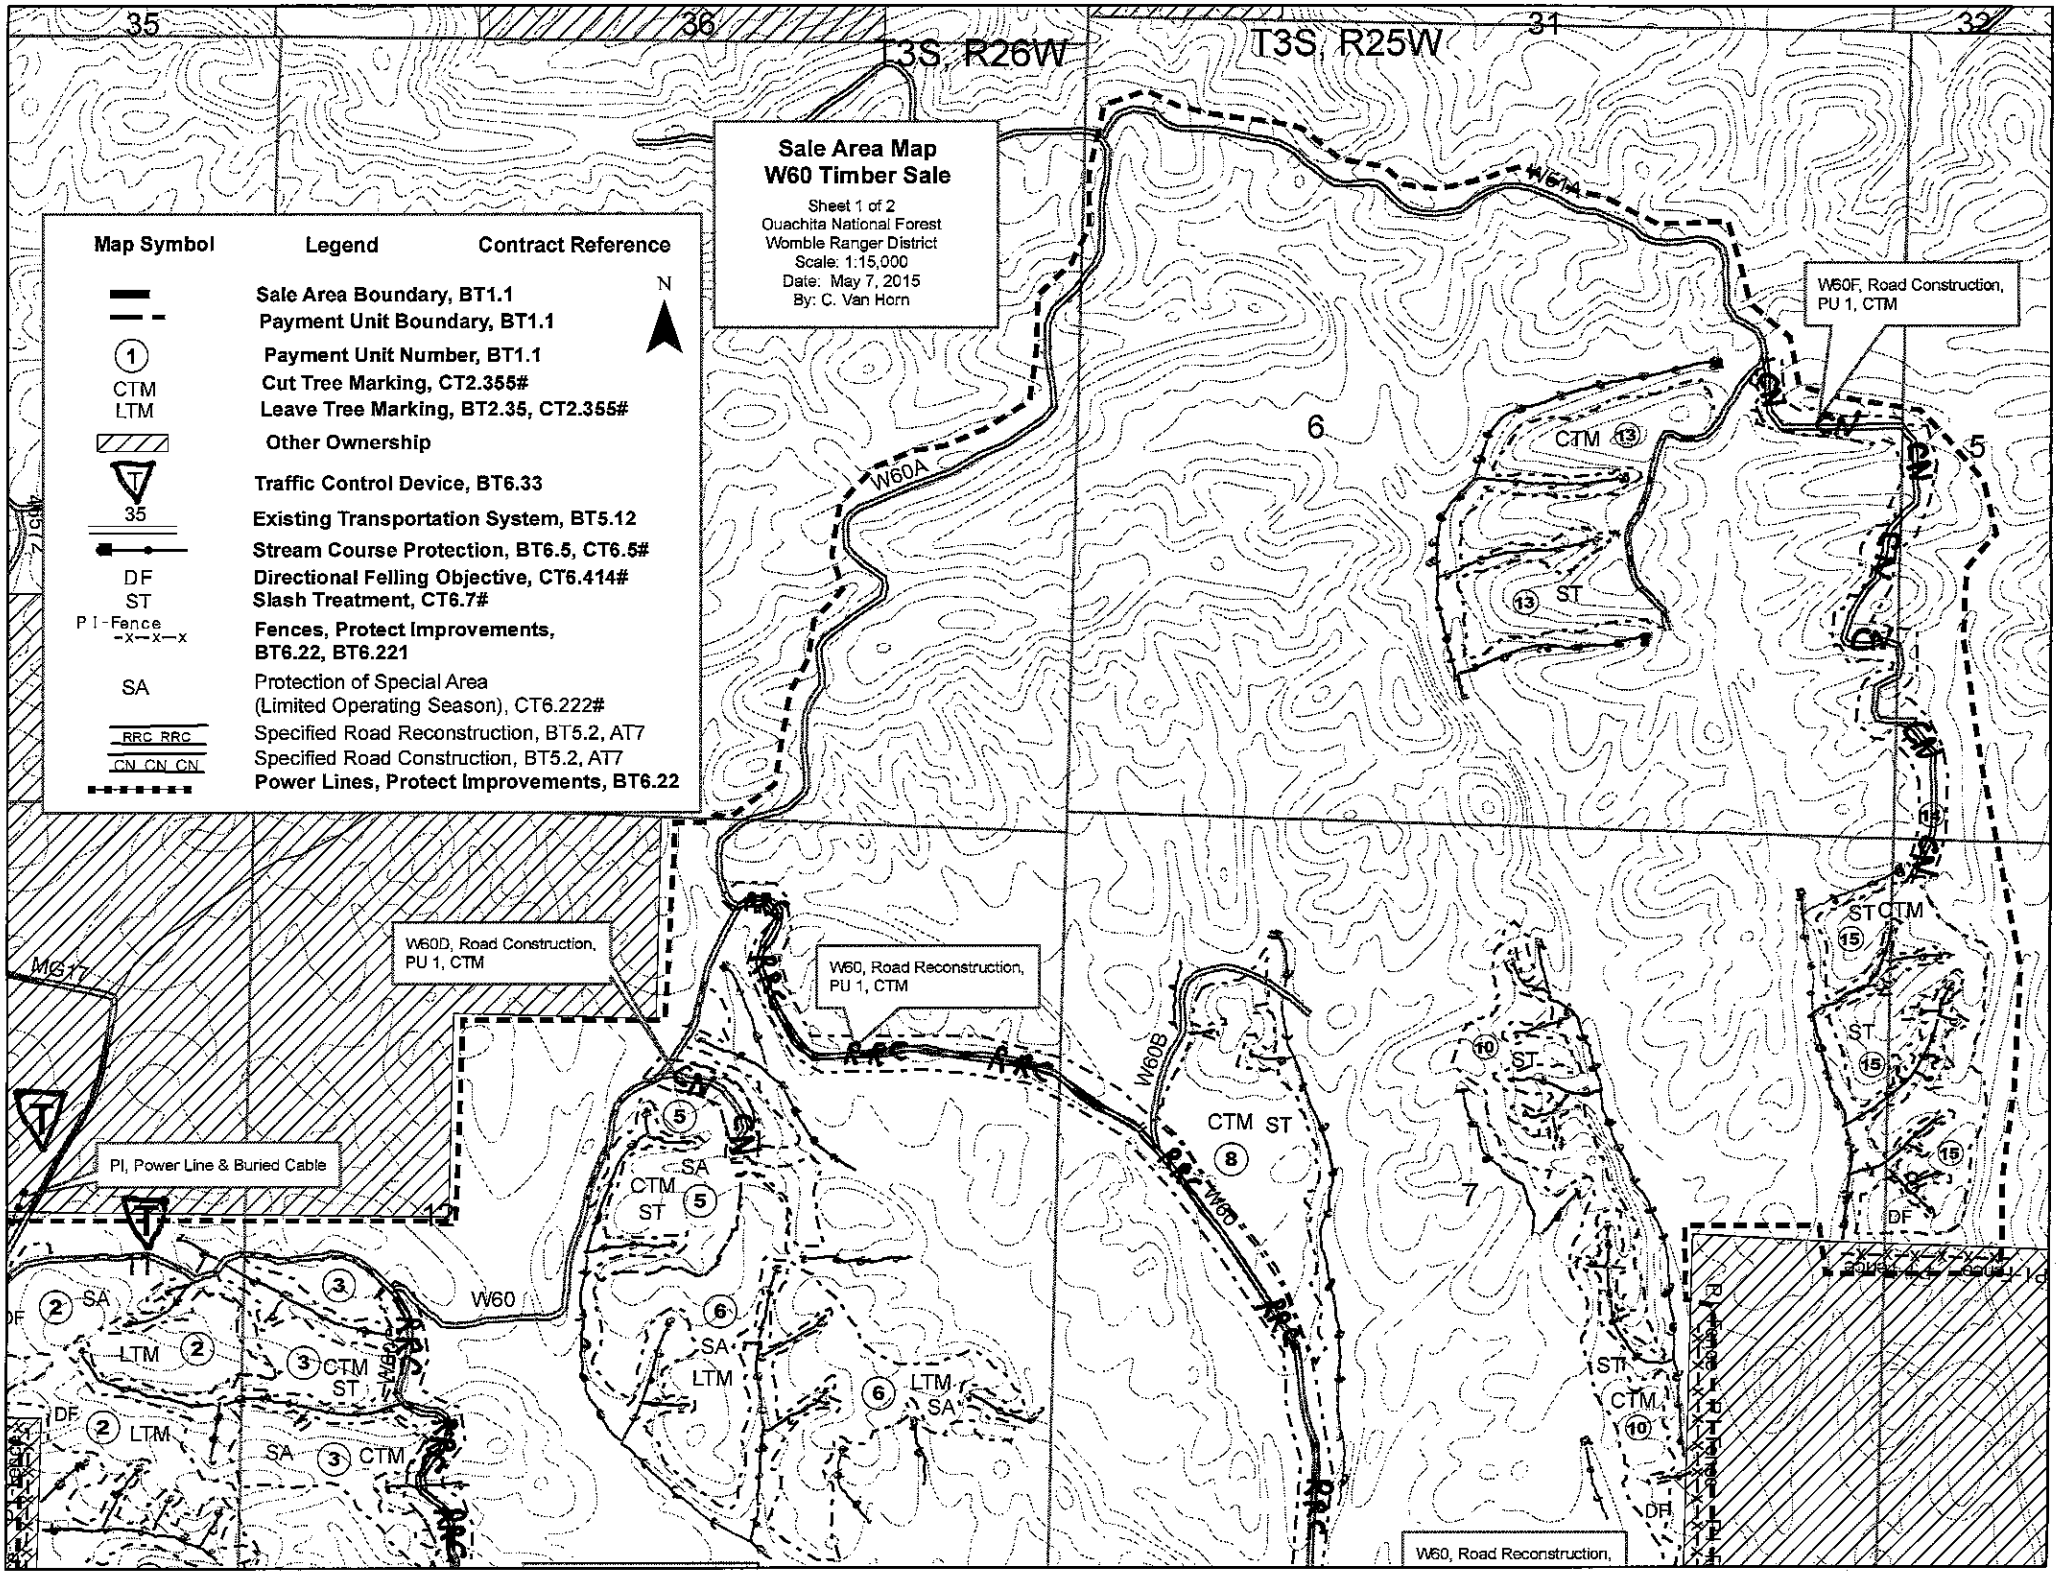
Sale Area Map
W60 Timber Sale
Sheet 1 of 2
Ouachita National Forest
Womble Ranger District
Scale: 1:15,000
Date: May 7, 2015
By: C. Van Horn
Map Symbol
Legend
Contract Reference
Sale Area Boundary, BT1.1
Payment Unit Boundary, BT1.1
Payment Unit Number, BT1.1
CTM Cut Tree Marking, CT2.355#
LTM Leave Tree Marking, BT2.35, CT2.355#
Other Ownership
Traffic Control Device, BT6.33
Existing Transportation System, BT5.12
Stream Course Protection, BT6.5, CT6.5#
DF Directional Felling Objective, CT6.414#
ST Slash Treatment, CT6.7#
PI-Fence Fences, Protect Improvements, BT6.22, BT6.221
SA Protection of Special Area (Limited Operating Season), CT6.222#
RRC Specified Road Reconstruction, BT5.2, AT7
CN Specified Road Construction, BT5.2, AT7
Power Lines, Protect Improvements, BT6.22
N
T3S, R26W
T3S, R25W
35
36
31
32
6
5
7
W61A
W60A
W60B
W60
W60F, Road Construction, PU 1, CTM
W60D, Road Construction, PU 1, CTM
W60, Road Reconstruction, PU 1, CTM
PI, Power Line & Buried Cable
MG17
CTM
ST
SA
LTM
DF
W60, Road Reconstruction,

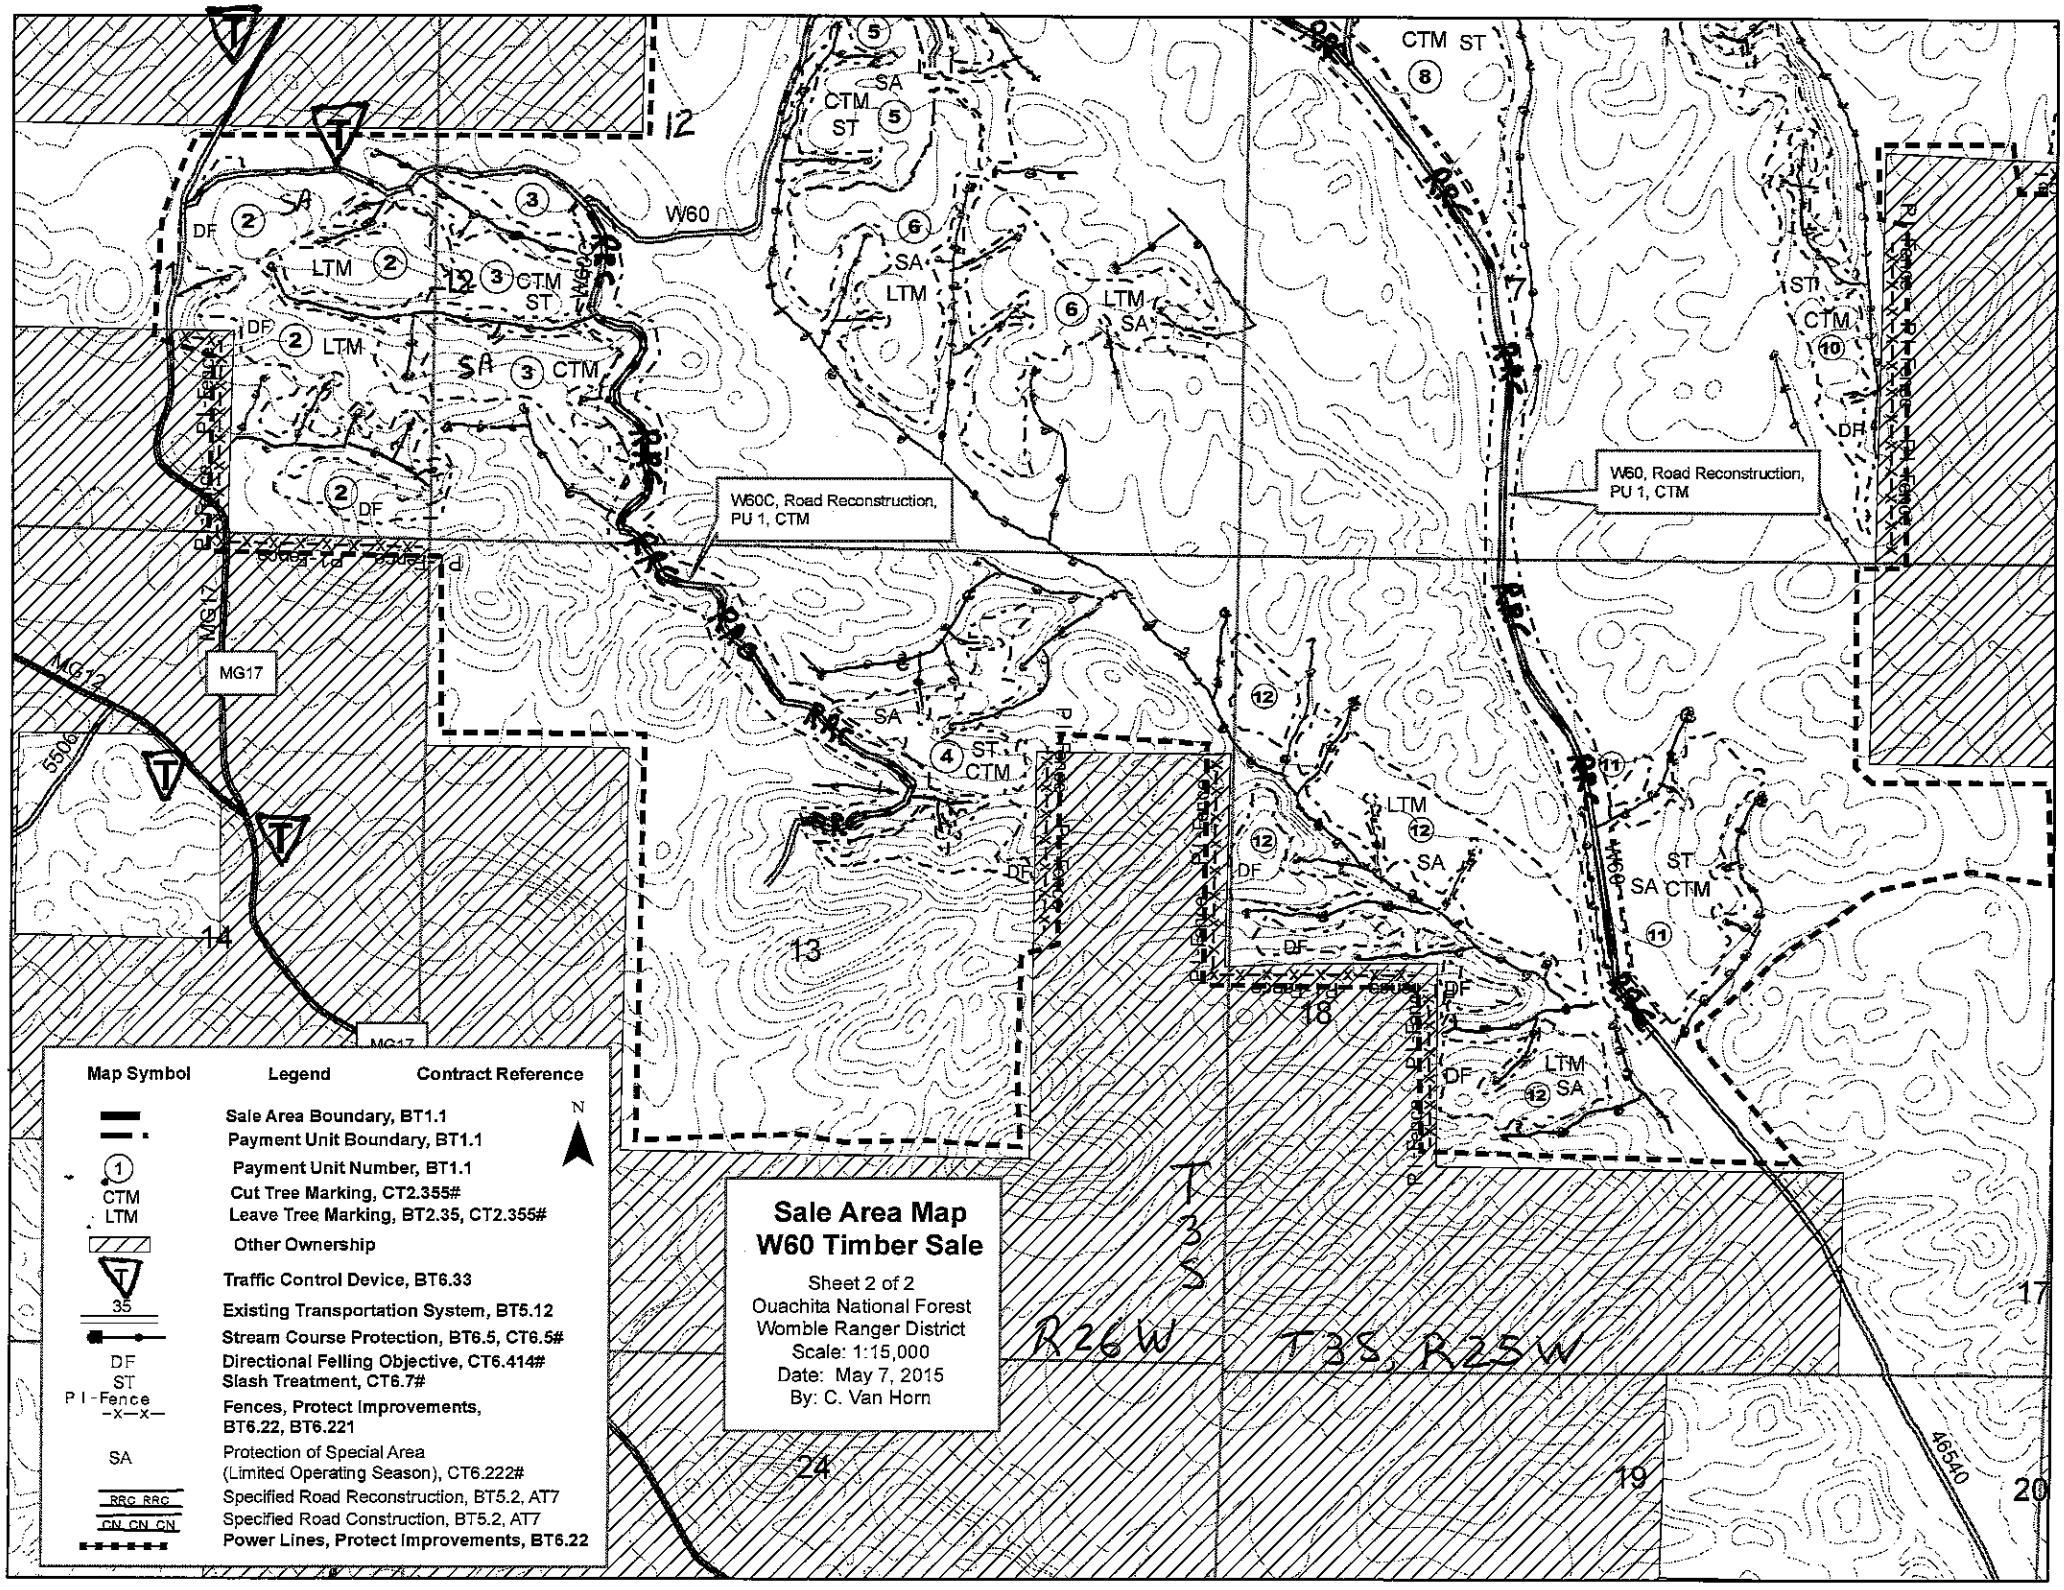
Sale Area Map
W60 Timber Sale
Sheet 2 of 2
Ouachita National Forest
Womble Ranger District
Scale: 1:15,000
Date: May 7, 2015
By: C. Van Horn
Map Symbol
Legend
Contract Reference
Sale Area Boundary, BT1.1
Payment Unit Boundary, BT1.1
Payment Unit Number, BT1.1
CTM Cut Tree Marking, CT2.355#
LTM Leave Tree Marking, BT2.35, CT2.355#
Other Ownership
Traffic Control Device, BT6.33
35 Existing Transportation System, BT5.12
Stream Course Protection, BT6.5, CT6.5#
DF Directional Felling Objective, CT6.414#
ST Slash Treatment, CT6.7#
PI-Fence Fences, Protect Improvements, BT6.22, BT6.221
SA Protection of Special Area (Limited Operating Season), CT6.222#
RRC RRC Specified Road Reconstruction, BT5.2, AT7
CN CN CN Specified Road Construction, BT5.2, AT7
Power Lines, Protect Improvements, BT6.22
N
W60
W60C, Road Reconstruction, PU 1, CTM
W60, Road Reconstruction, PU 1, CTM
MG17
MG12
5506
46540
T 3 S
R26W
T3S, R25W
11
12
13
14
17
18
19
20
24