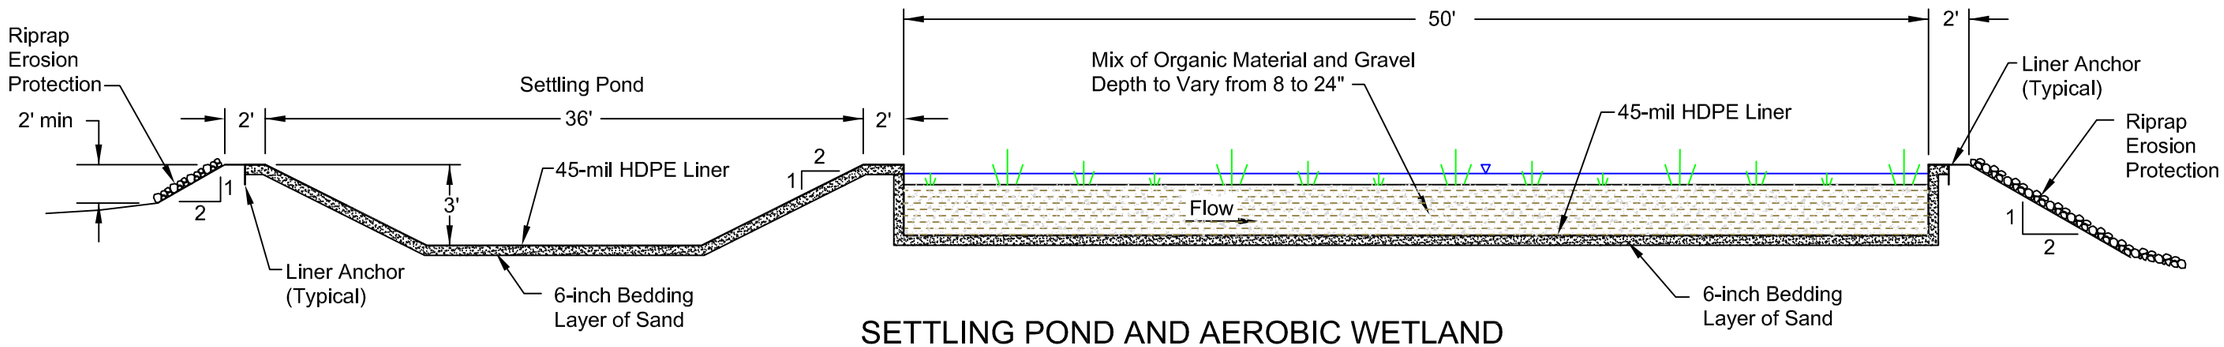

SETTLING POND AND AEROBIC WETLAND

Cross Section A-A' Not to Scale

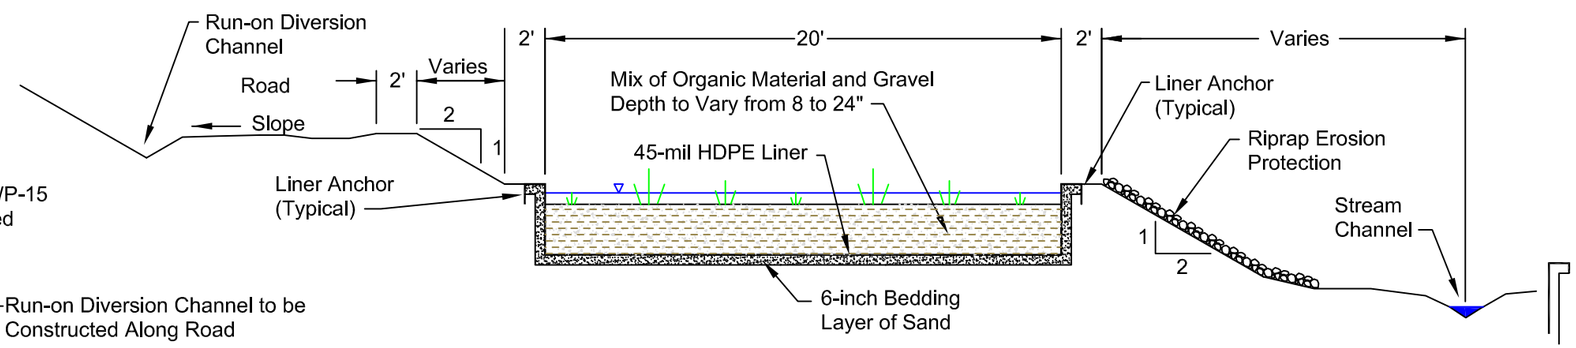

AEROBIC WETLAND

Cross Section B-B' Not to Scale

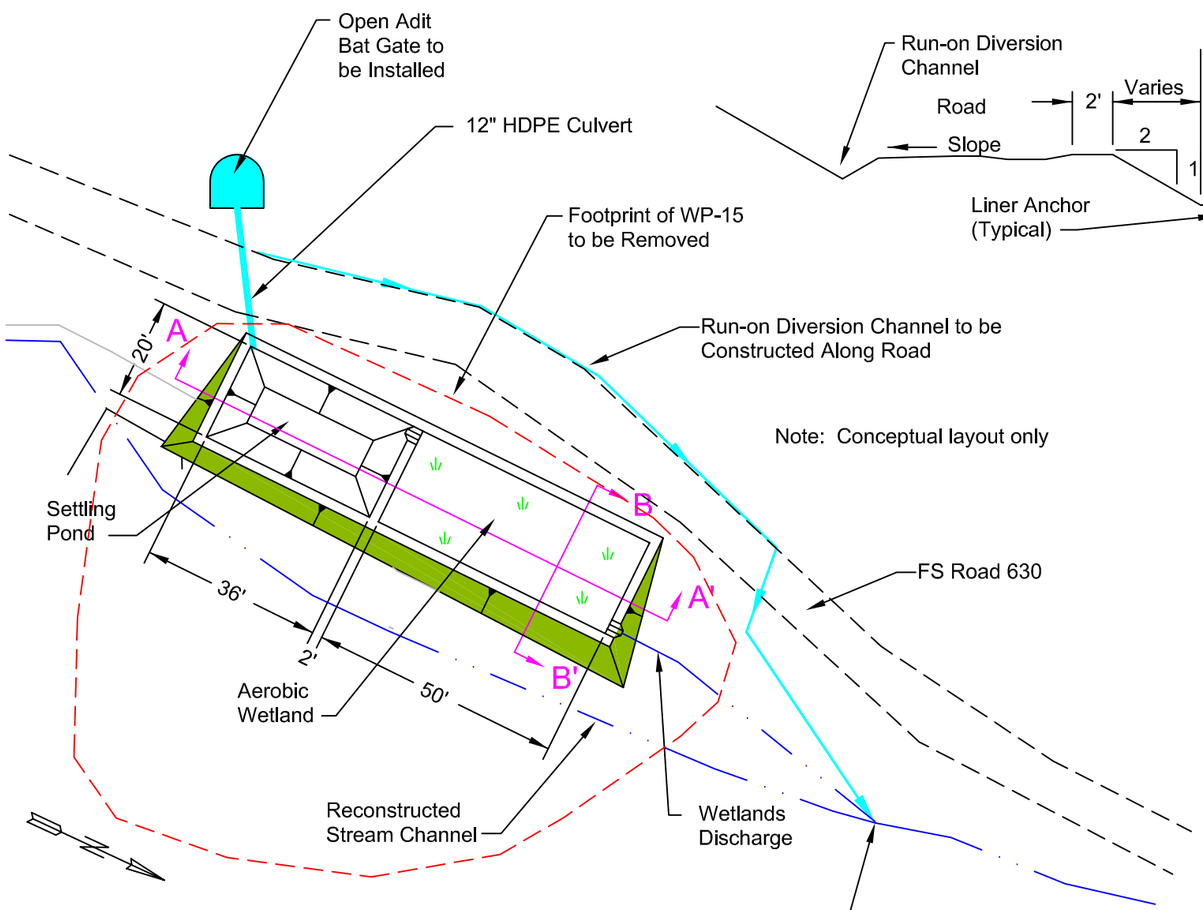

ADIT DISCHARGE TREATMENT

Plan View Not to Scale

LEGEND

- Road
- Wetland
- Stream
- Adit
- Diversion Channel
- Waste Rock Pile

CONCEPTUAL DESIGN DRAWINGS ONLY - NOT INTENDED FOR CONSTRUCTION

MSE Millennium Science and Engineering, Inc.
1605 North 13th Street
Boise, Idaho 83702
Phone: (208) 345-8292

Idol City Mine
Water Treament Details

B2473E	Figure5.dwg	5-10-06	Figure 5