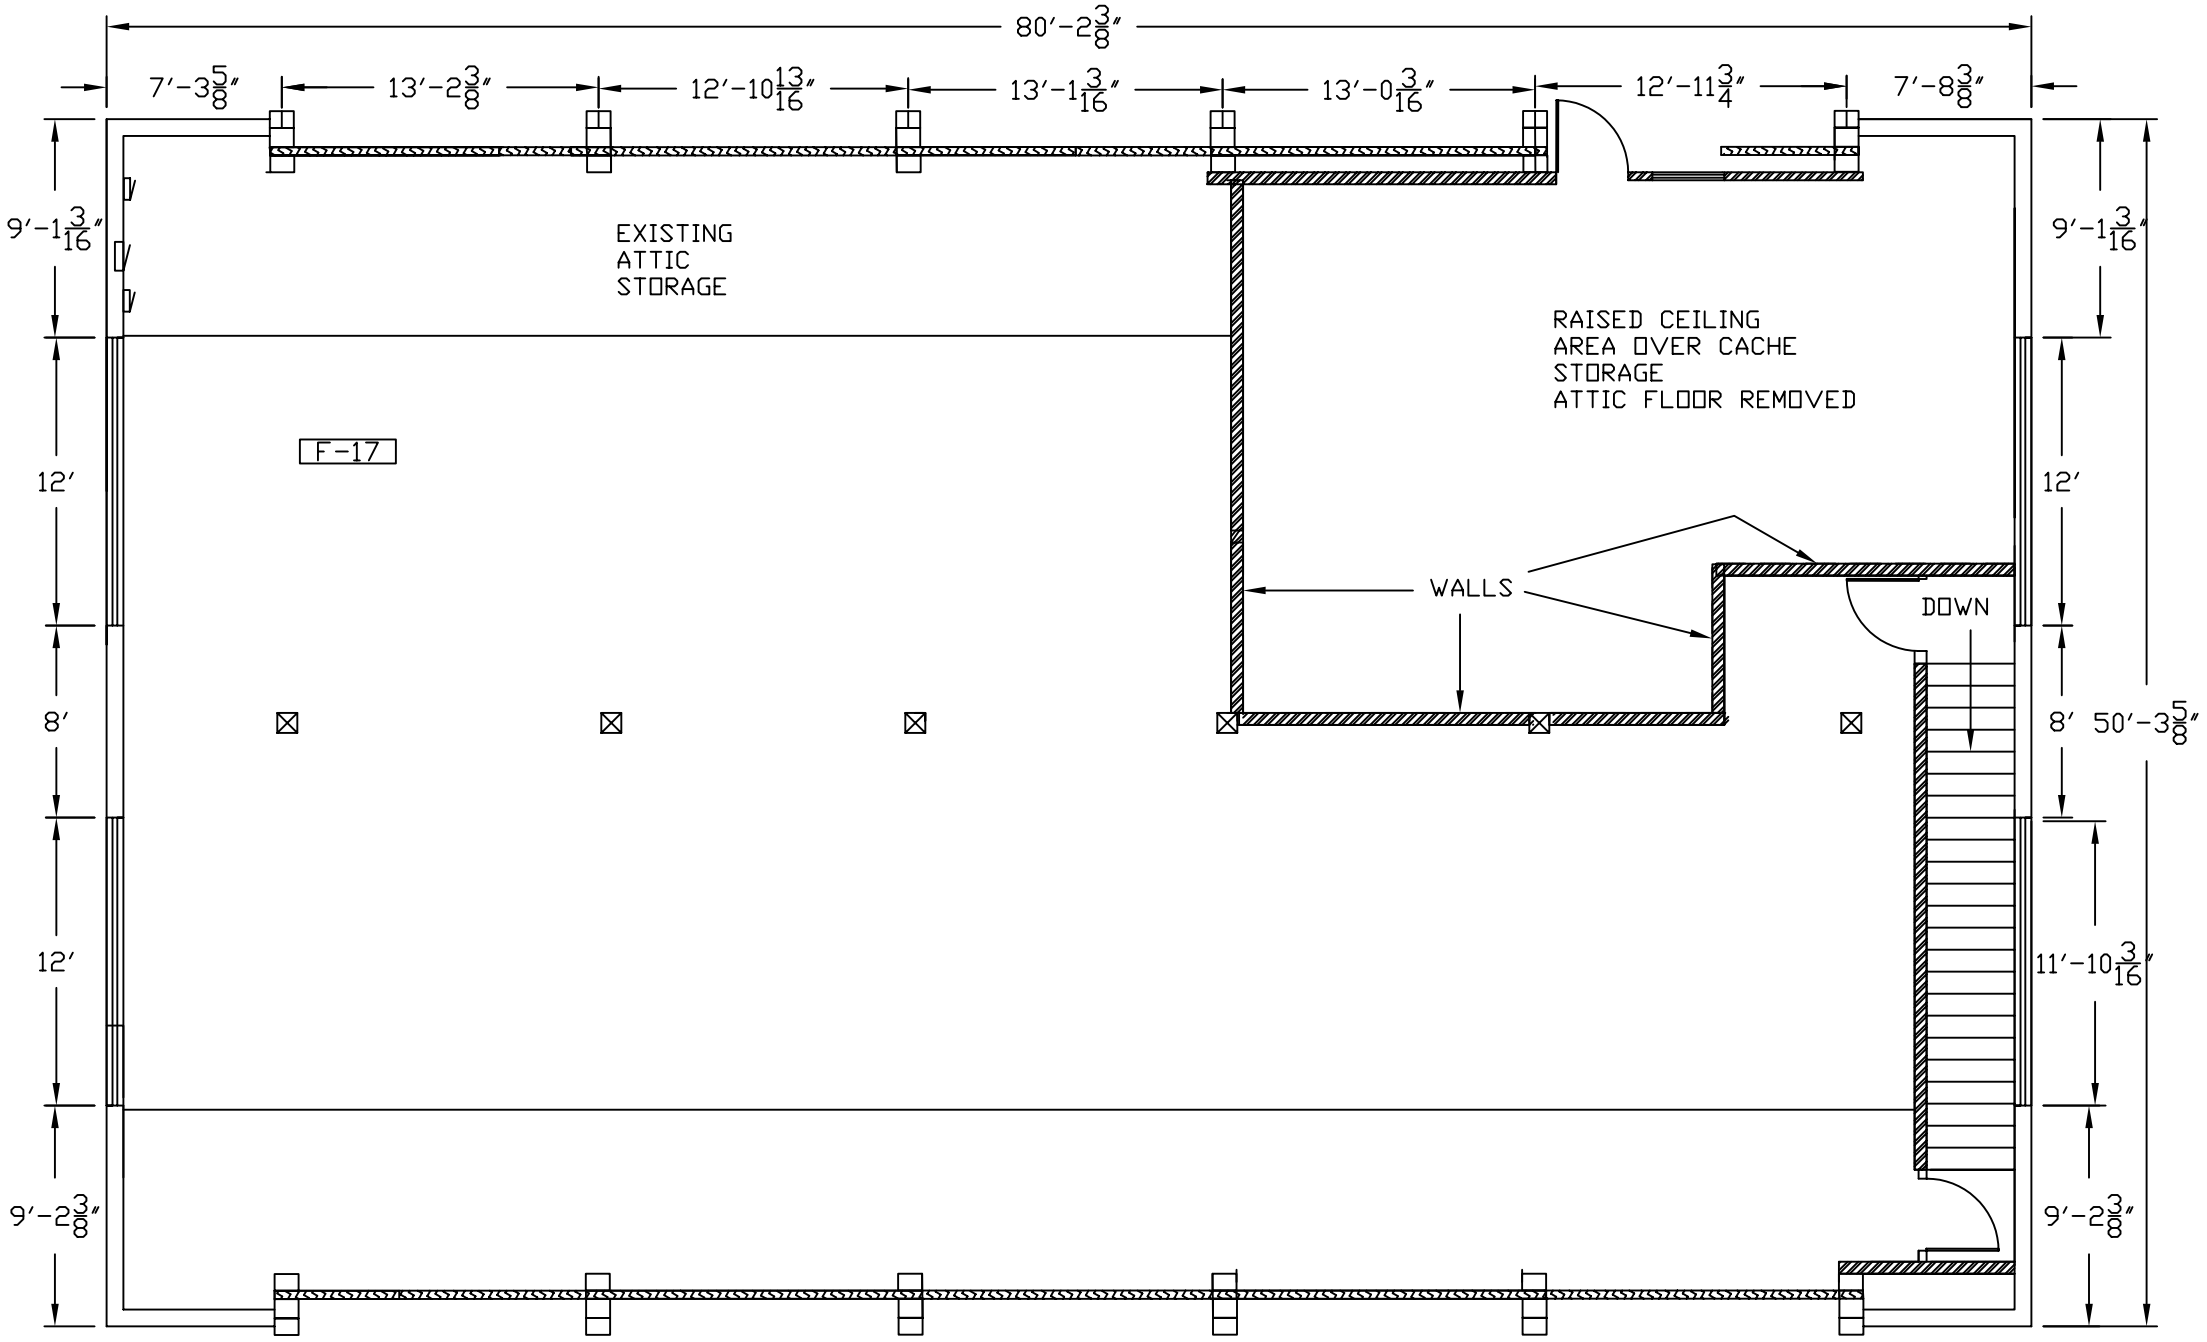

ATTIC PLAN (1 / A-2)
1/8 = 1′ 0″

N

U.S. DEPARTMENT OF AGRICULTURE FOREST SERVICE THE PACIFIC NORHTWEST REGION COLVILLE NATIONAL FOREST		REMODEL BLDG. #2305 FIRE CACHE REPUBLIC R.D. REPUBLIC WA	
FOREST ENGINEER REC. STAFF DISTRICT RANGER	DRAWN J.KENNEDY DATE: 08/04 DESIGNED L.JANKE DATE: 08/04 CHECKED DATE: SUBMITTED DATE:	ATTIC PLAN	SHT. A-2 OF 10

J:\facilities\d4\contracts\stockade\remodel\2305A1-2.dwg