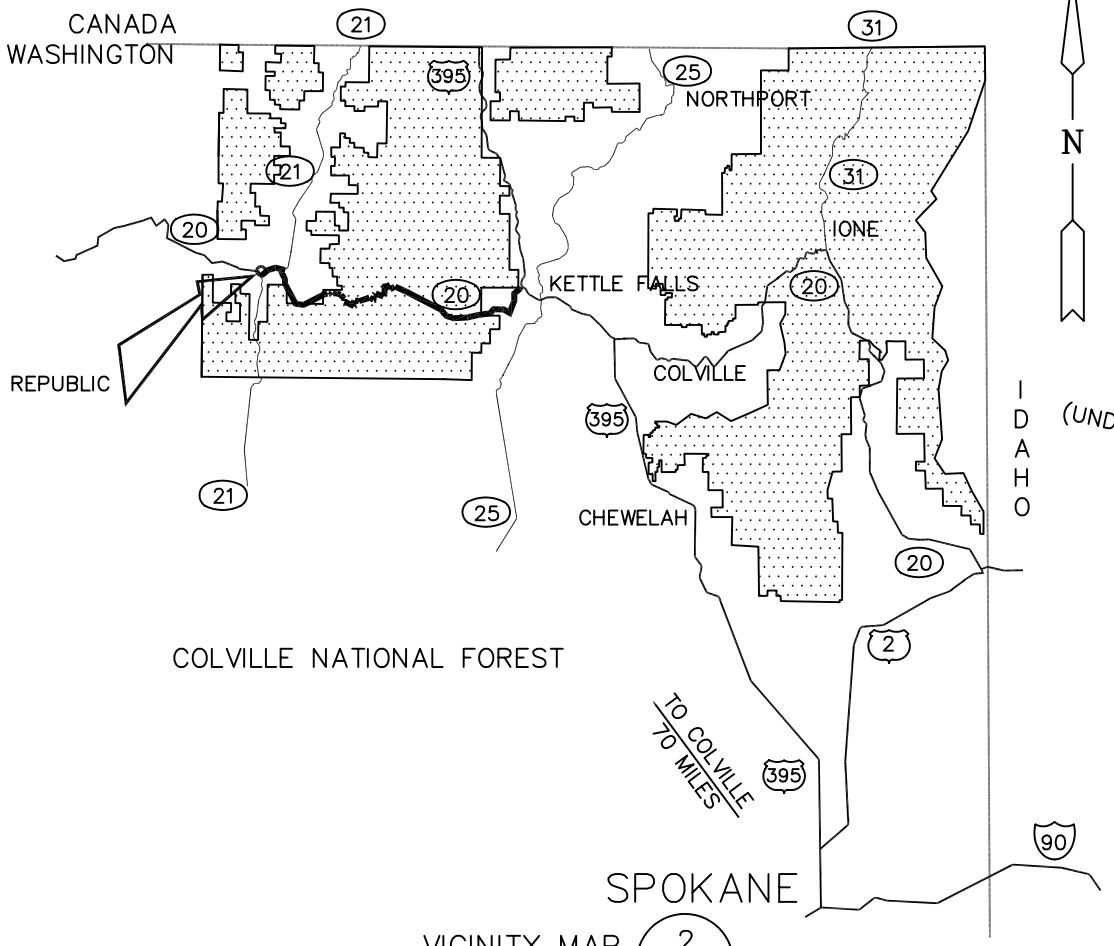

VICINITY MAP 2 / AS-1
N.T.S.

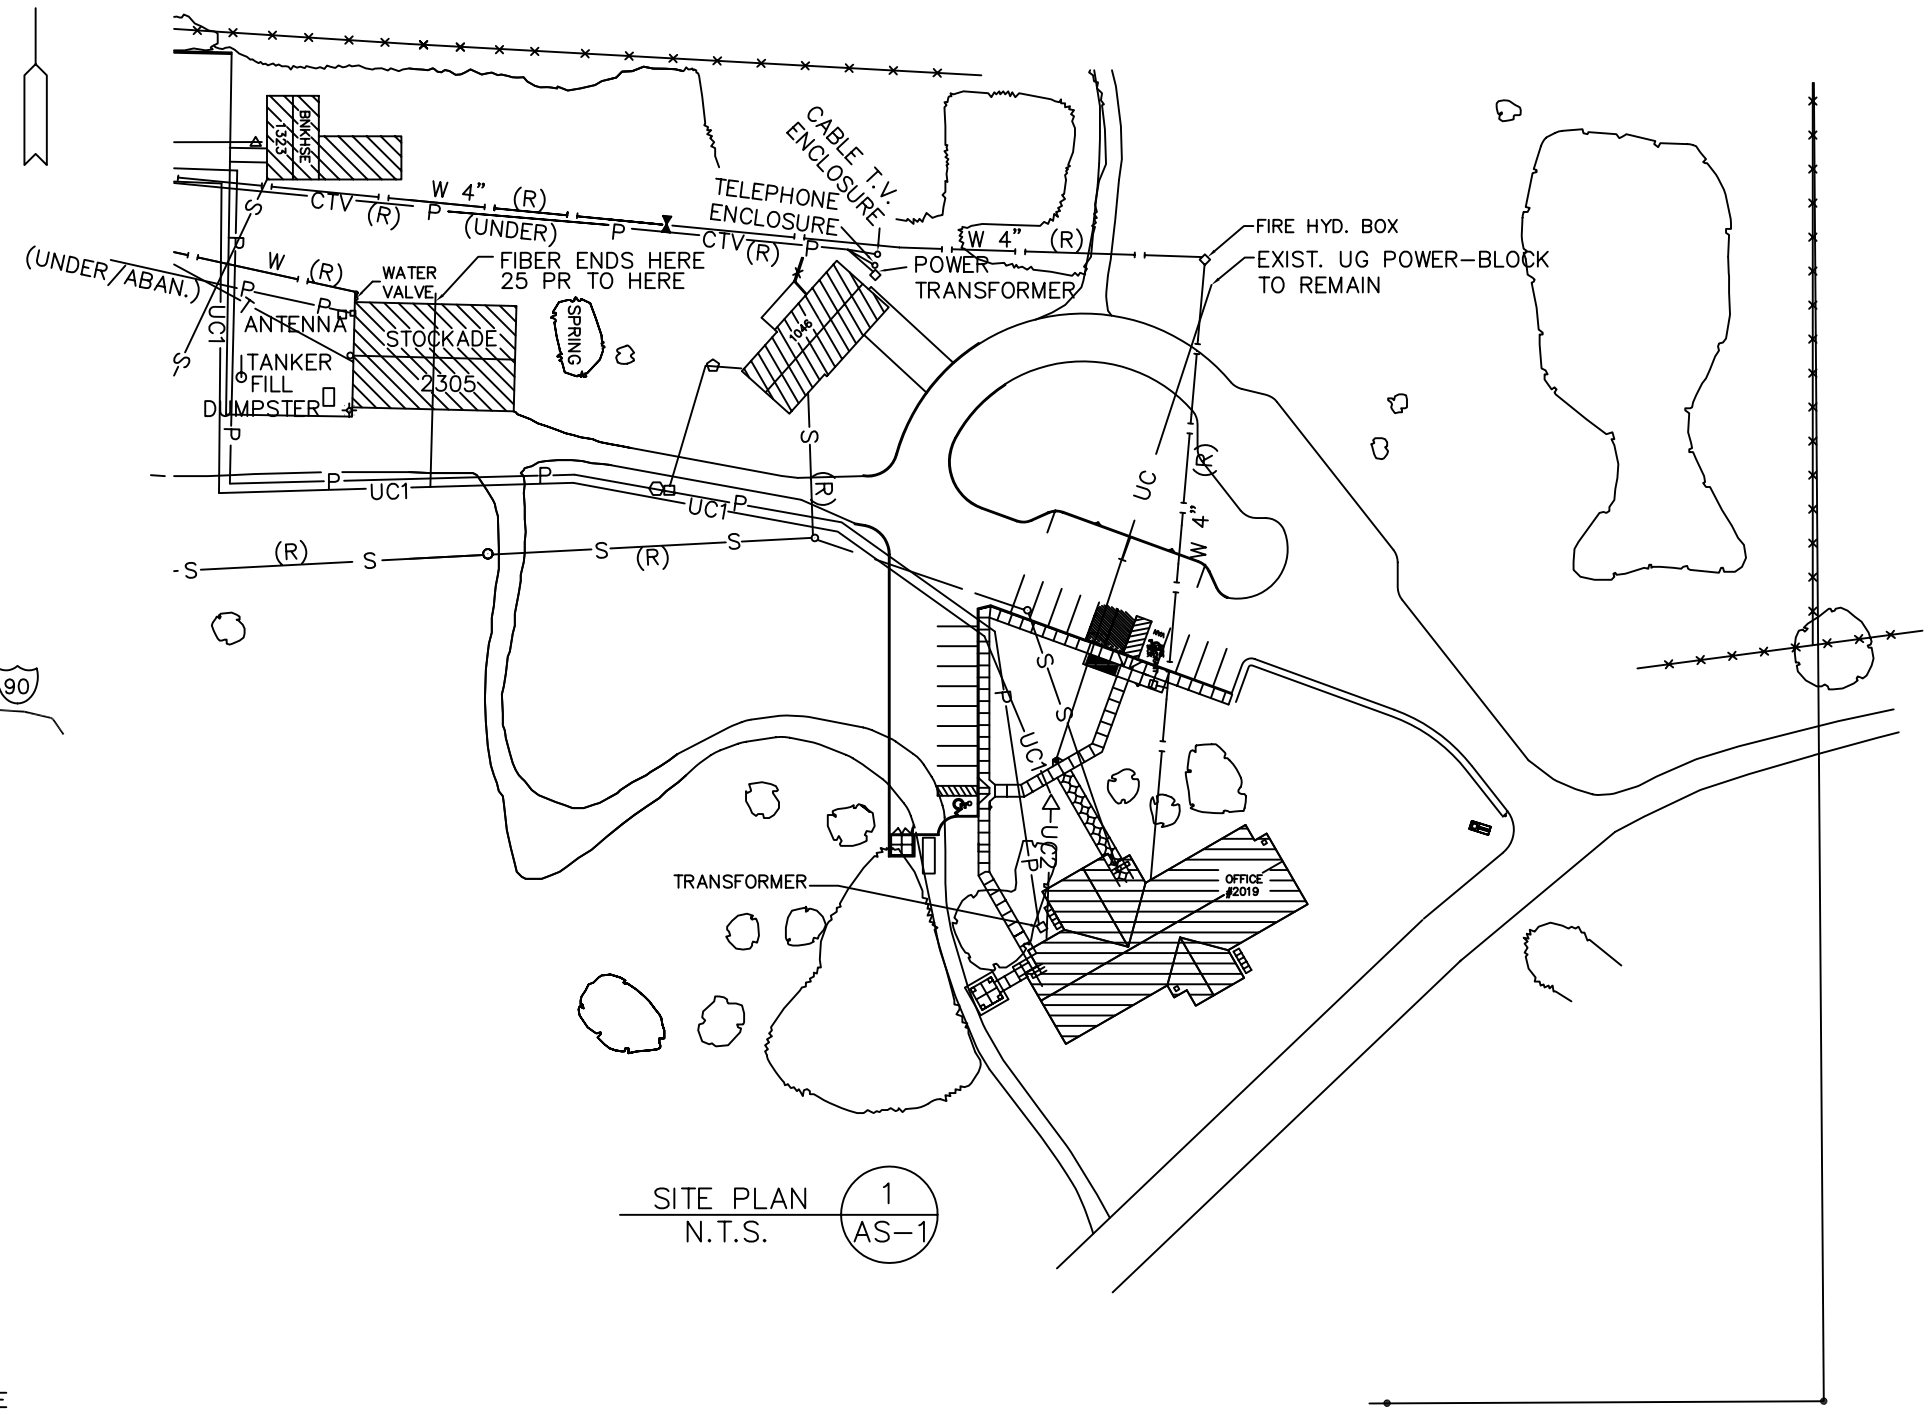

SITE PLAN 1 / AS-1
N.T.S.

INDEX TO SHEETS

NO.	DESCRIPTION
AS-1	SITE PLAN/VICINITY MAP
D-1	DEMOLITION PLAN
S-1	FOUNDATION PLAN
A-1	FLOOR PLAN
A-2	ATTIC PLAN
A-3	TYPICAL SECTION
A-4	NORTH/SOUTH ELEVATIONS
A-5	EAST/WEST ELEVATIONS
A-6	SCHEDULES/DETAILS
A-7	INTERIOR ELEVATIONS
E-1	ELECTRICAL PLAN
P-1	PLUMBING PLAN

LEGEND

- —— S —— SEWER LINE
- —×—×— FENCE
- —— S —— POWER
- W 4" (R) WATER LINE (RECORD)
- BUILDING

U.S. DEPARTMENT OF AGRICULTURE
FOREST SERVICE
COLVILLE NATIONAL FOREST
THE PACIFIC NORTHWEST REGION

DRAWN P.BYRD DATE 1/09
DESIGNED DATE
CHECKED DATE
REVIEWED DATE

REMODEL BLDG. #2305
FIRE CACHE
REPUBLIC RANGER DISTRICT
REPUBLIC, WA

SITE PLAN

SHT. AS-1
OF 11