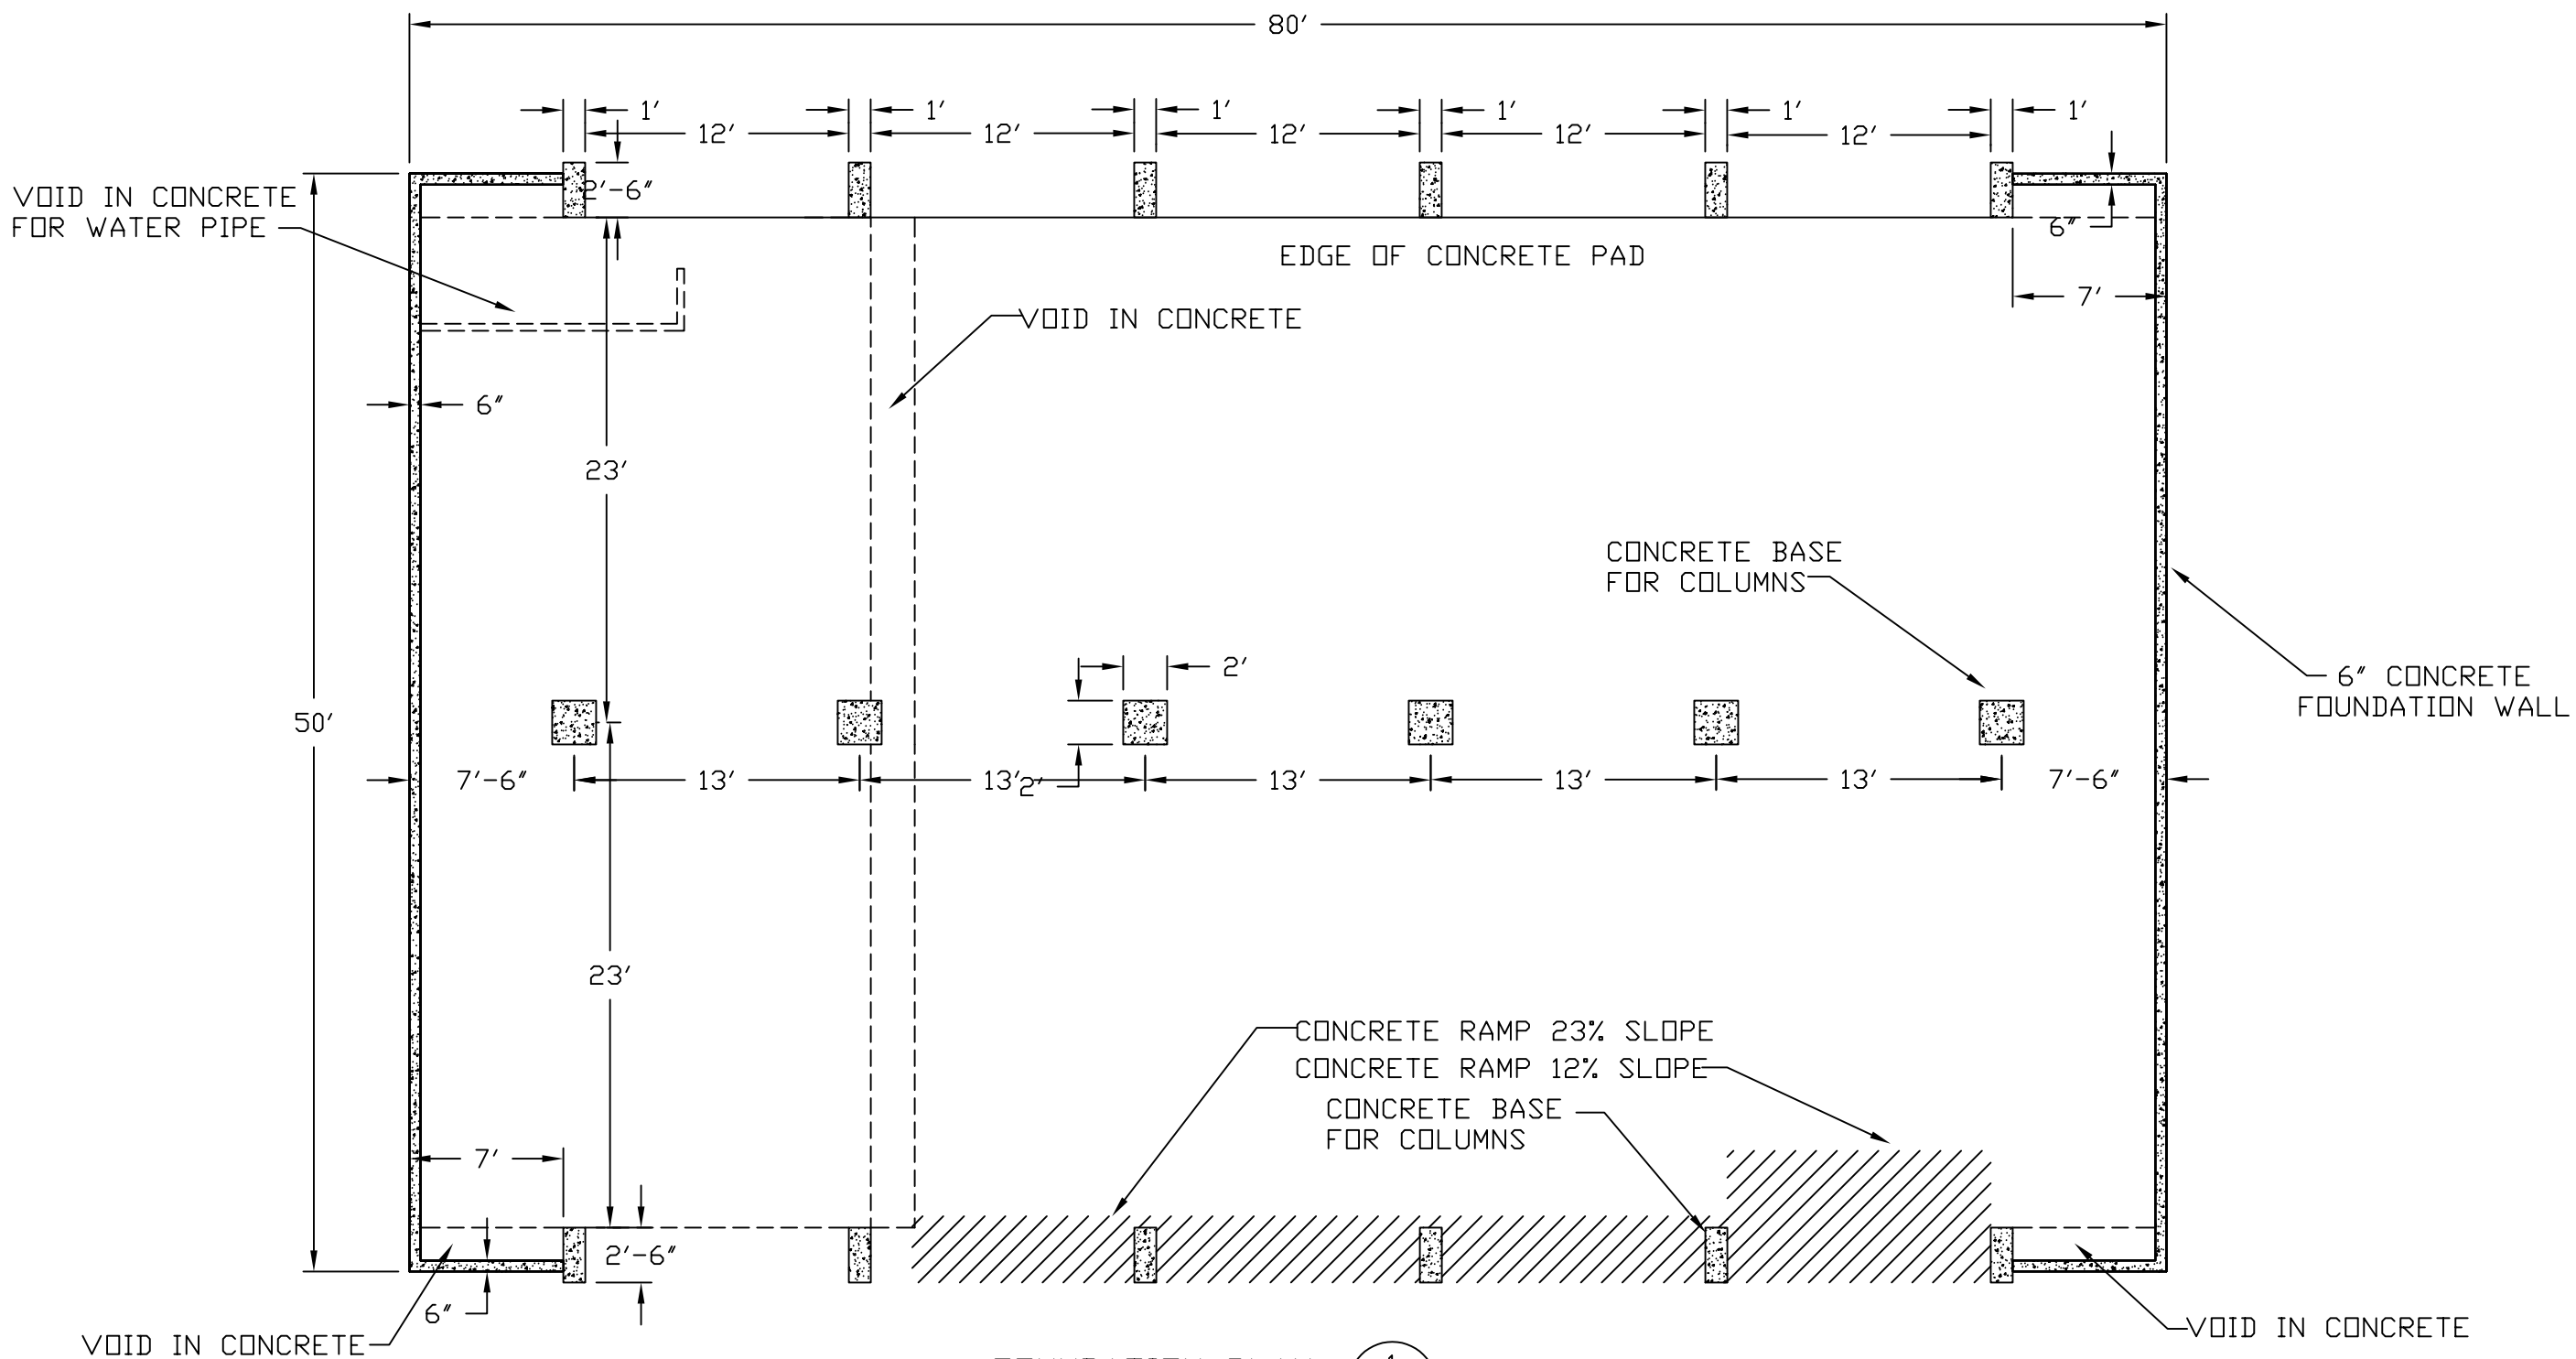

FOUNDATION PLAN 1 / S-1

0 1 2 3 4 6 8 10
BAR SCALE IN FEET
1/8″ = 1′-0″

U.S. DEPARTMENT OF AGRICULTURE FOREST SERVICE THE PACIFIC NORHTWEST REGION COLVILLE NATIONAL FOREST		REMODEL BLDG. #2305 FIRE CACHE REPUBLIC R.D. REPUBLIC WA
FOREST ENGINEER REC. STAFF DISTRICT RANGER	DRAWN J.KENNEDY DATE: 08/04 DESIGNED L.JANKE DATE: 08/04 CHECKED DATE: SUBMITTED DATE:	FOUNDATION PLAN
		SHT. S-1 OF 10