VI-1
UPGRADE PLAN
MASTER DEVELOPMENT PLAN

LEGEND

- Existing Lift
- Existing Beginner Trail
- Existing Intermediate Trail
- Existing Expert Trail
- Existing Vegetation
- Lift to be Removed
- Previously Approved/Planned Lift
- Previously Approved Temporary Burnt Mtn Access Lift
- Previously Approved/Planned Glading
- Previously Approved/Planned Trails
- Previously Approved/Planned Roads
- Canopy Tour Rest Station
- Planned Sam's Smokehouse Expansion
- Planned Lynn Britt Cabin Remodel/Replacement
- Planned Spider Sabich Remodel/Replacement
- Planned Grading
- Potential Cell Tower Sites
- SUP Boundary
- Existing Mountain Access Roads

North

July 2015

Contour Interval: 50 Feet

SE GROUP

0 500 1000 2000 4000 6000 Feet

VI-2
PLANNED SNOWMAKING
MASTER DEVELOPMENT PLAN

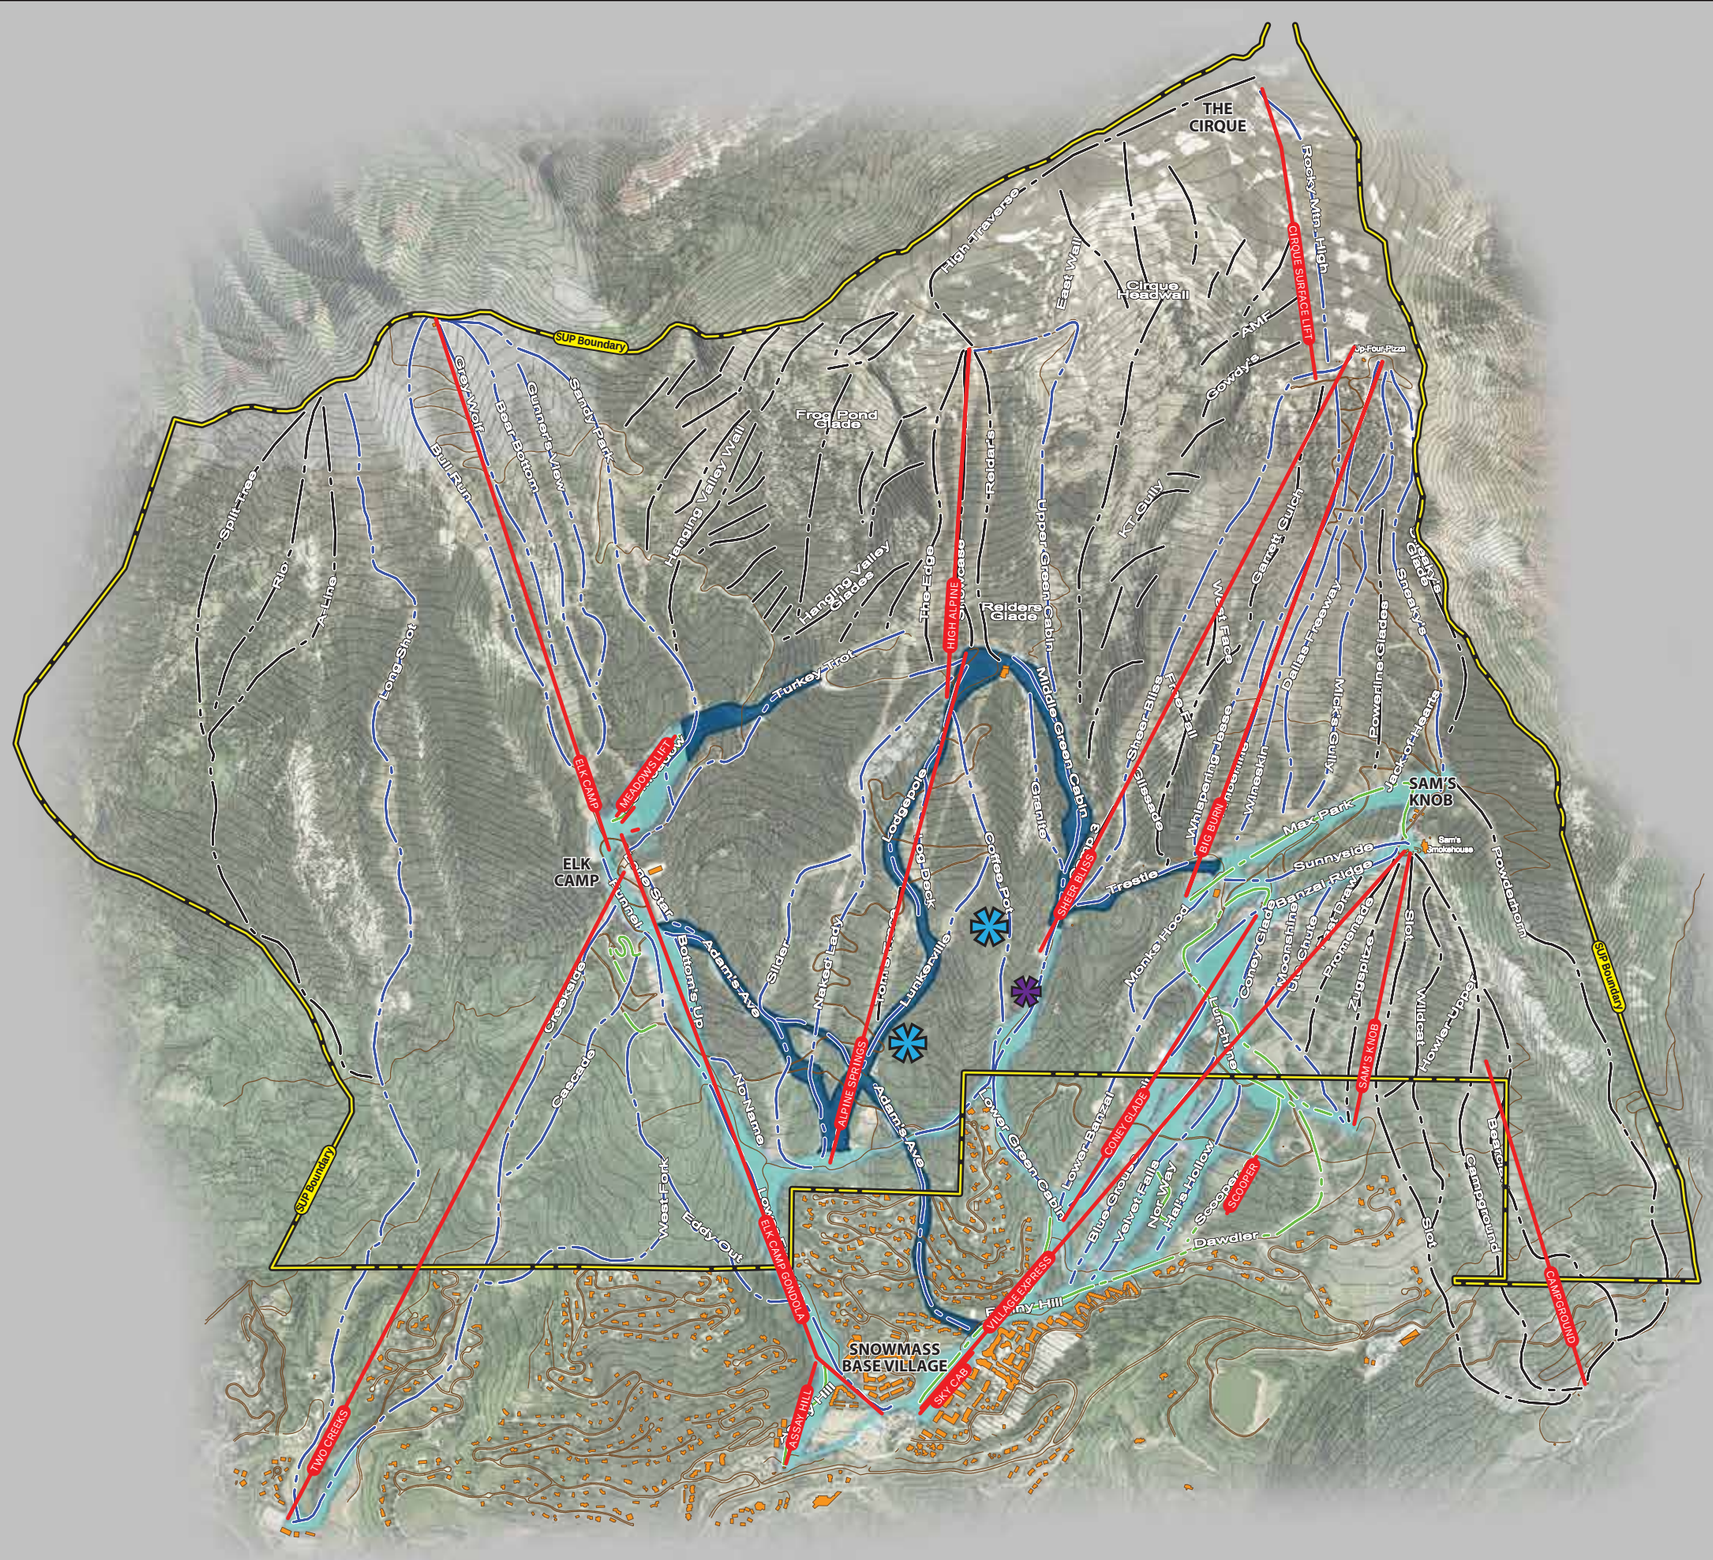

LEGEND

- Existing Lift
- Existing Beginner Trail
- Existing Intermediate Trail
- Existing Expert Trail
- SUP Boundary
- Existing Vegetation
- Existing Snowmaking
- Previously Approved/Planned Snowmaking
- Planned Snowmaking Pond
- Existing Sheer Bliss Pond to be Potentially Repaired

North

July 2015

Contour Interval: 50 Feet

SE GROUP

0 500 1000 2000 4000 6000 Feet

VI-3
SUMMER ZONES
MASTER DEVELOPMENT PLAN

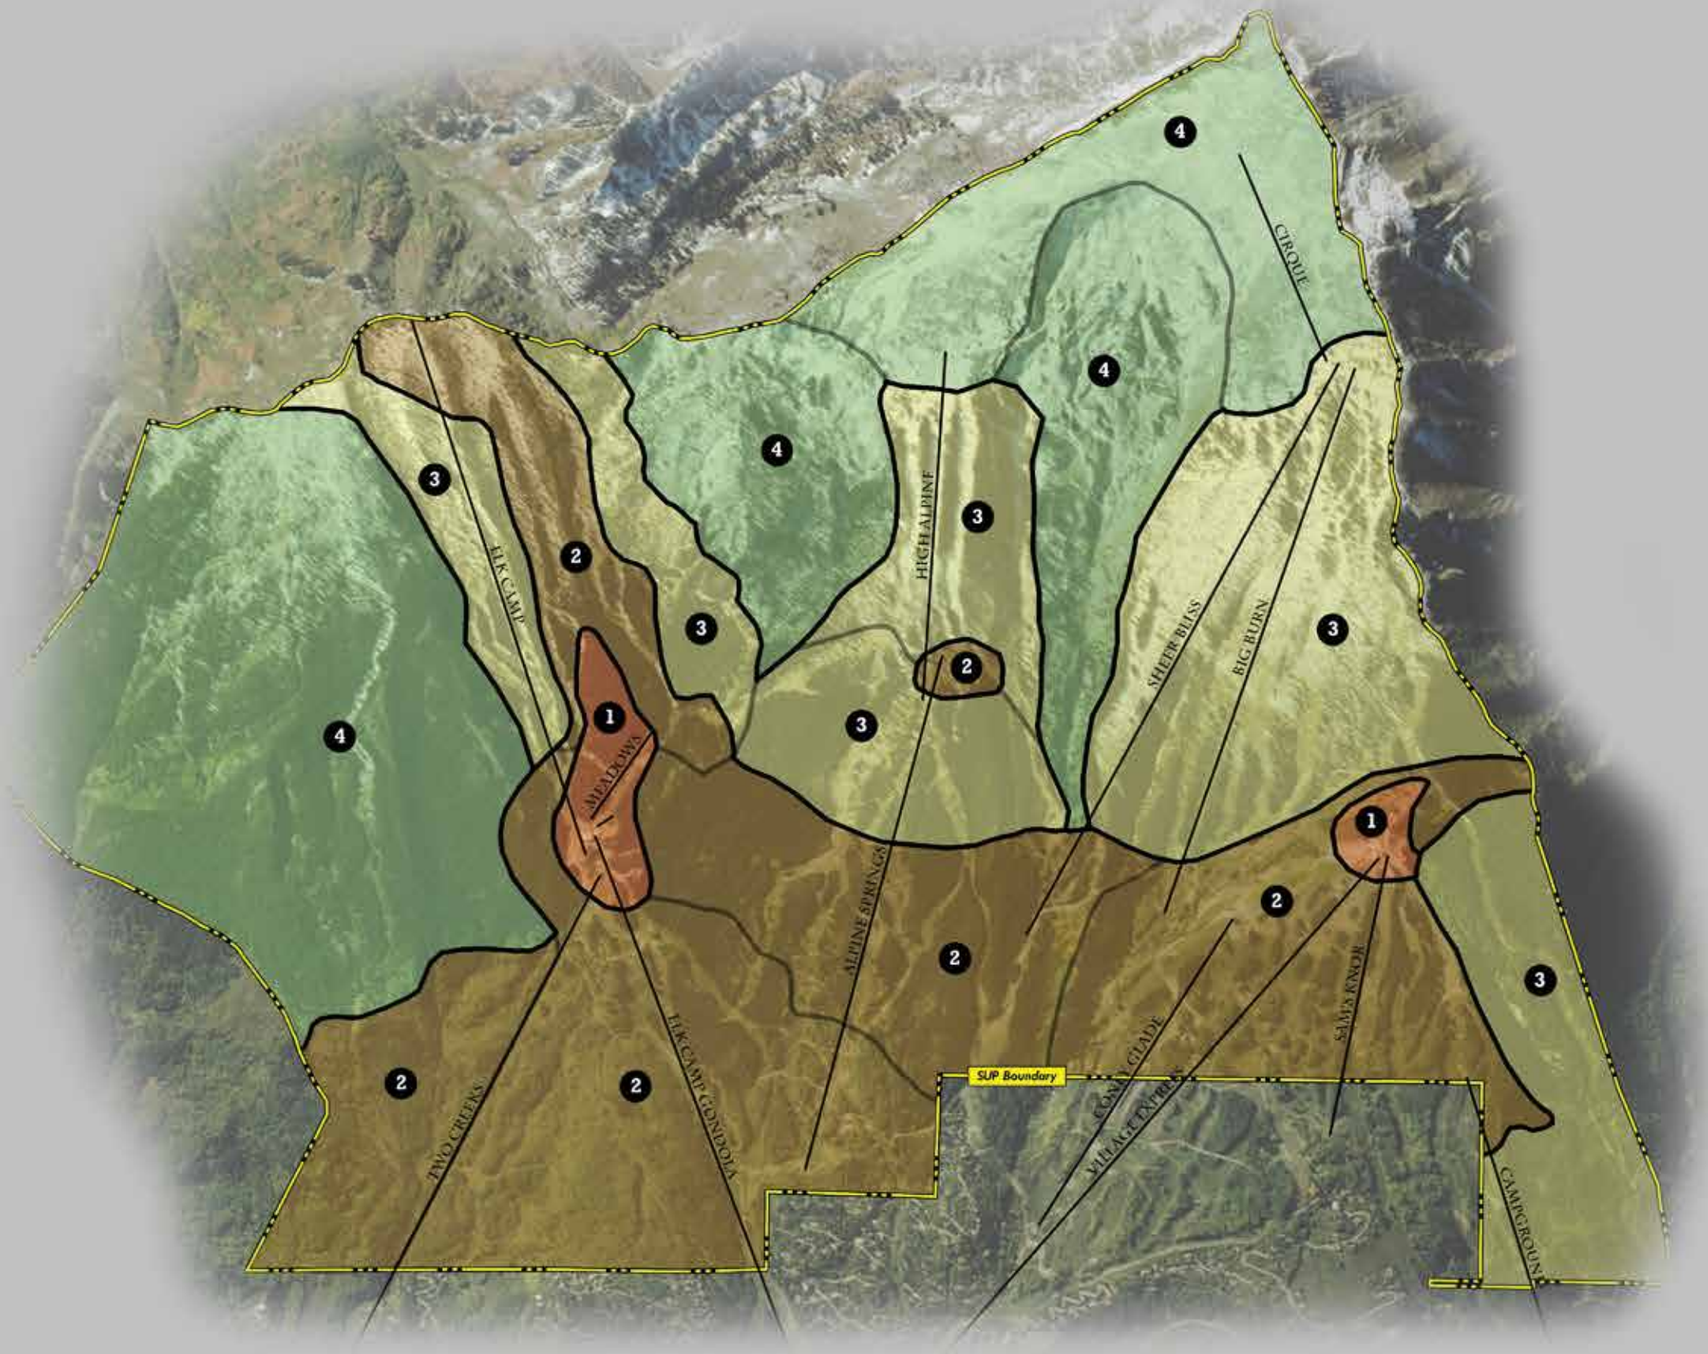

LEGEND

- Zone 1
- Zone 2
- Zone 3
- Zone 4

North

July 2015

SE GROUP

0 500 1000 2000 4000 6000 Feet