SHEET	TOTAL SHEETS

NO SCALE

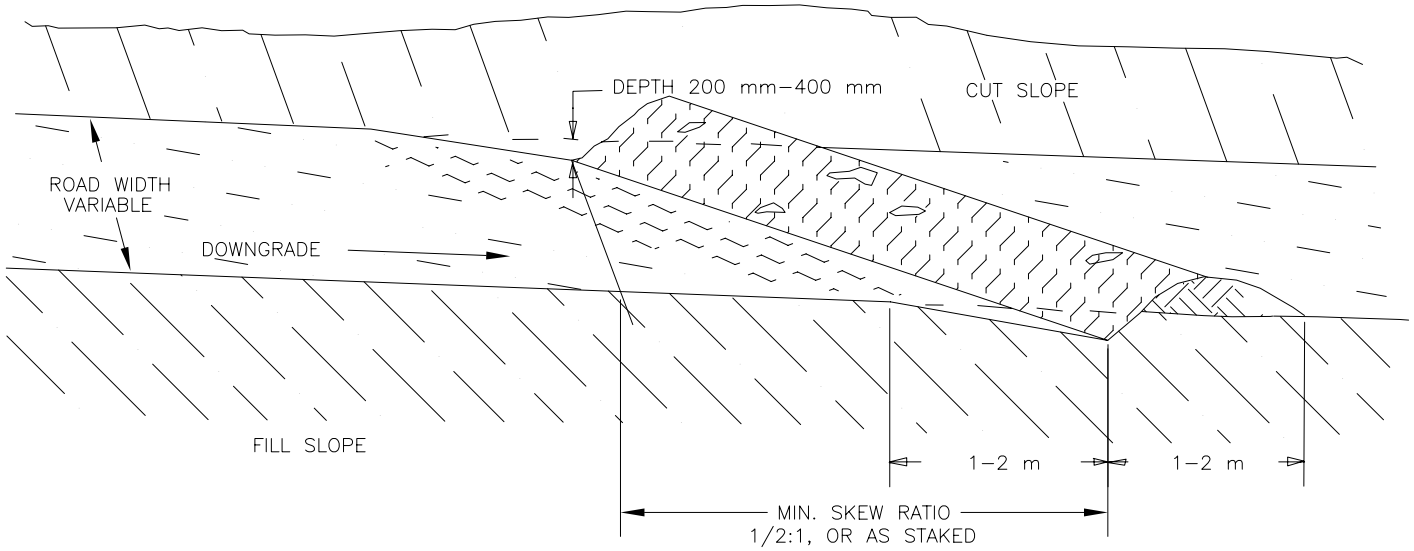

NOTES

1. ALL WATER BARS SHALL BEGIN AT THE INTERSECTION OF THE ROADBED AND CUT SLOPE AND RUN ACROSS THE ENTIRE WIDTH OF THE ROADBED.
2. ALL WATER BARS SHALL HAVE FREE FLOWING OUTLETS.
3. WHEN STAKES ARE USED, THEY DESIGNATE THE OUTLET LOCATION.

Version 1
5/7/97

WAW00008.DWG

U.S. DEPARTMENT OF AGRICULTURE
WALLOWA–WHITMAN NATIONAL FOREST

STANDARD DETAIL FOR
WATER BAR

RECOMMENDED BY:

FOREST DEVELOPMENT ENGINEER DATE

APPROVED BY:

FOREST ENGINEER DATE