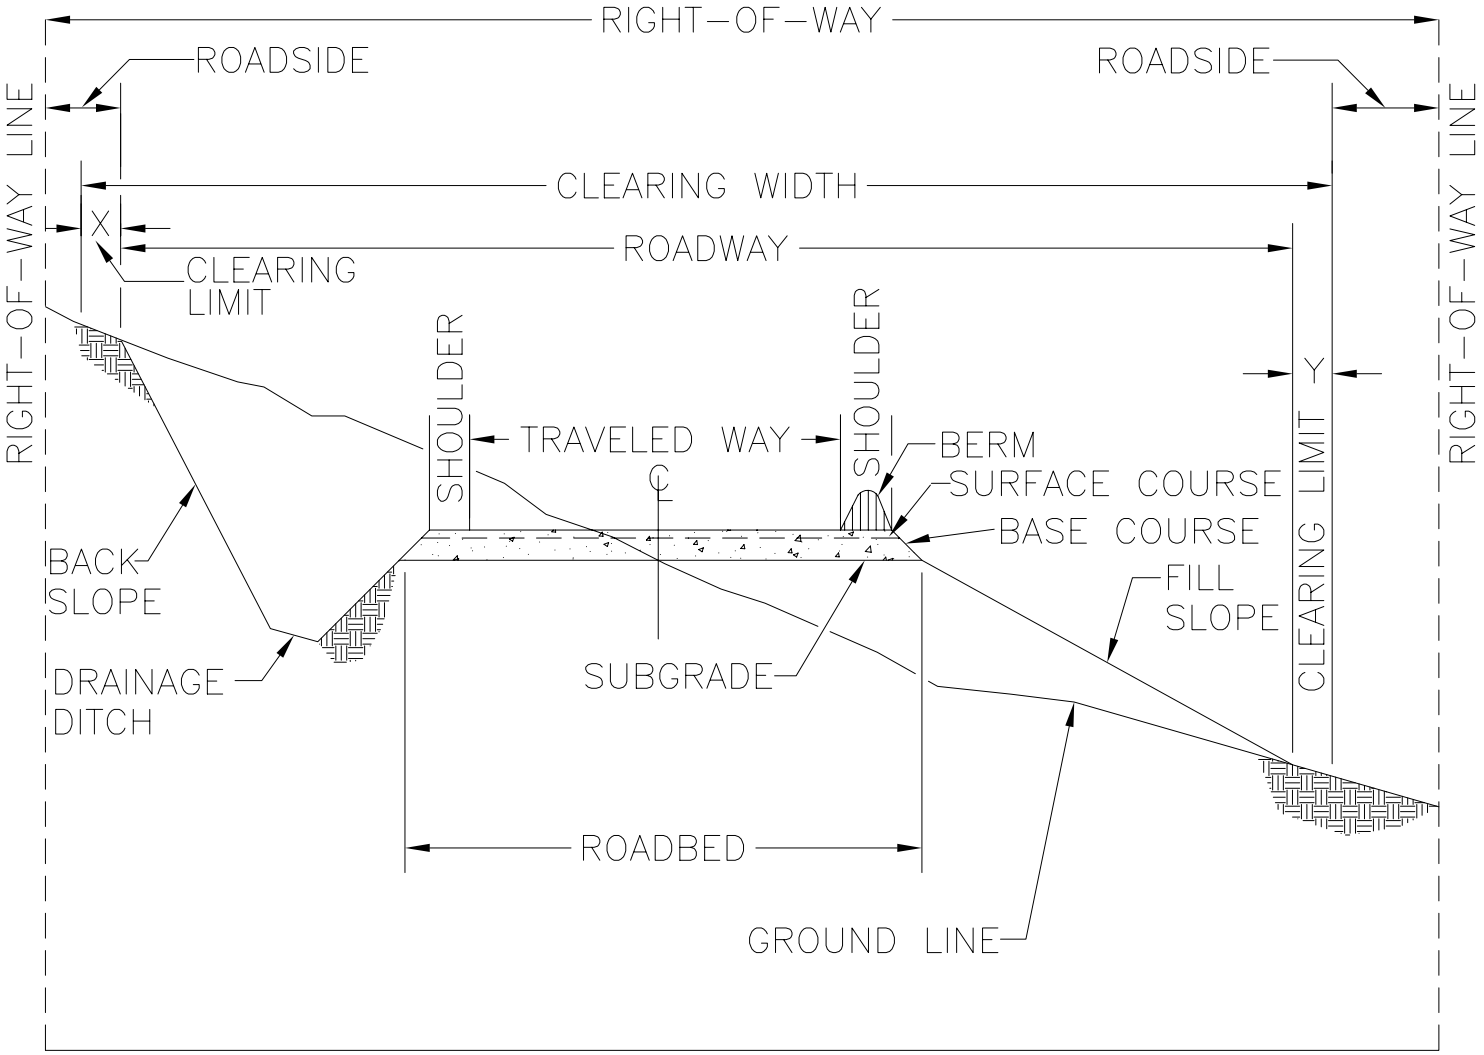

NOTE: SHAPES AND DIMENSIONS WILL VARY TO FIT LOCAL CONDITIONS.
SEE DRAWINGS FOR TYPICAL SECTIONS.
X AND Y DENOTE CLEARING OUTSIDE OF ROADWAY.

DO NOT SCALE OFF DRAWING

U.S. DEPARTMENT OF AGRICULTURE FOREST SERVICE PACIFIC NORTHWEST REGION-6		DATE: SEPTEMBER 13, 2004
		DRAWING: 1 OF: 1
APPROVED:	DWG NO: 801-1	DRAWN BY: US FOREST SERVICE
Title: ILLUSTRATION OF ROAD STRUCTURE TERMS		FILE NAME: 801-1