Typical Communication Site Plan - Not to Scale

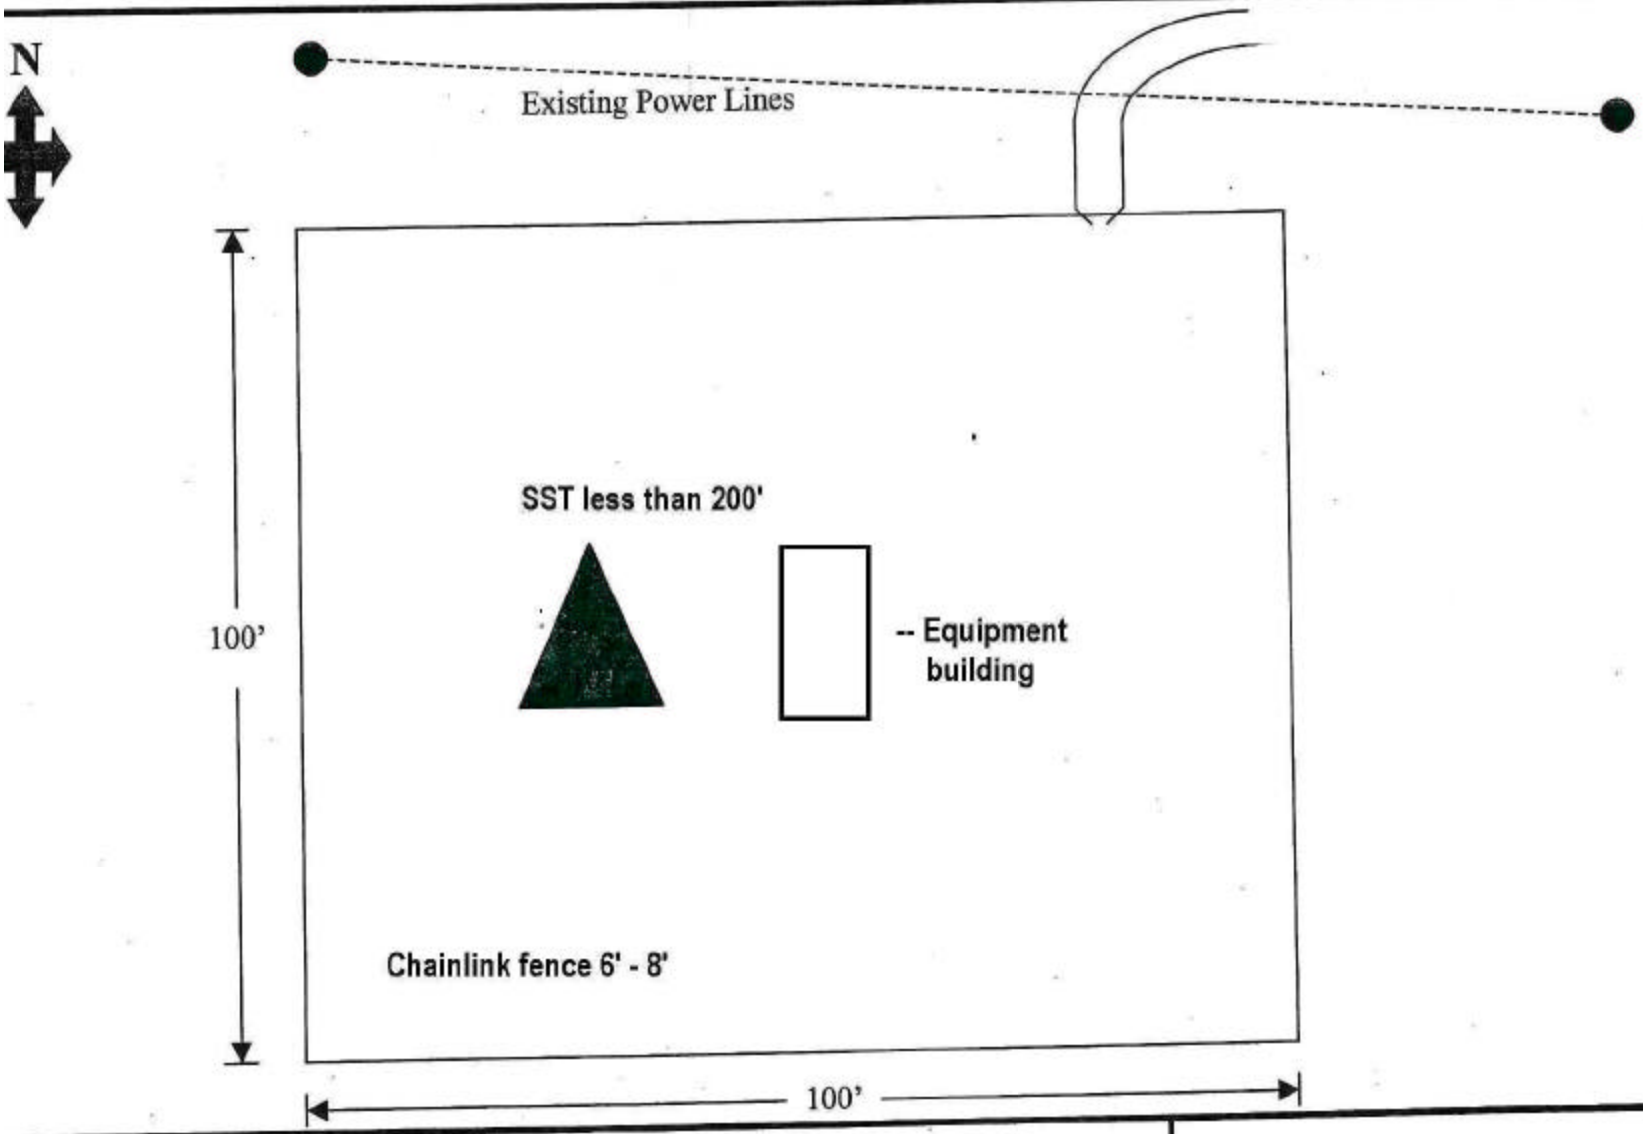

TES:

ual placement and # of
rovements may vary.

Site location:

S2 of Section 30, T.25S., R.5W., SLB
Cove Fort, Sevier County, Utah

SITE NUMBER:

SITE NAME: Cove Fort Summit

DATE:

NO
Act
imp