# DUCHESNE DISTRICT OFFICE
# ENTRANCE REPAIR

ASHLEY NATIONAL FOREST

DUCHESNE RANGER DISTRICT

DUCHESNE VICINITY MAP

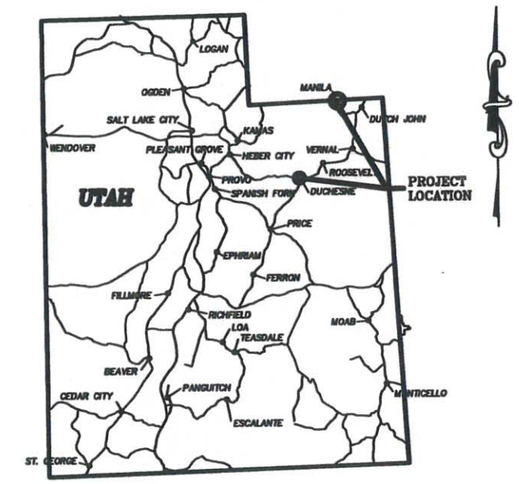


LIST OF DRAWINGS

| SHT. | | DWG. | |
|---|---|---|---|
| 1 | – | G1.01 | COVER SHEET |
| 2 | – | C1.01 | DUCHESNE SITE PLAN |
| 3 | – | A1.01 | DUCHESNE SOUTH ENTRANCE PLAN |
| 4 | – | A2.01 | DUCHESNE HANDRAIL, RAMP ELEVATIONS |
| 5 | – | A3.01 | DUCHESNE RAMP REPAIR DETAILS |

APPROVED

FOREST SUPERVISOR — DATE 4/4/14

for David Lynn — DIRECTOR, REGION 4 ENGINEERING — DATE 4/7/2014

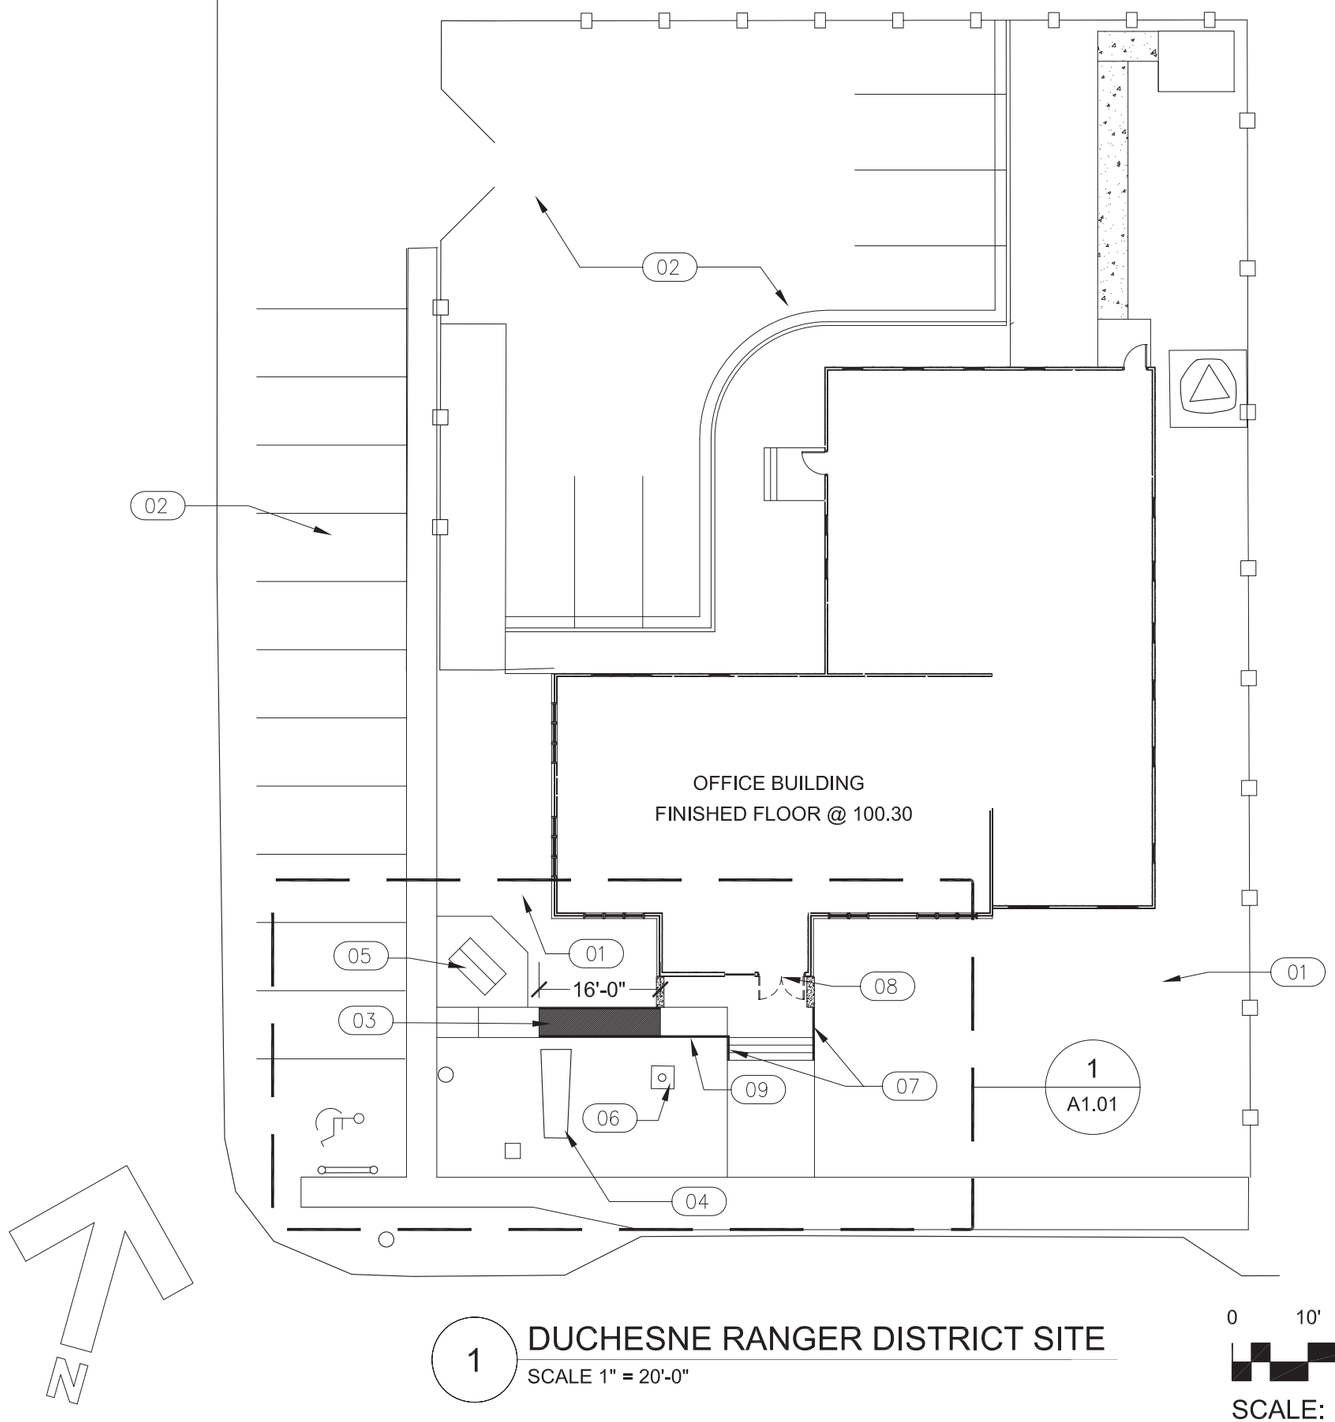


1 DUCHESNE RANGER DISTRICT SITE

SCALE 1" = 20'-0"

0 10' 20' 40'

SCALE: 1" = 20'

# KEYED NOTES

01 EXISTING SOD. REPAIR AT COMPLETION OF CONSTRUCTION WORK BY RE-SEEDING DAMAGED AREAS.

02 EXISTING PARKING LOT.

03 DEMOLISH PORTIONS OF THE EXISTING ACCESSIBLE CONCRETE RAMP AS SHOWN IN THE SECTION DRAWINGS TO FOLLOW. RECONSTRUCT CONCRETE SURFACES, INSTALL NEW PAINTED, WELDED, STEEL PIPE RAILING.

04 EXISTING MONUMENT SIGN TO REMAIN. PROTECT DURING CONSTRUCTION.

05 EXISTING CONCRETE PAD AND WOOD KIOSK TO REMAIN.

06 EXISTING FLAGPOLE.

07 EXISTING CONCRETE STAIRS TO REMAIN. REMOVE AND DISPOSE OF PIPE RAILING AT BOTH SIDES OF STAIRWAY. REMOVE GROUT, SLEEVES, PREPARE FOR NEW PIPE RAILING SHOWN IN DRAWINGS TO FOLLOW.

08 REMOVE AND DISPOSE OF EXISTING STOREFRONT DOUBLE DOOR AND HARDWARE.

09 REMOVE EXISTING WOOD RANGER DISTRICT SIGN AND STORE DURING CONSTRUCTION FOR REINSTALLATION AT CONCLUSION OF WORK.

U. S. Department of Agriculture
FOREST SERVICE
Intermountain Region 4 Engineering
ASHLEY NATIONAL FOREST

DESIGN BY: SMHW
CHECK: D JEPPSEN
DRAWING BY: SMHW
CHECK: D JEPPSEN
APPROVED: for David Jeppsen DIRECTOR, ENGINEERING
DATE 4/7/14

DUCHESNE RANGER DISTRICT
OFFICE ENTRANCE REPAIR

DUCHESNE SITE PLAN

PROJECT No. 592
DRAWING C1.01
SHEET 2 OF 5

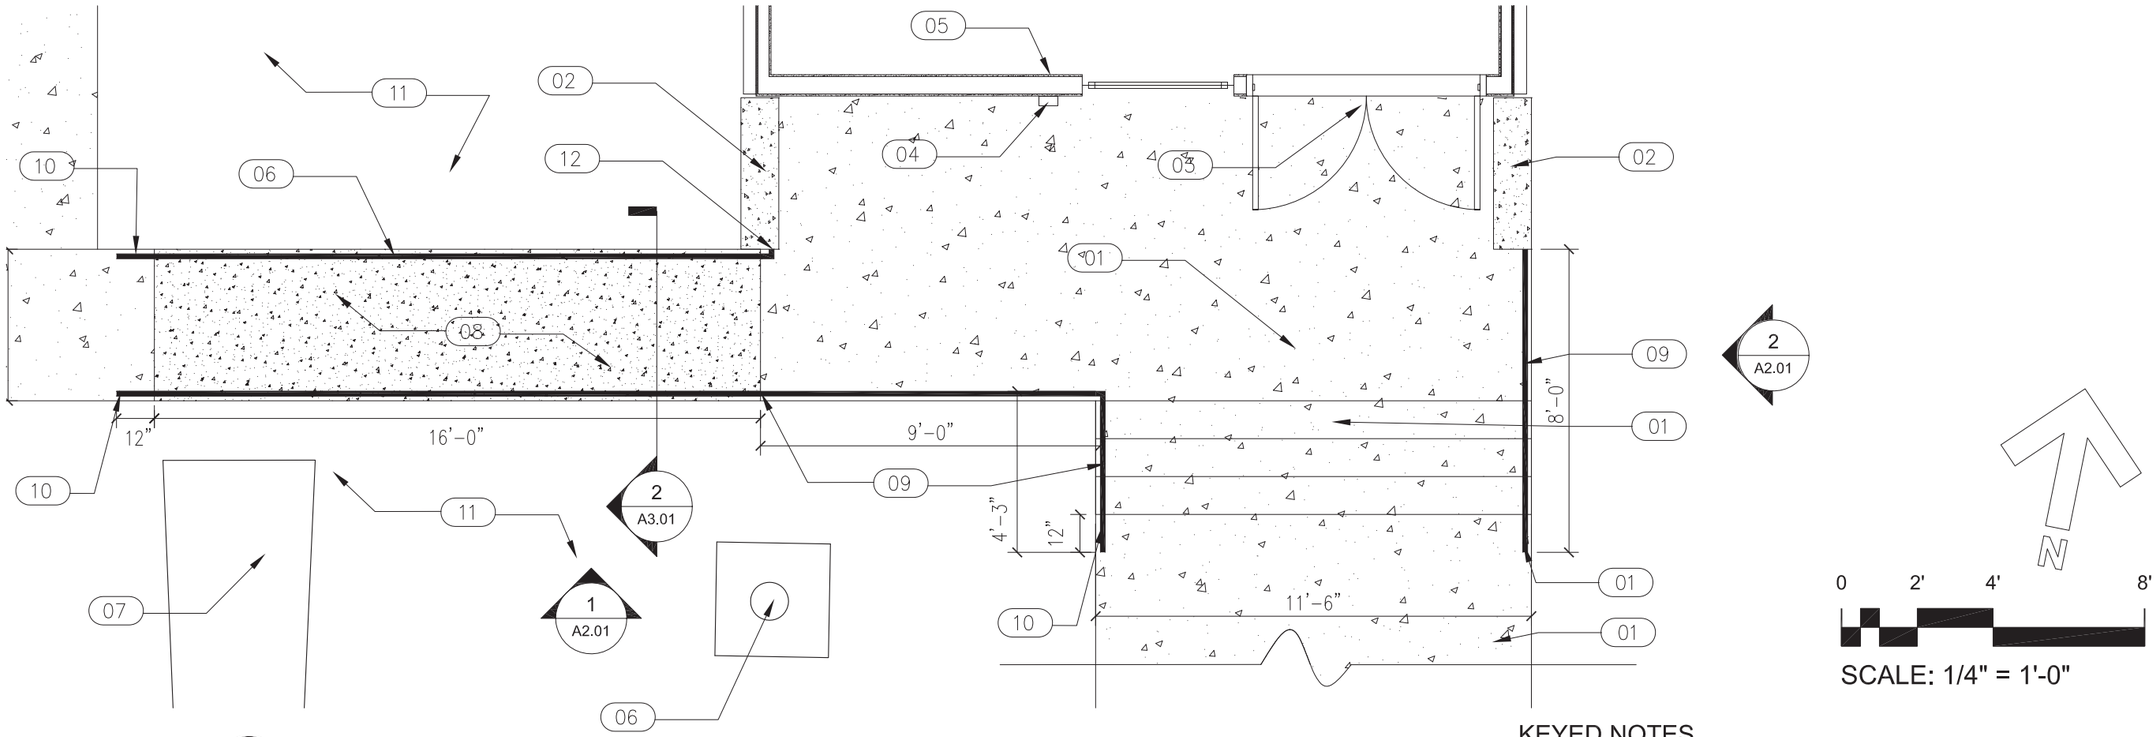


1 DUCHESNE SOUTH RAMP PLAN

SCALE = 1/4" = 1'-0"

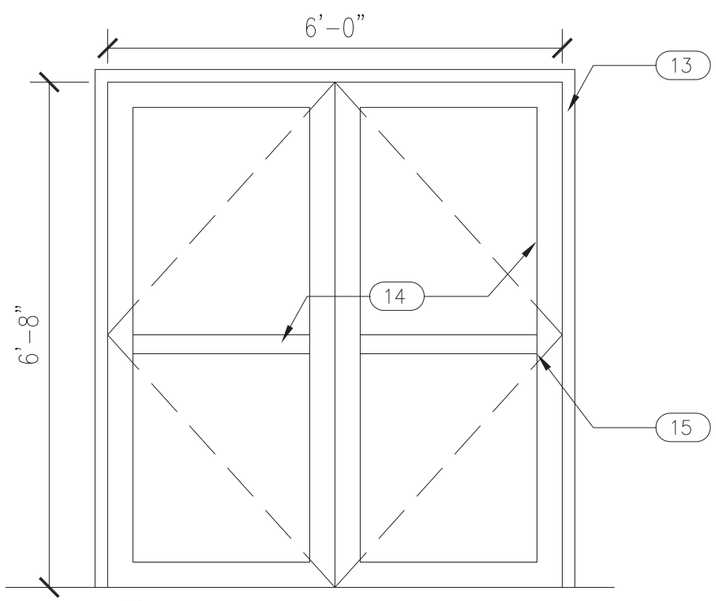


2 NEW ENTRANCE ELEVATION

SCALE = 1/2" = 1'-0"

(13) EXISTING ALUMINUM DOOR FRAME TO REMAIN. REPAIR AND ADAPT TO FIT NEW ALUMINUM ENTRANCE.

(14) PROVIDE AND INSTALL NEW CUSTOM SIZE 6'-0" X 6'-8" ALUMINUM DOUBLE DOOR. SEE SPECIFICATION.

(15) PROVIDE THE FOLLOWING DOOR HARDWARE:
- 3 PAIR OF HINGES, NON REMOVABLE PINE
- 2 EA. PANIC HARDWARE.
- AUTOMATIC, SELF LATCHING FLUSH BOLT
- AUTOMATIC DOOR OPENER AND EXTERIOR WALL PUSH PLATE, PER SPEC SECTION 087113
- WEATHER STRIPPING.
- 2 EA DOOR STOPS.
- THRESHOLD
- 2 EA WEATHER SWEEPS
- 2 EACH OPERATING TRIM
- 1 EACH CYLINDERS

SEE SPEC SECTIONS 084113 AND 087100 FOR DETAILS AND MANUFACTURERS.

## KEYED NOTES

(01) EXISTING CONCRETE TO REMAIN

(02) EXISTING ROCK VENEER EXTERIOR WALL TO REMAIN.

(03) NEW ALUMINUM STOREFRONT DOOR.

(04) INSTALL NEW PUSH BUTTON AUTOMATIC DOOR OPENER FOR ALUMINUM STOREFRONT DOOR.

(05) REPAIR DRYWALL AT INTERIOR AS NECESSARY TO INSTALL WIRING FOR DOOR CONTROLLER. REPAINT ENTIRE WALL TO MATCH EXISTING COLOR.

(06) EXISTING FLAGPOLE TO REMAIN.

(07) EXISTING MONUMENT SIGN TO REMAIN.

(08) NEW 4" THICK CONCRETE RAMP TOP OVER NEW 6" THICK COMPACTED AGGREGATE.

(09) NEW PAINTED 1½" DIA STEEL TUBE RAILING. SEE ELEVATIONS FOR DETAILS.

(10) CODE REQUIRED EXTENSIONS. SEE ELEVATIONS.

(11) EXISTING SOD. REPAIR AT CONCLUSION OF RAMP WORK.

(12) PROVIDE WALL RETURN FOR PIPE RAILING.

U. S. Department of Agriculture
FOREST SERVICE
Intermountain Region 4 Engineering
ASHLEY NATIONAL FOREST

DESIGN BY: SMHW CHECK: D JEPPSEN
DRAWING BY: SMHW CHECK: D JEPPSEN
APPROVED: for David Jeppsen DIRECTOR, ENGINEERING DATE 4/7/14

DUCHESNE RANGER DISTRICT
OFFICE ENTRANCE REPAIR

DUCHESNE SOUTH ENTRANCE PLAN

PROJECT No. 592
DRAWING A1.01
SHEET 3 of 5

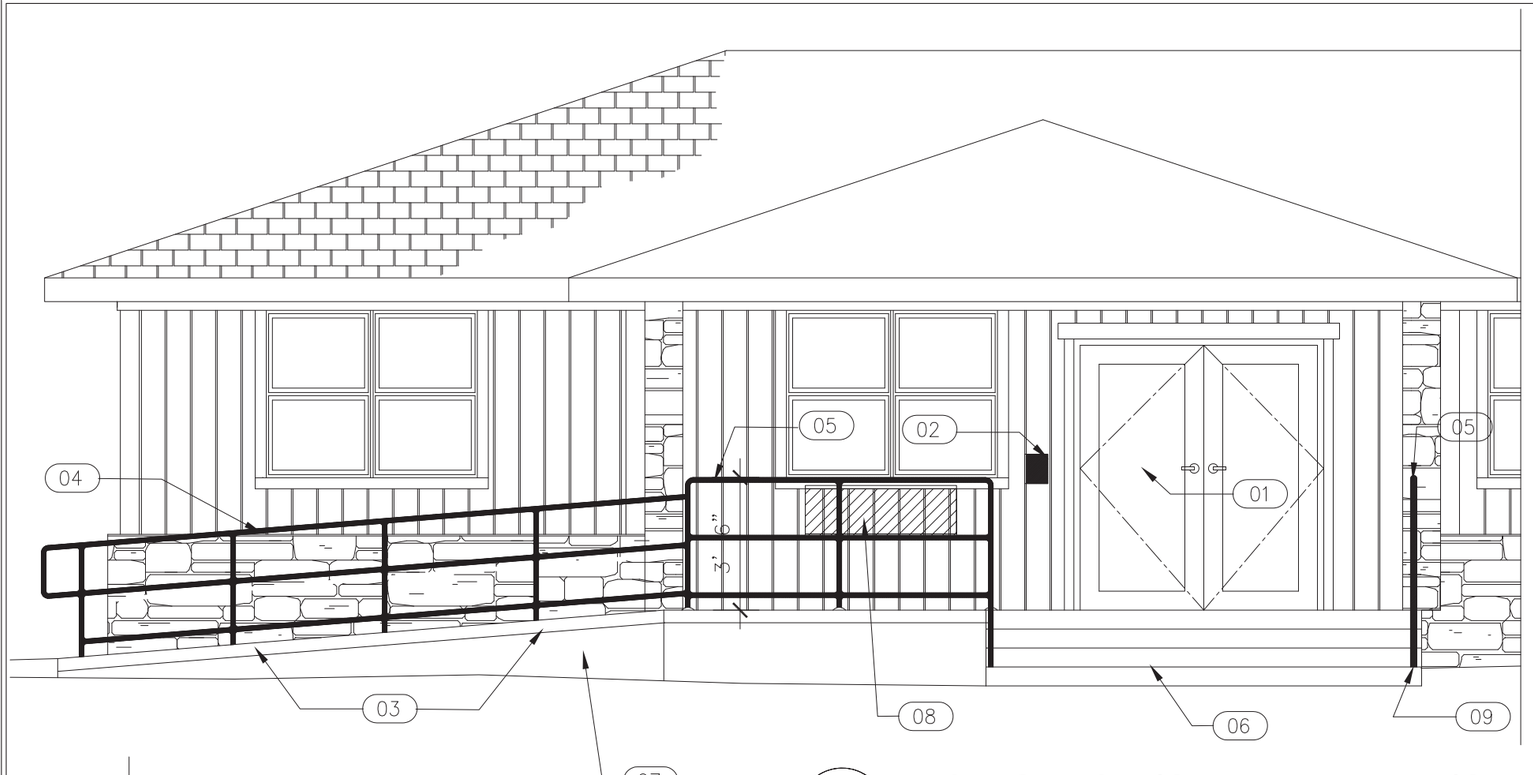


## 1 DUCHESNE OFFICE RAMP ELEVATION

SCALE: 1/4" = 1'-0"

0 2' 4' 8'

SCALE: 1/4" = 1'-0"

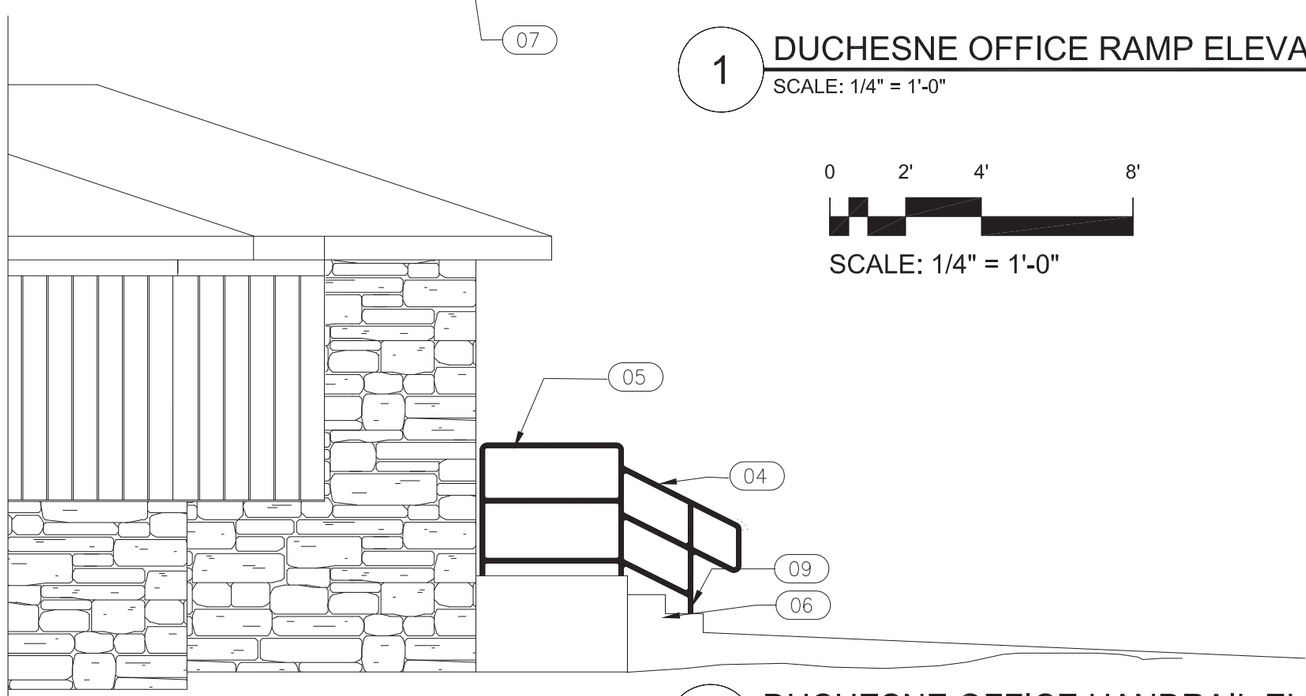


## 2 DUCHESNE OFFICE HANDRAIL ELEVATION

SCALE: 1/4" = 1'-0"

# KEYED NOTES

01 PROVIDE AND INSTALL NEW ALUMINUM STOREFRONT DOUBLE DOOR AND HARDWARE. SEE SCHEDULE.

02 PROVIDE/ INSTALL NEW POWER DOOR OPERATOR BUTTON INSTALLATION. FAR DOOR OPENS WITH BUTTON, OTHER LEAF MANUAL.

03 REPLACE CONCRETE RAMP SURFACE, SEE DETAILS.

04 PROVIDE/ INSTALL NEW 1½" DIA WELDED, PAINTED STEEL PIPE RAILING, WITH EXTENSIONS AT RAIL TERMINATIONS, INTERMEDIATE RAILS.

05 PROVIDE/ INSTALLNEW 1½" DIA WELDED, PAINTED, STEEL PIPE GUARDS WITH INTERMEDIATE RAILS, 42" HEIGHT.

06 EXISTING CONCRETE STAIRS TO REMAIN. REUSE PIPE RAILING EMBEDMENT WITH NEW SLEEVES AND NON-SHRINK GROUT.

07 EXISTING CONCRETE STEM WALLS TO REMAIN. RE-COMPACT GRAVEL BASE, AND GRAVEL AS NECESSARY BEFORE POURING NEW RAMP SURFACE.

08 REINSTALL EXISTING WOOD RANGER DISTRICT SIGN.

09 4" DIA X 7" GROUT POCKETS WITH NON-SHRINK GROUT TO SET RAILING, TYPICAL.

U. S. Department of Agriculture
FOREST SERVICE
Intermountain Region 4 Engineering
ASHLEY NATIONAL FOREST

DESIGN BY: SMHW
CHECK: D JEPPSEN
DRAWING BY: SMHW
CHECK: D JEPPSEN
APPROVED: for David Jeppsen DIRECTOR, ENGINEERING DATE 4/7/14

DUCHESNE RANGER DISTRICT
OFFICE ENTRANCE REPAIR

DUCHESNE HANDRAIL/ RAMP ELEVATIONS

PROJECT No. 592
DRAWING A2.01
SHEET 4 of 5

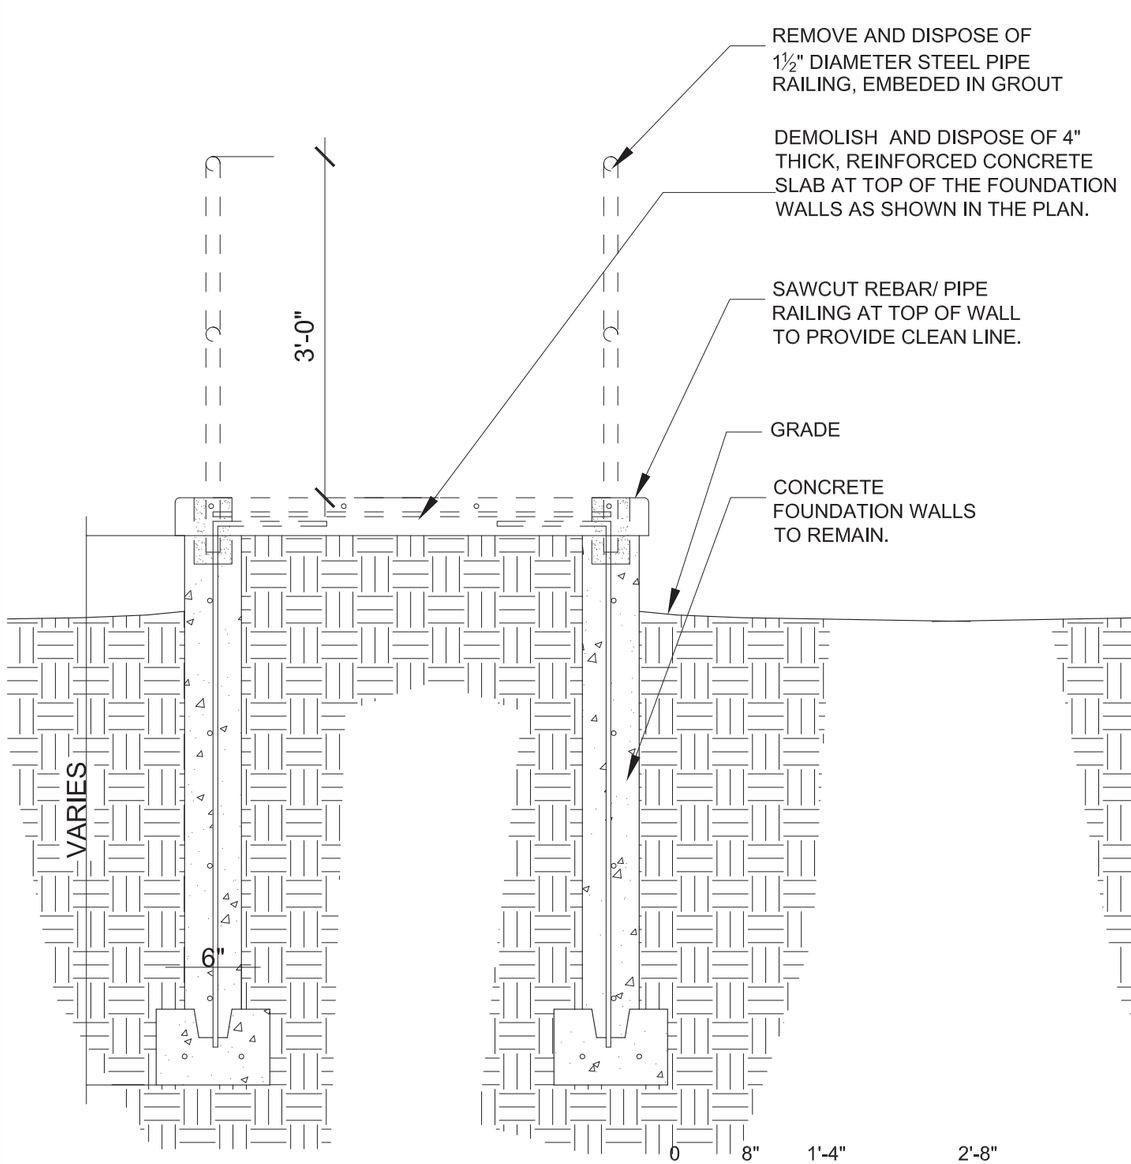


1 RAMP DEMOLITION

SCALE 3/4" = 1'-0"

0 8" 1'-4" 2'-8"

SCALE: 3/4" = 1'-0"

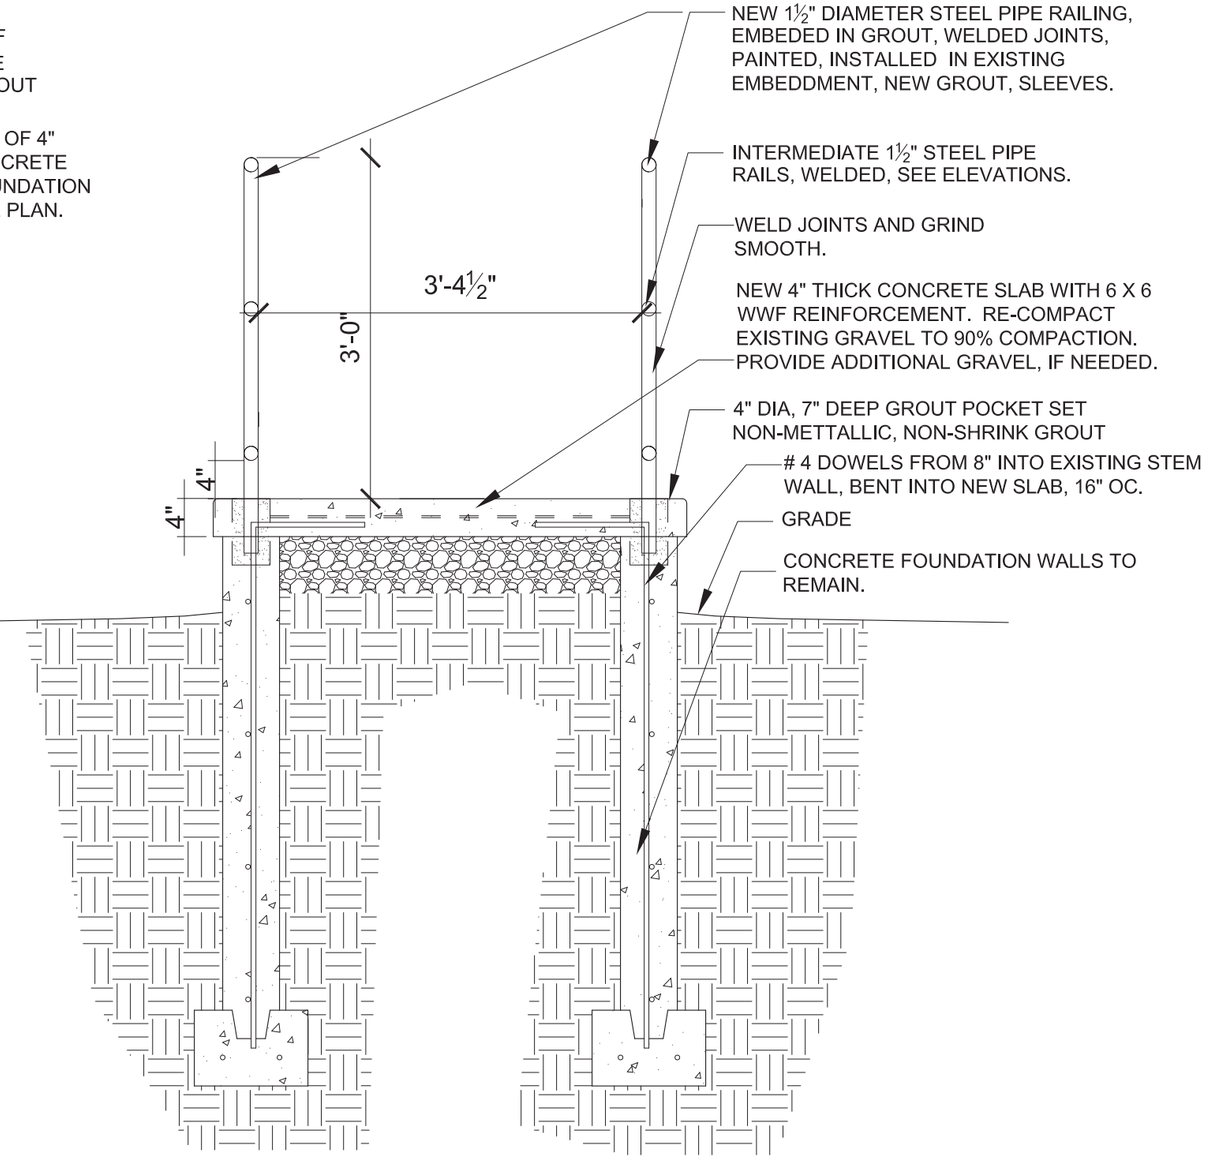


2 RAMP REPAIR

SCALE 3/4" = 1'-0"

U. S. Department of Agriculture
FOREST SERVICE
Intermountain Region 4 Engineering
ASHLEY NATIONAL FOREST

DESIGN BY: SMHW
CHECK: D. JEPPSEN
DRAWING BY: SMHW
CHECK: D. JEPPSEN
APPROVED: for David Tippen DIRECTOR, ENGINEERING DATE 4/7/14

DUCHESNE RANGER DISTRICT
OFFICE ENTRANCE REPAIR

DUCHESNE RAMP REPAIR DETAILS

PROJECT No.
DRAWING A3.01
SHEET 5 OF 5