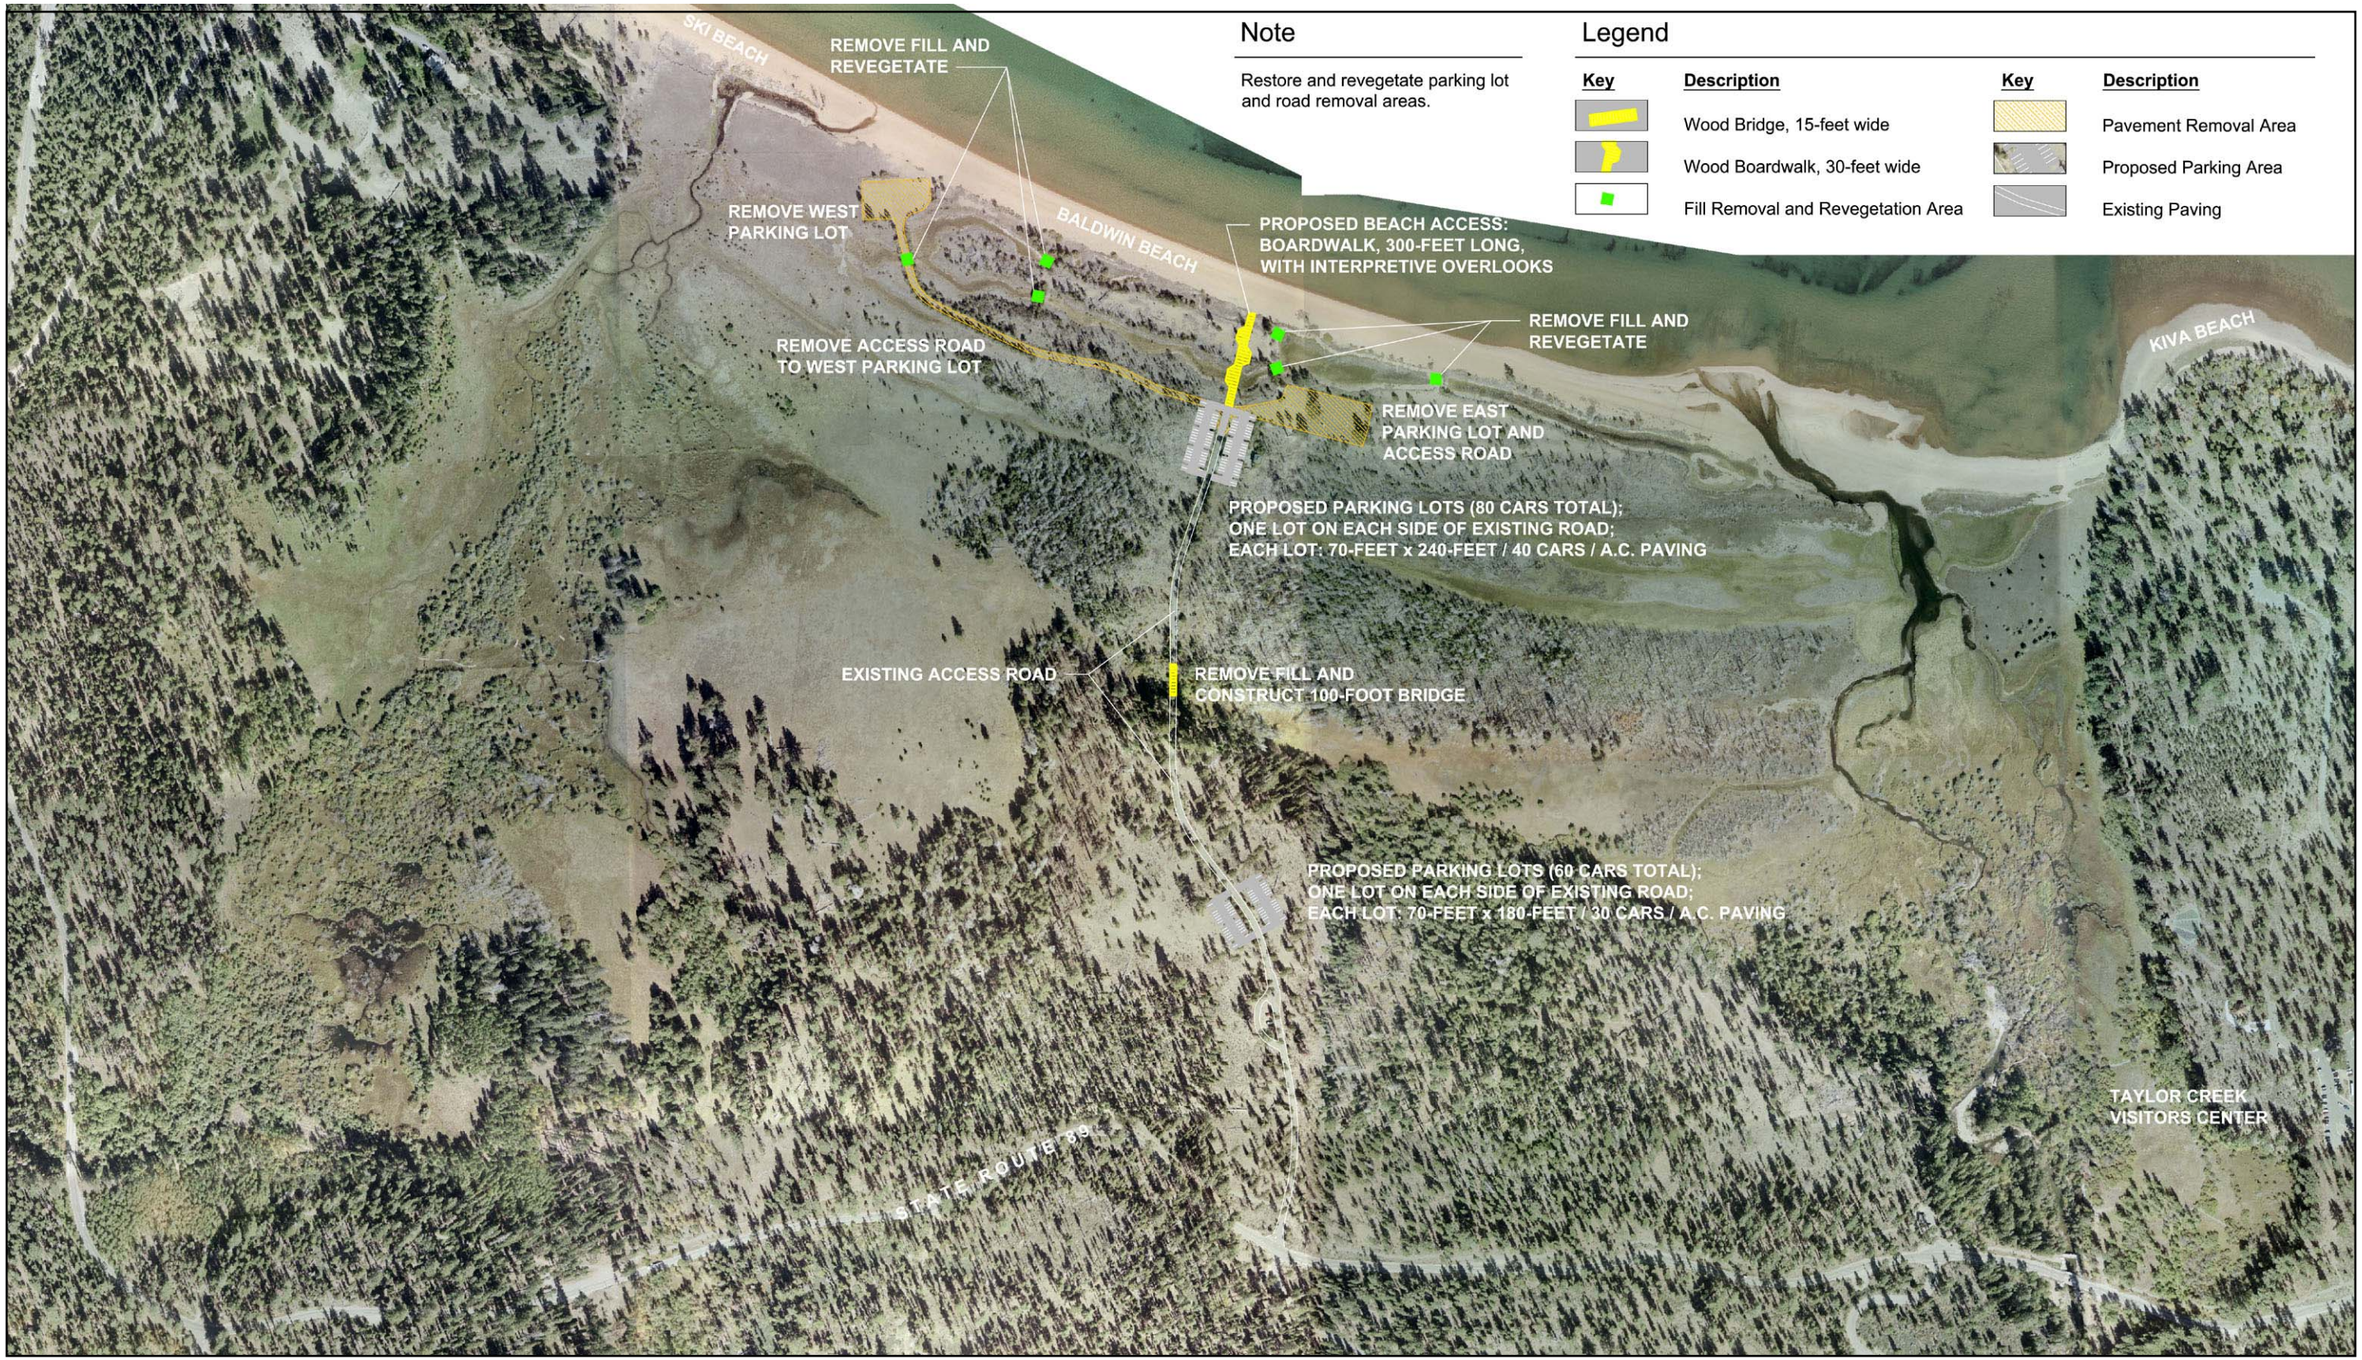

Note

Restore and revegetate parking lot and road removal areas.

Legend

Key	Description
	Wood Bridge, 15-feet wide
	Wood Boardwalk, 30-feet wide
	Fill Removal and Revegetation Area
	Pavement Removal Area
	Proposed Parking Area
	Existing Paving

Aerial Photograph: October 9, 2003

Option 3

EXHIBIT 7.3-3

Taylor, Tallac, and Spring Creek Watershed EAR
U.S. Forest Service
P 3T058.01 01/05

0 485 990
FEET

NORTH

EDAW

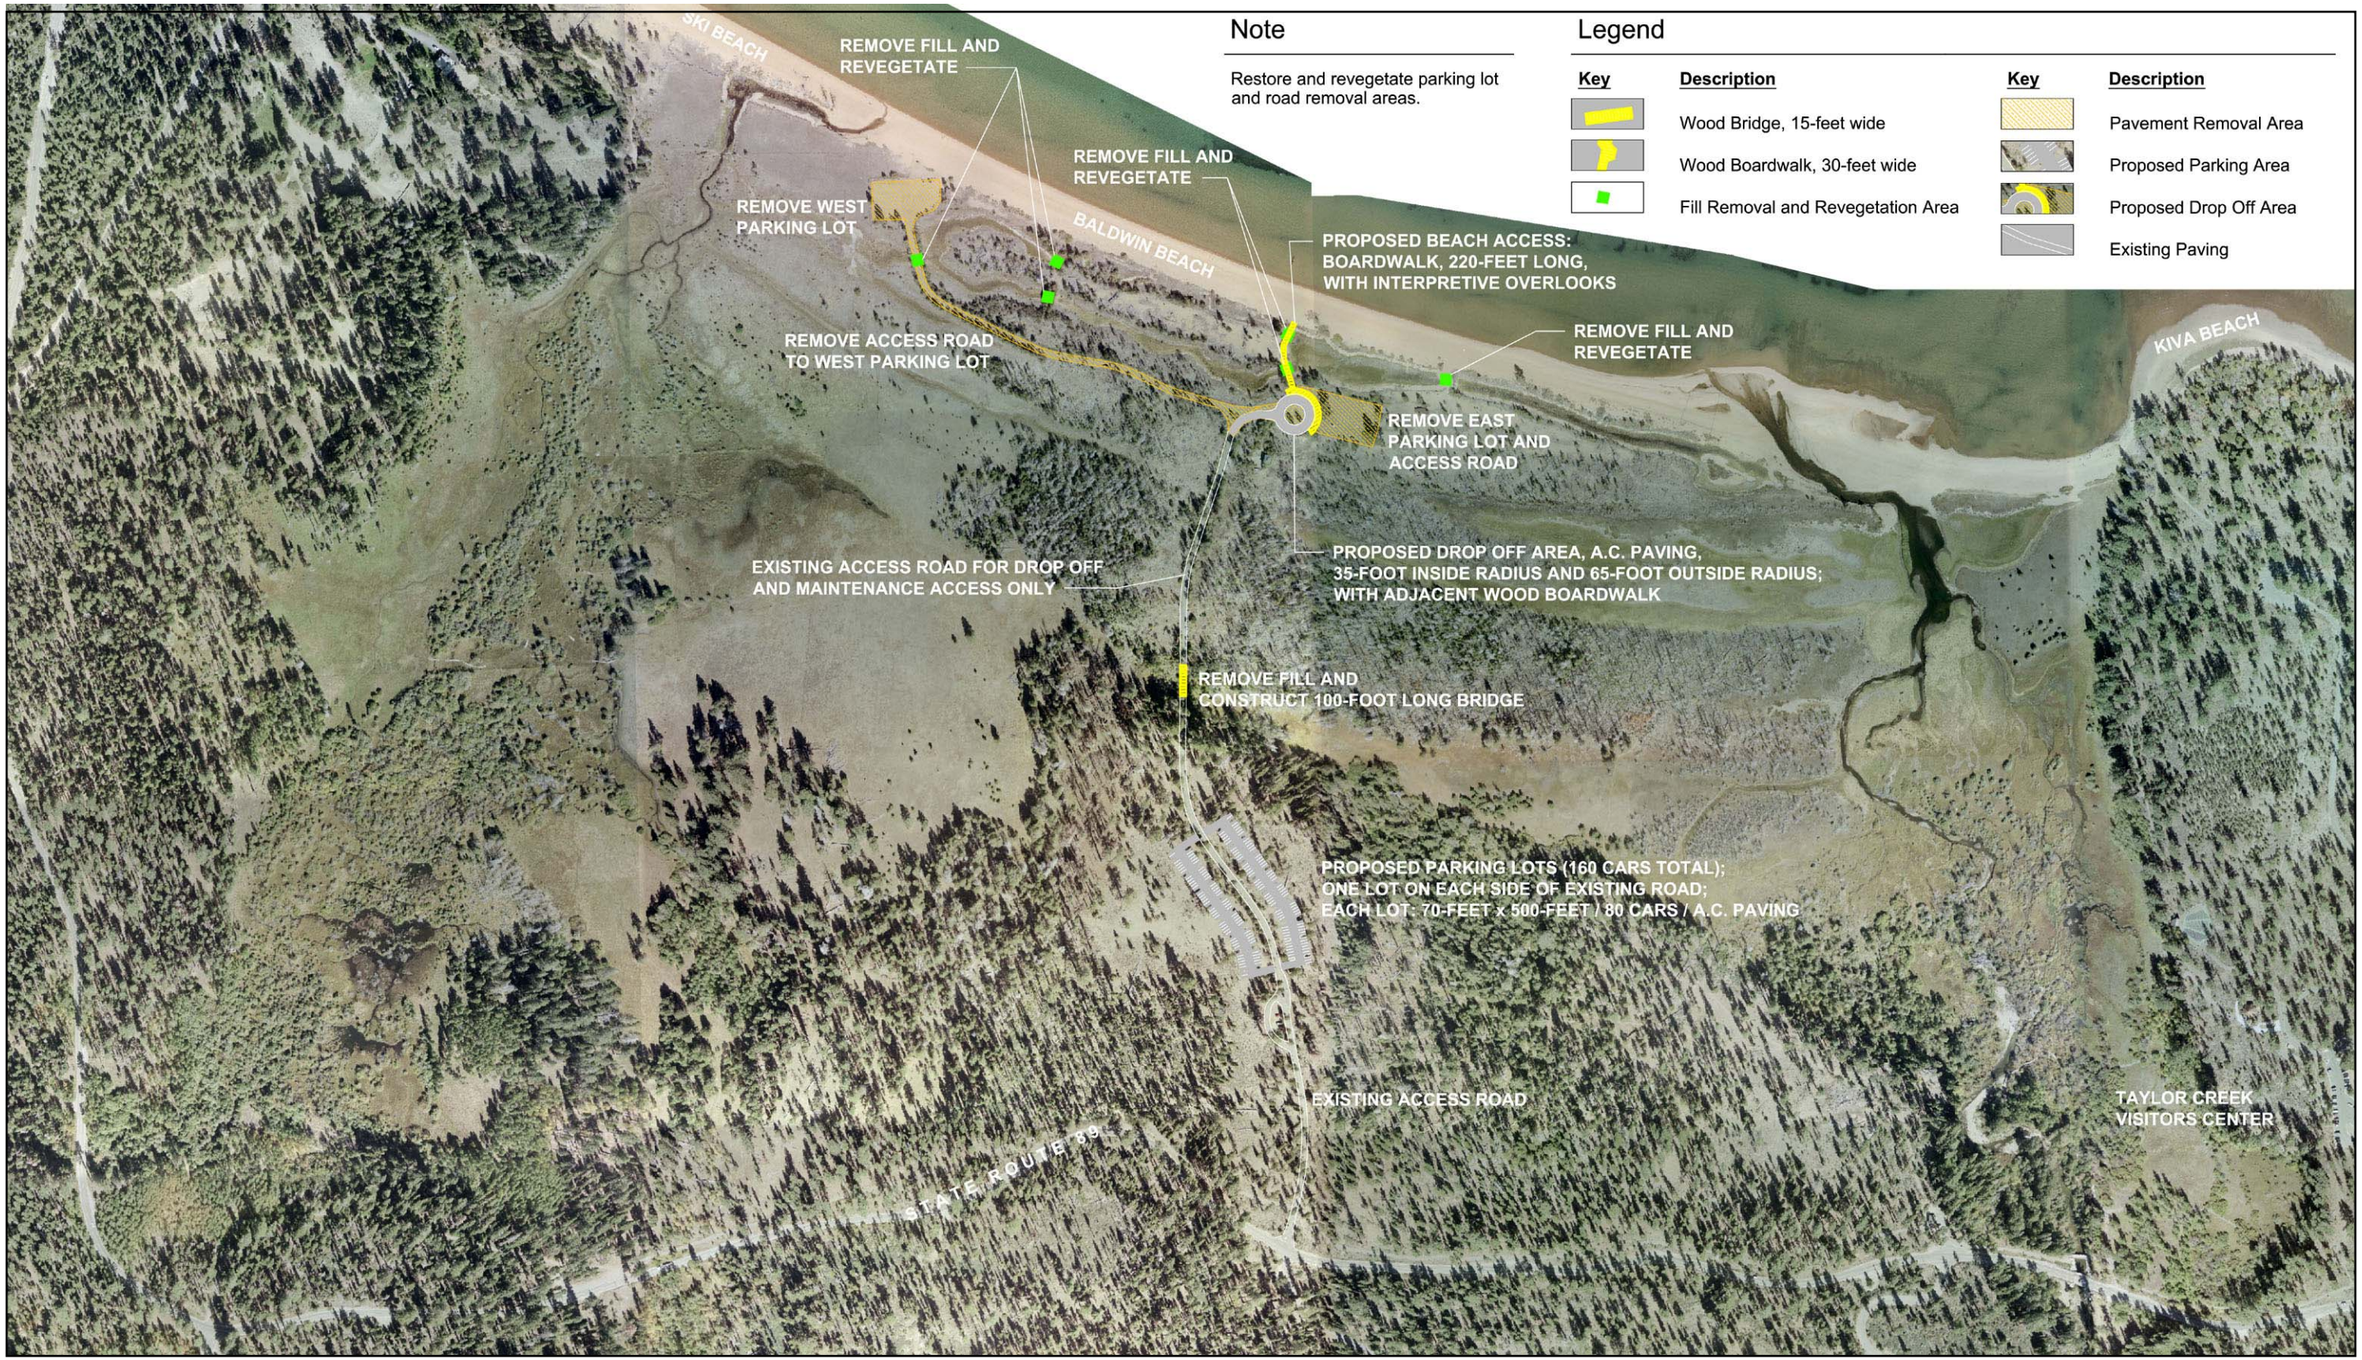

Note

Restore and revegetate parking lot and road removal areas.

Legend

Key	Description
	Wood Bridge, 15-feet wide
	Wood Boardwalk, 30-feet wide
	Fill Removal and Revegetation Area

Key	Description
	Pavement Removal Area
	Proposed Parking Area
	Proposed Drop Off Area
	Existing Paving

Aerial Photograph: October 9, 2003

Option 4

EXHIBIT 7.3-4

Taylor, Tallac, and Spring Creek Watershed EAR
U.S. Forest Service
P 3T058.01 01/05

0 485 990
FEET

NORTH

EDAW

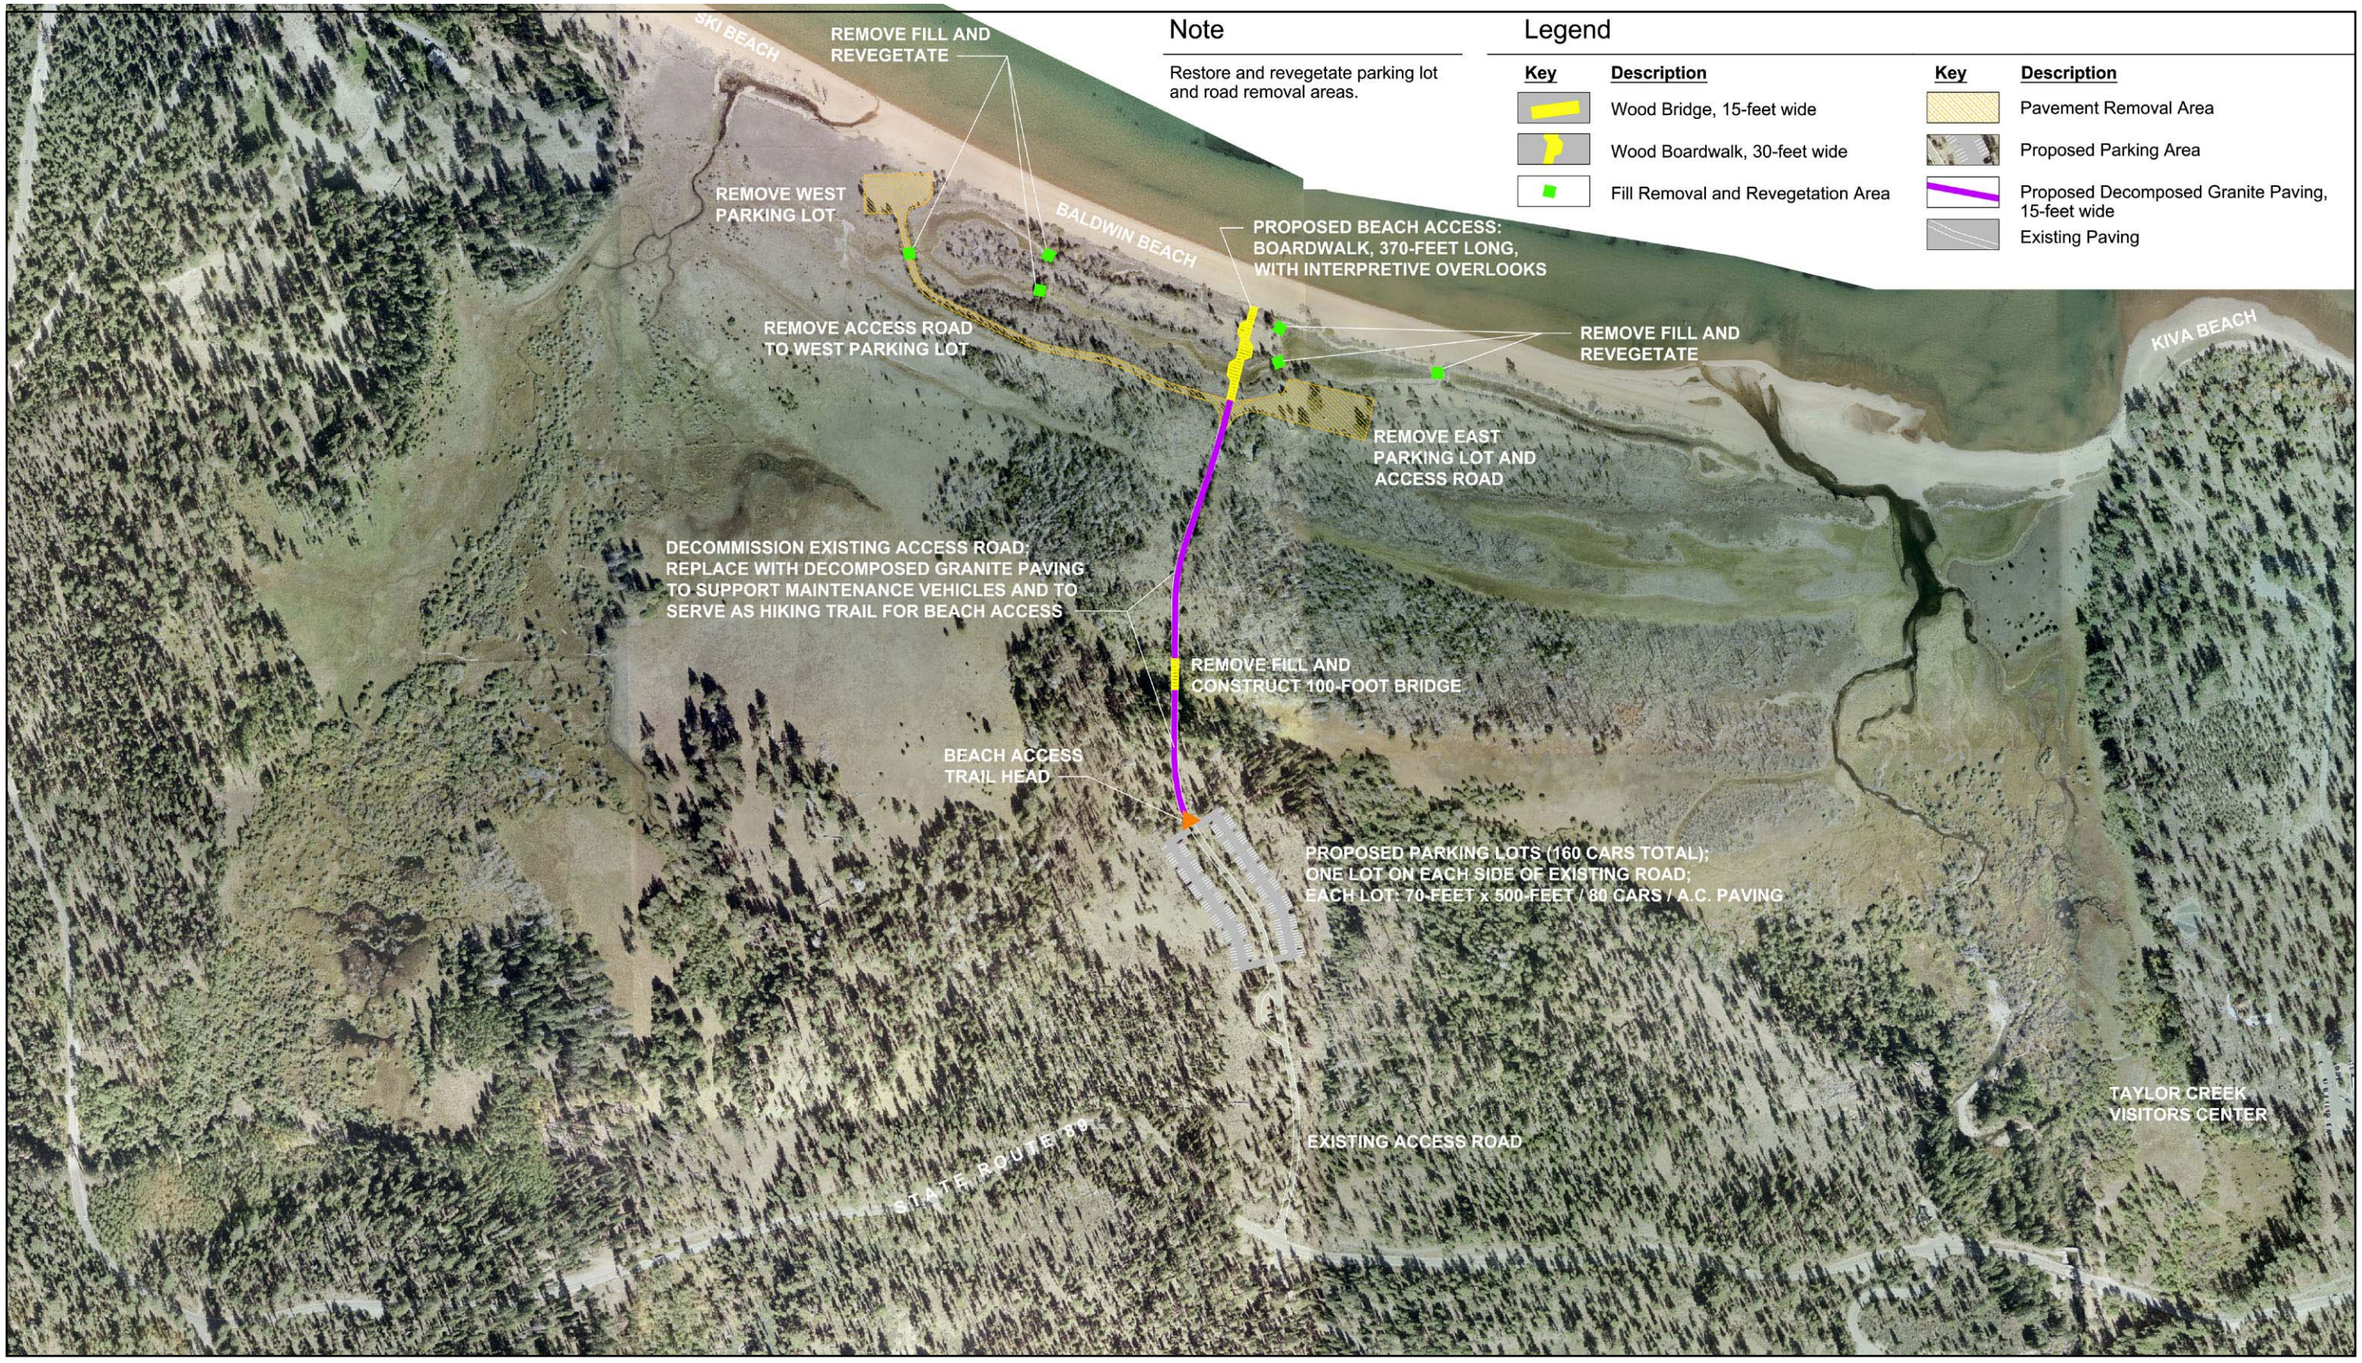

Note

Restore and revegetate parking lot and road removal areas.

Legend

Key	Description
	Wood Bridge, 15-feet wide
	Wood Boardwalk, 30-feet wide
	Fill Removal and Revegetation Area

Key	Description
	Pavement Removal Area
	Proposed Parking Area
	Proposed Decomposed Granite Paving, 15-feet wide
	Existing Paving

Aerial Photograph: October 9, 2003

Option 5

EXHIBIT 7.3-5

Taylor, Tallac, and Spring Creek Watershed EAR
U.S. Forest Service
P 3T058.01 01/05

0 485 990
FEET

NORTH

EDAW

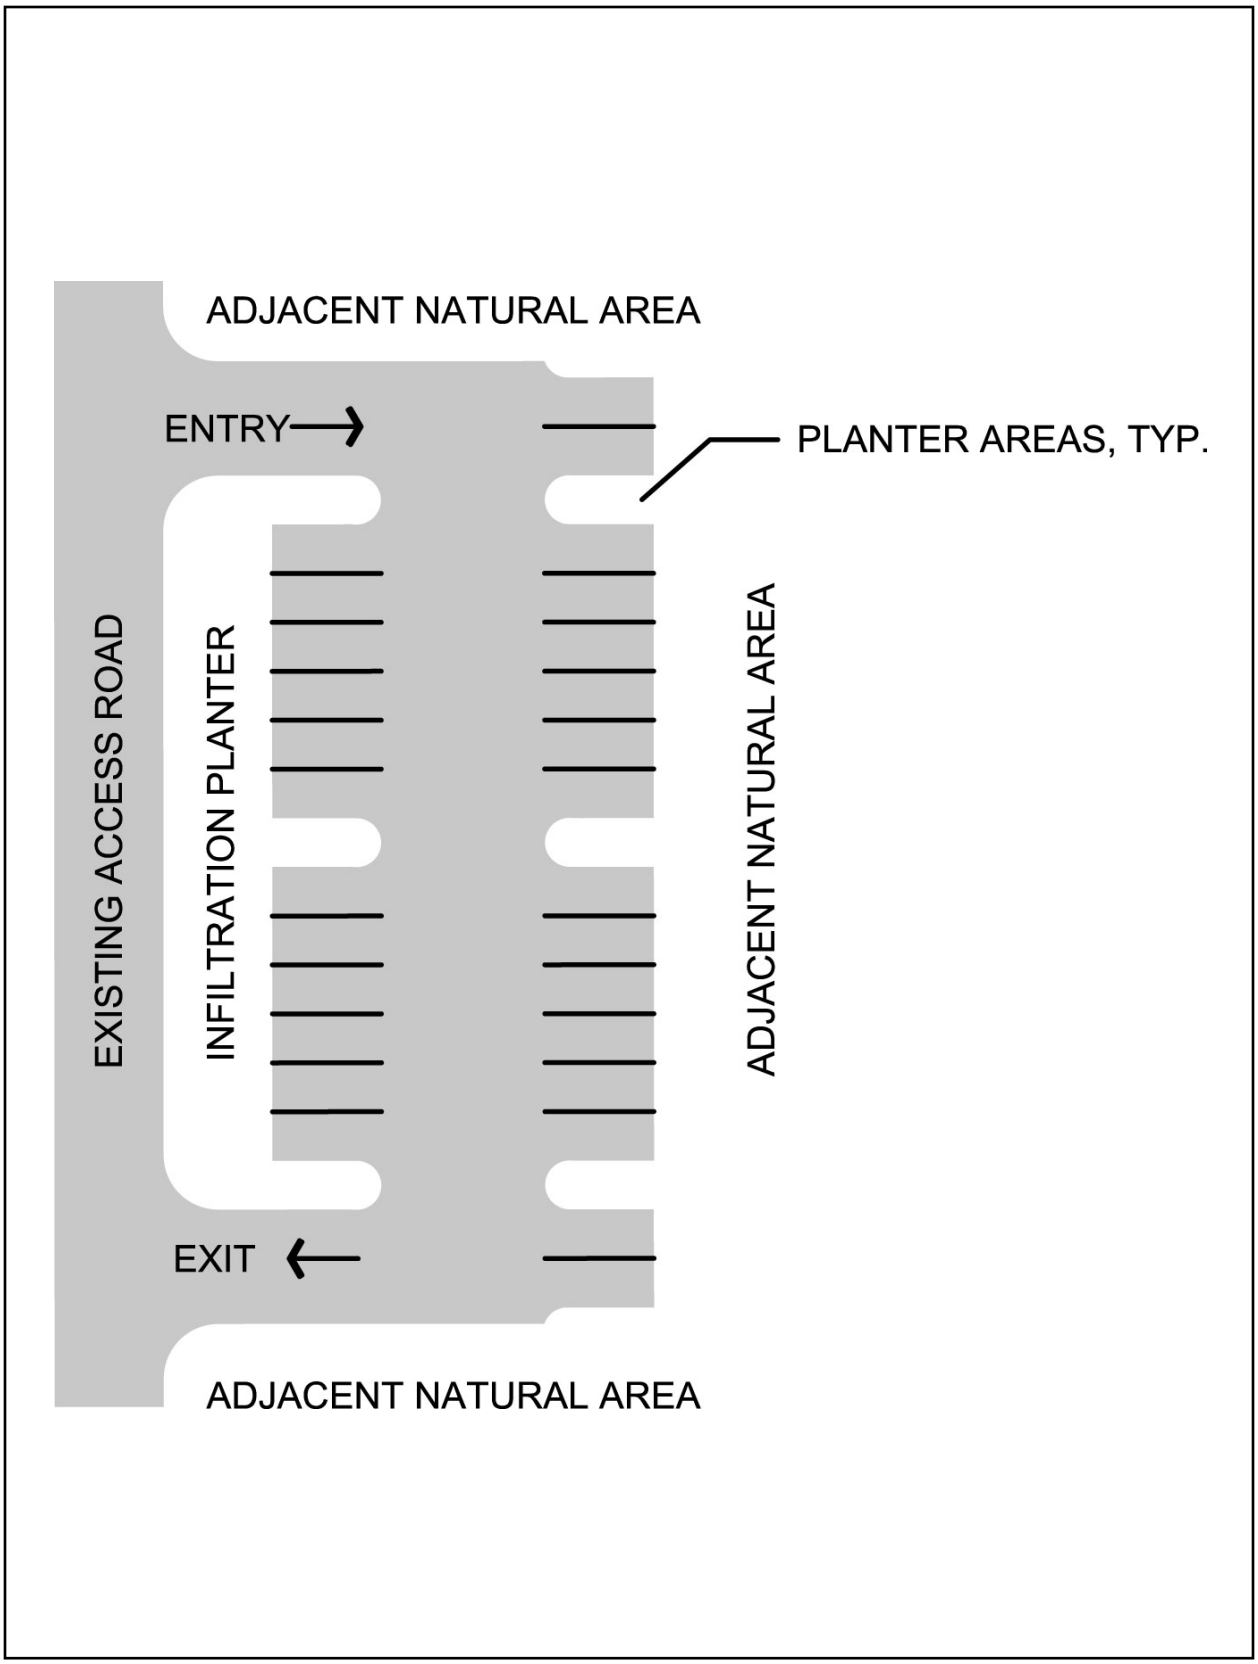

Typical Parking Lot Layout

EXHIBIT 7.3-6