WILLIAM KENT BMP RETROFIT AND ADMINISTRATIVE SITE REDEVELOPMENT

FIGURE 2

PHASE I

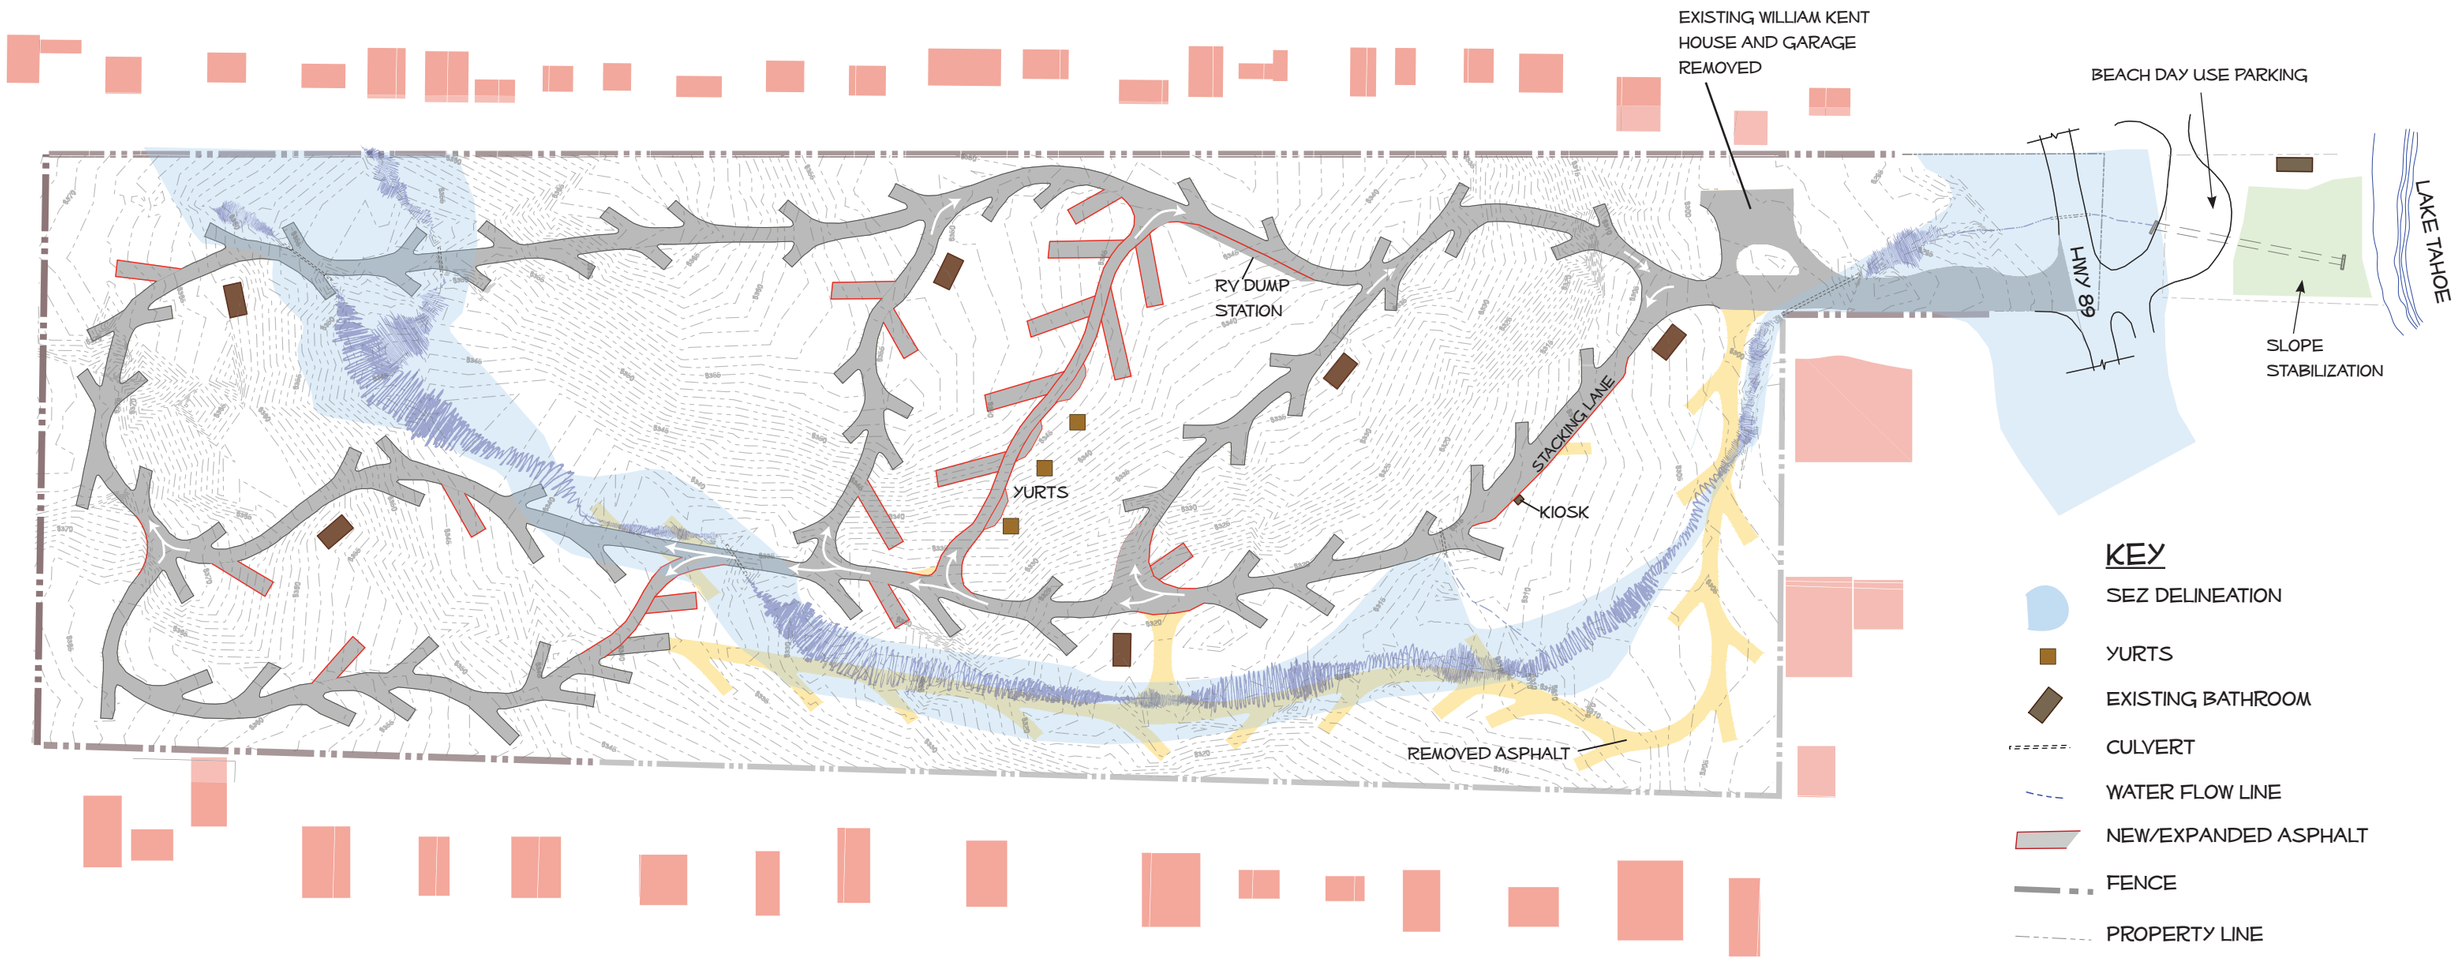

PHASE I:

- 92 CAMPSITES
  - REMOVE 25 CAMPSITES
  - ADD 18 CAMPSITES AND 3 YURTS
- NEW CAMPSITES WILL BE 16' X 40' AND MEET FOREST SERVICE ACCESSIBILITY GUIDELINES.
- MAJOR ACCOMPLISHMENT: REMOVAL OF A SIGNIFICANT AMOUNT OF ASPHALT FROM WITHIN THE STREAM ENVIRONMENT ZONE (SEZ).
- INCLUDES RESTORATION OF THE STREAM CHANNEL.
- CHECK-IN KIOSK IS MOVED INTO THE CAMPGROUND TO EASE CONGESTION AROUND THE ENTRANCE.
- EXISTING RESTROOMS AND CIRCULATION PATTERN REMAIN.

MAJOR GOAL OF PHASE I: IMPROVE THE WATER QUALITY OF STORMWATER RUNOFF ENTERING LAKE TAHOE.