PROJECT SPECIFIC DESIGN STANDARDS

EAST VIEW

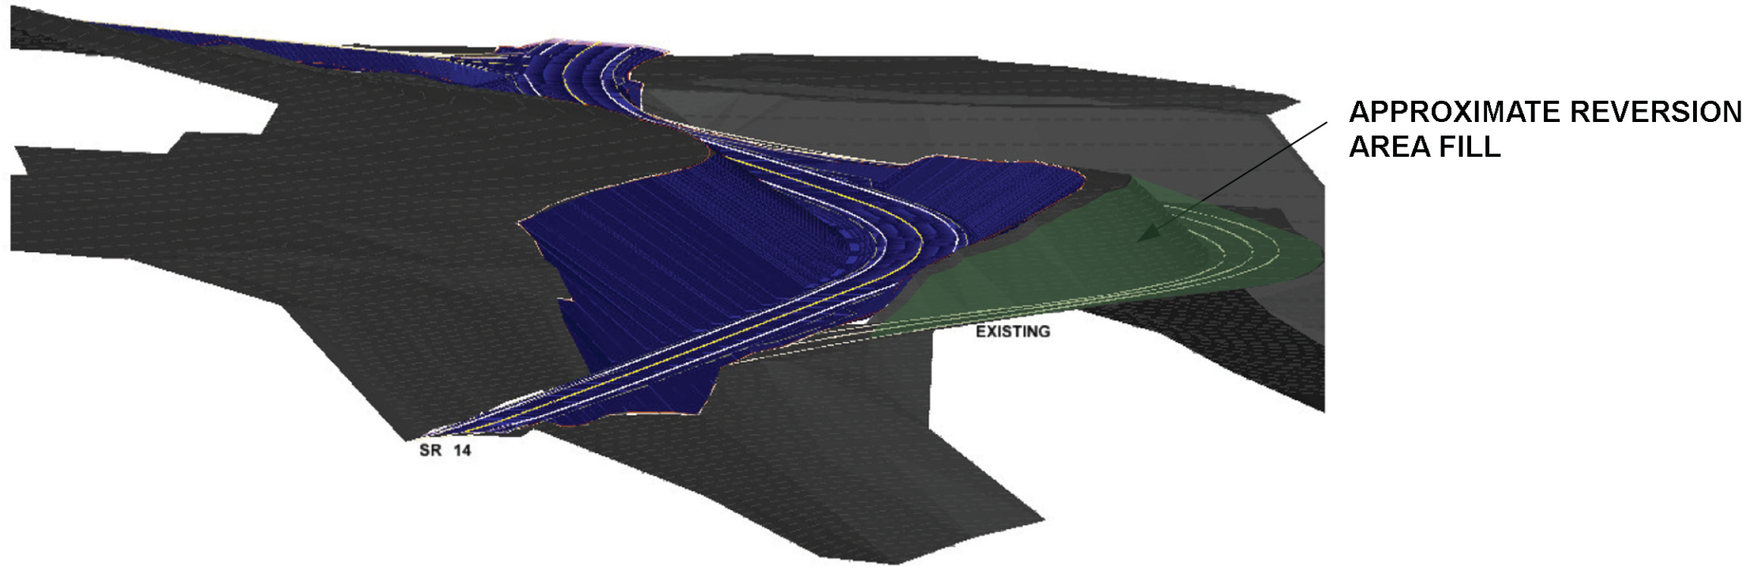

WEST VIEW

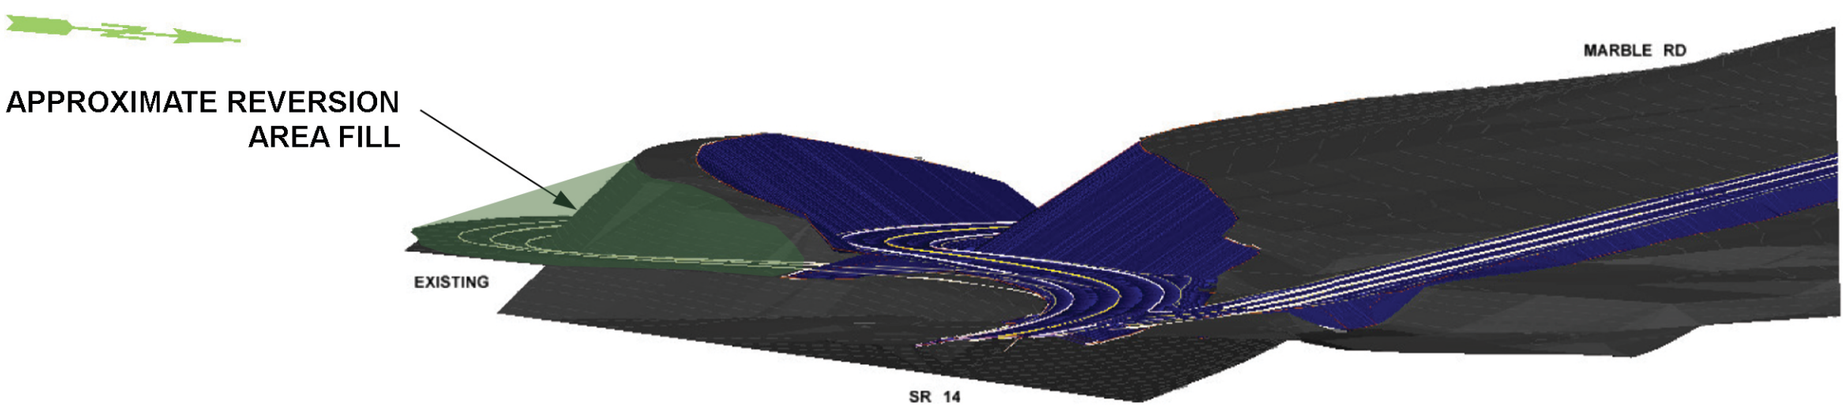

FOR DISPLAY ONLY

FILE NAME	C:\Documents and Settings\BigoniN\My Documents\W_alternative\SHEET FILE.dgn						
TIME	6:38:50 AM				REGION NO. 10	STATE WASH	FED.AID PROJ.NO.
DATE	12/16/2010						
PLOTTED BY	bigonin				JOB NUMBER XL3172		
DESIGNED BY	N. BIGONI						
ENTERED BY	N. BIGONI						
CHECKED BY	J. SHERMAN				CONTRACT NO.		LOCATION NO.
PROJ. ENGR.	C. TAMS						
REGIONAL ADM.	B. GERNHART	REVISION	DATE	BY			

P.E. STAMP BOX DATE

P.E. STAMP BOX DATE

Washington State Department of Transportation

SR 14 / MARBLE RD. VIC.
TO BELLE CENTER RD. VIC.

ALTERNATIVE COMPARISON

Plot 6

PLAN REF NO AC6

SHEET 6 OF 6 SHEETS