UPGRADE PLAN

MASTER DEVELOPMENT PLAN

COPPER
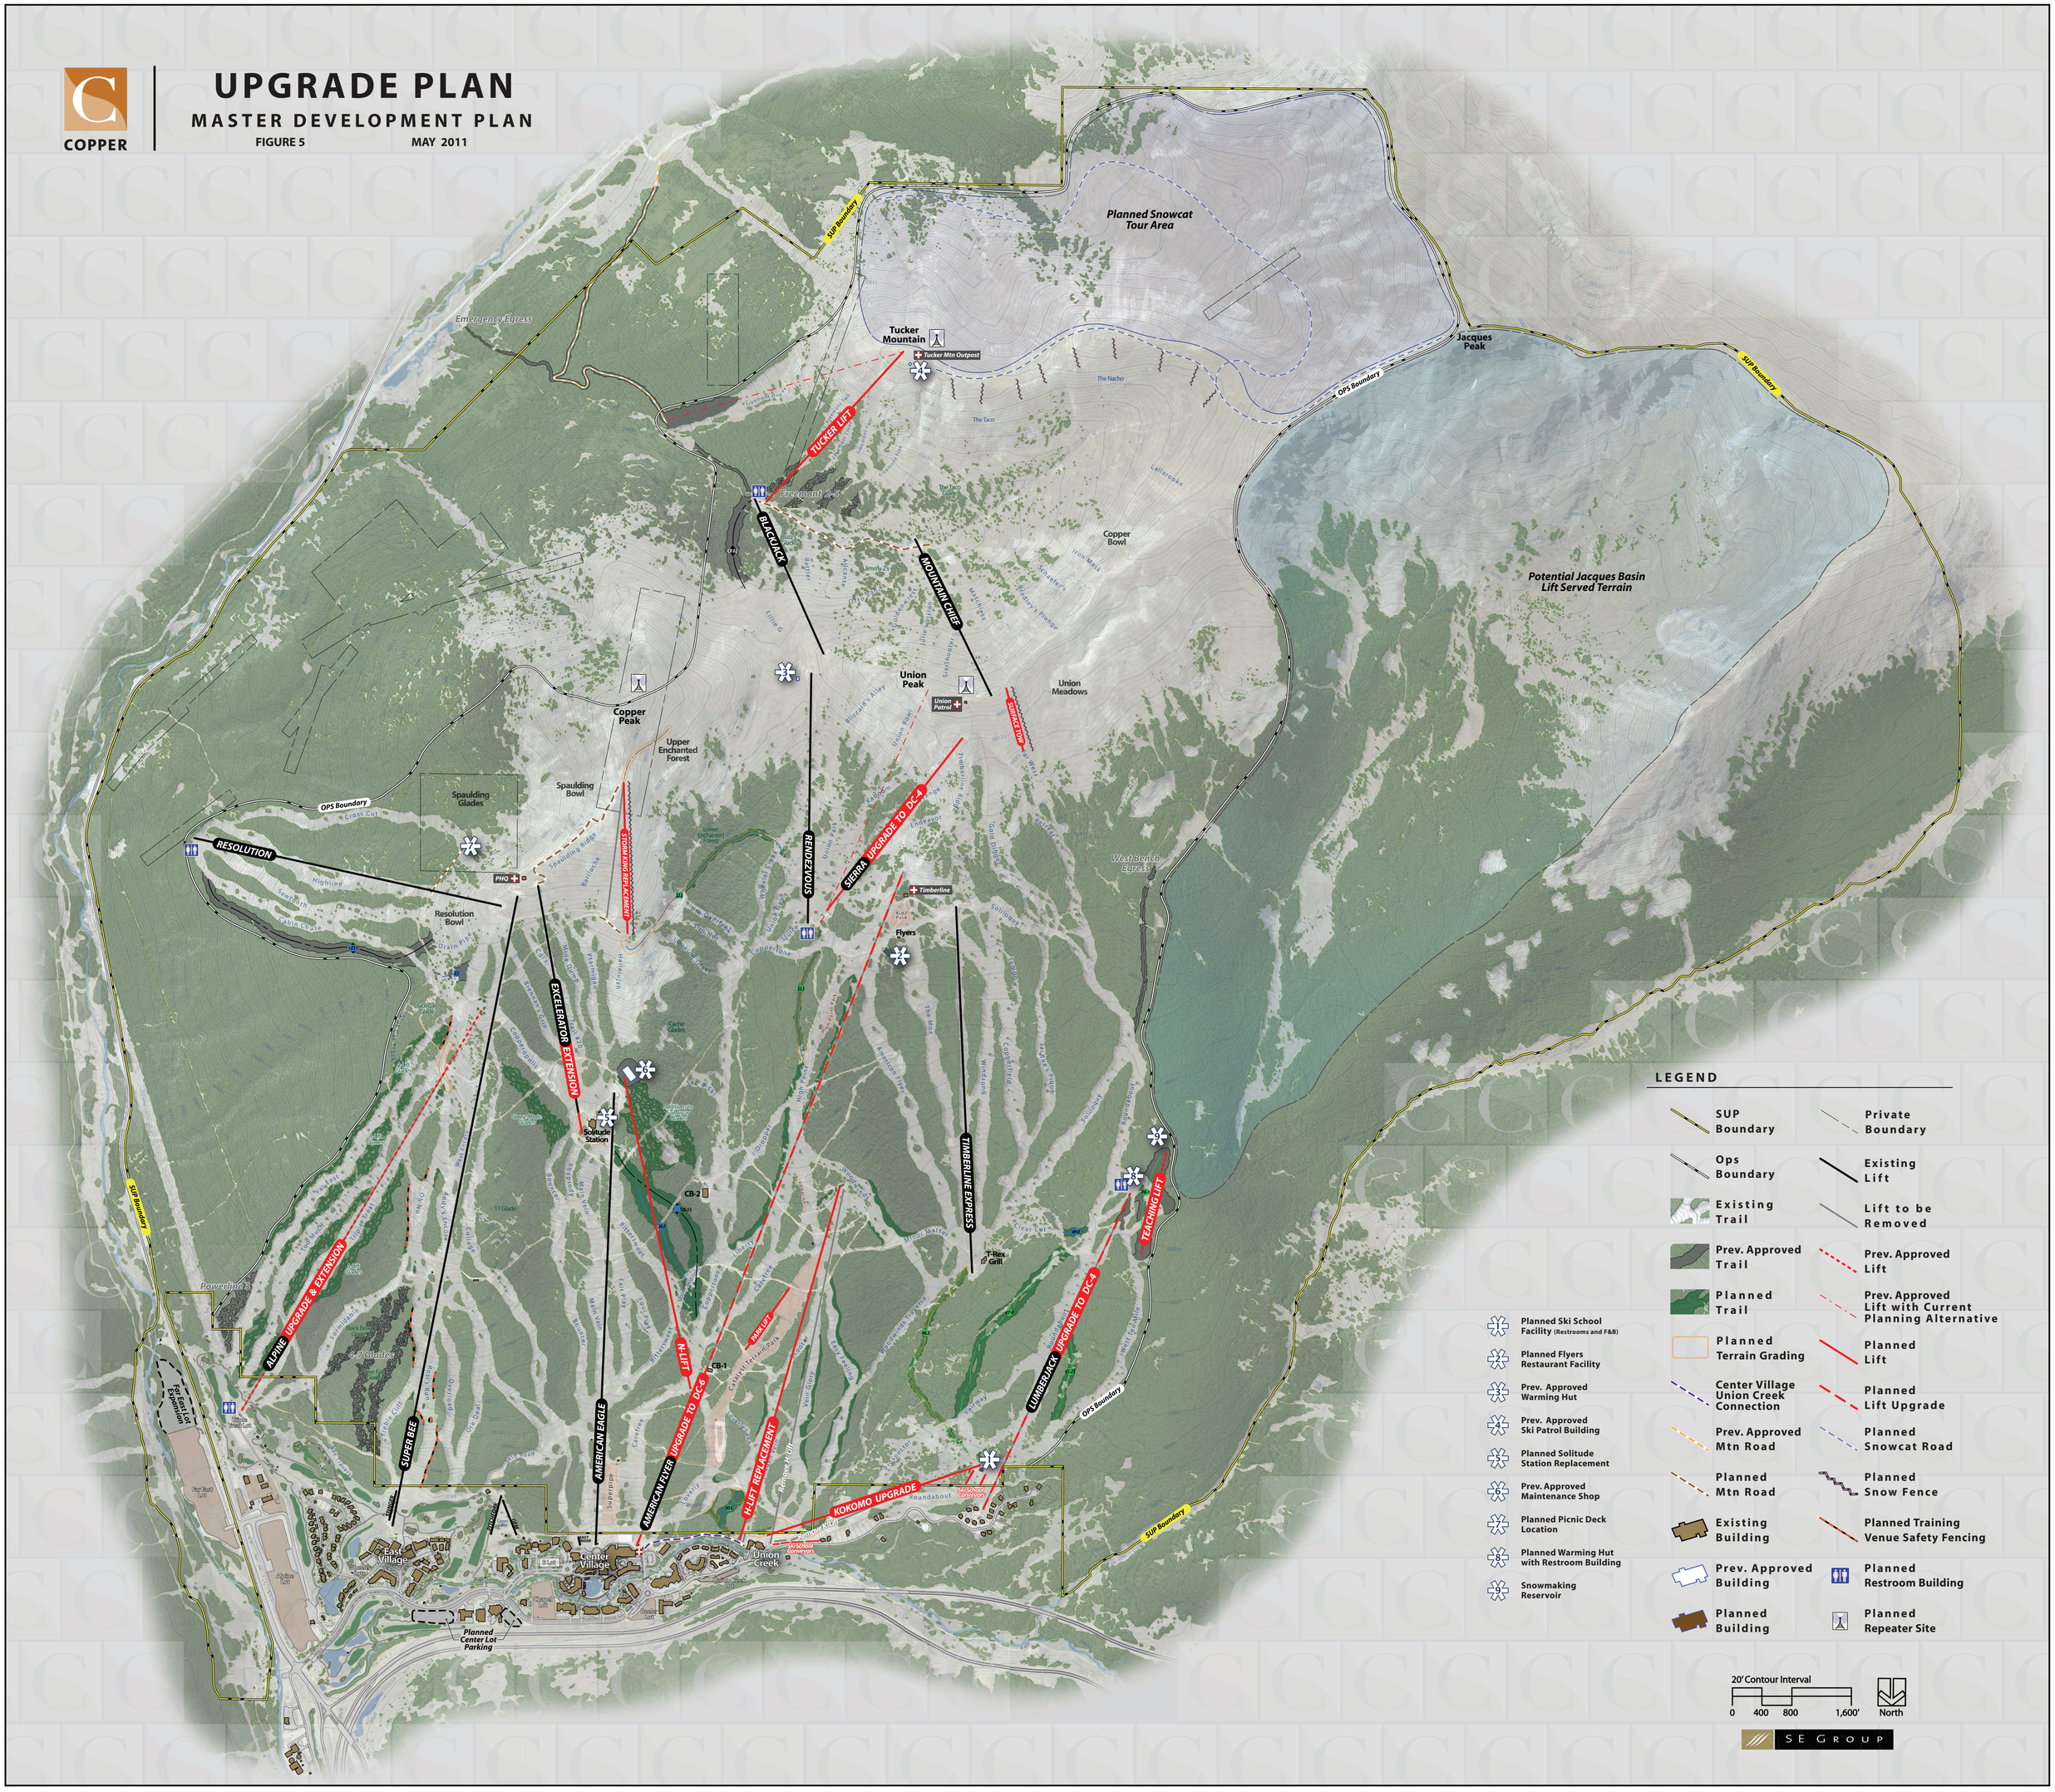
FIGURE 5 MAY 2011