# FIRE EXITS

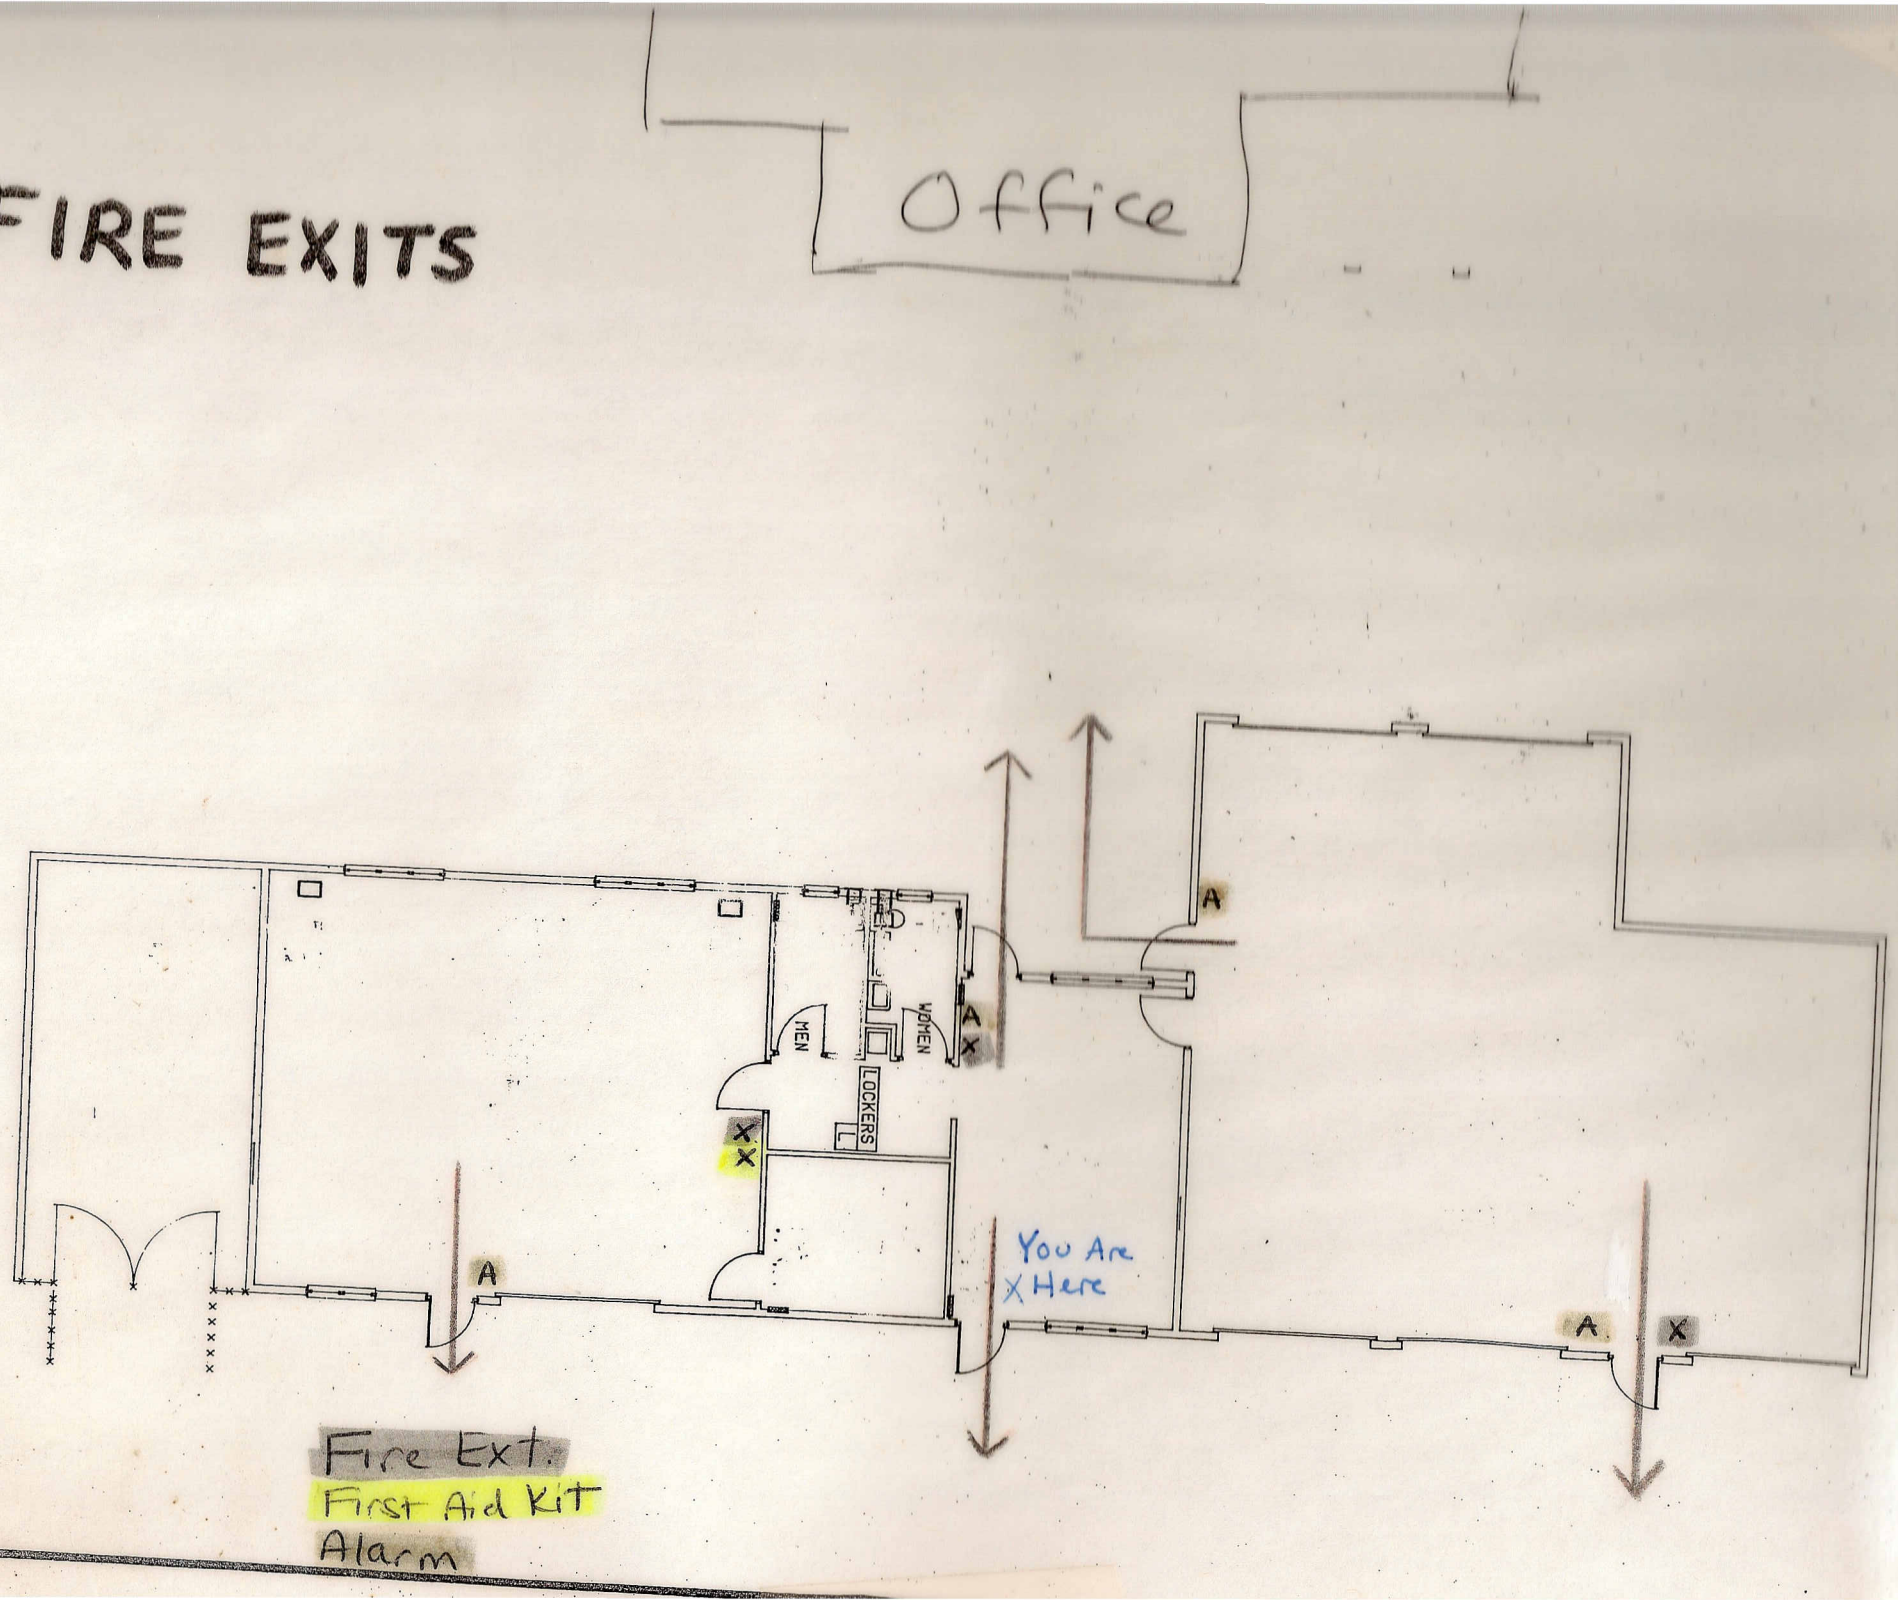
Office
MEN
WOMEN
LOCKERS
A
X
You Are
X Here
Fire Ext.
First Aid Kit
Alarm
FLOOR PLAN-WAREHOUSE
SCALE: 1/8"=1'-0"