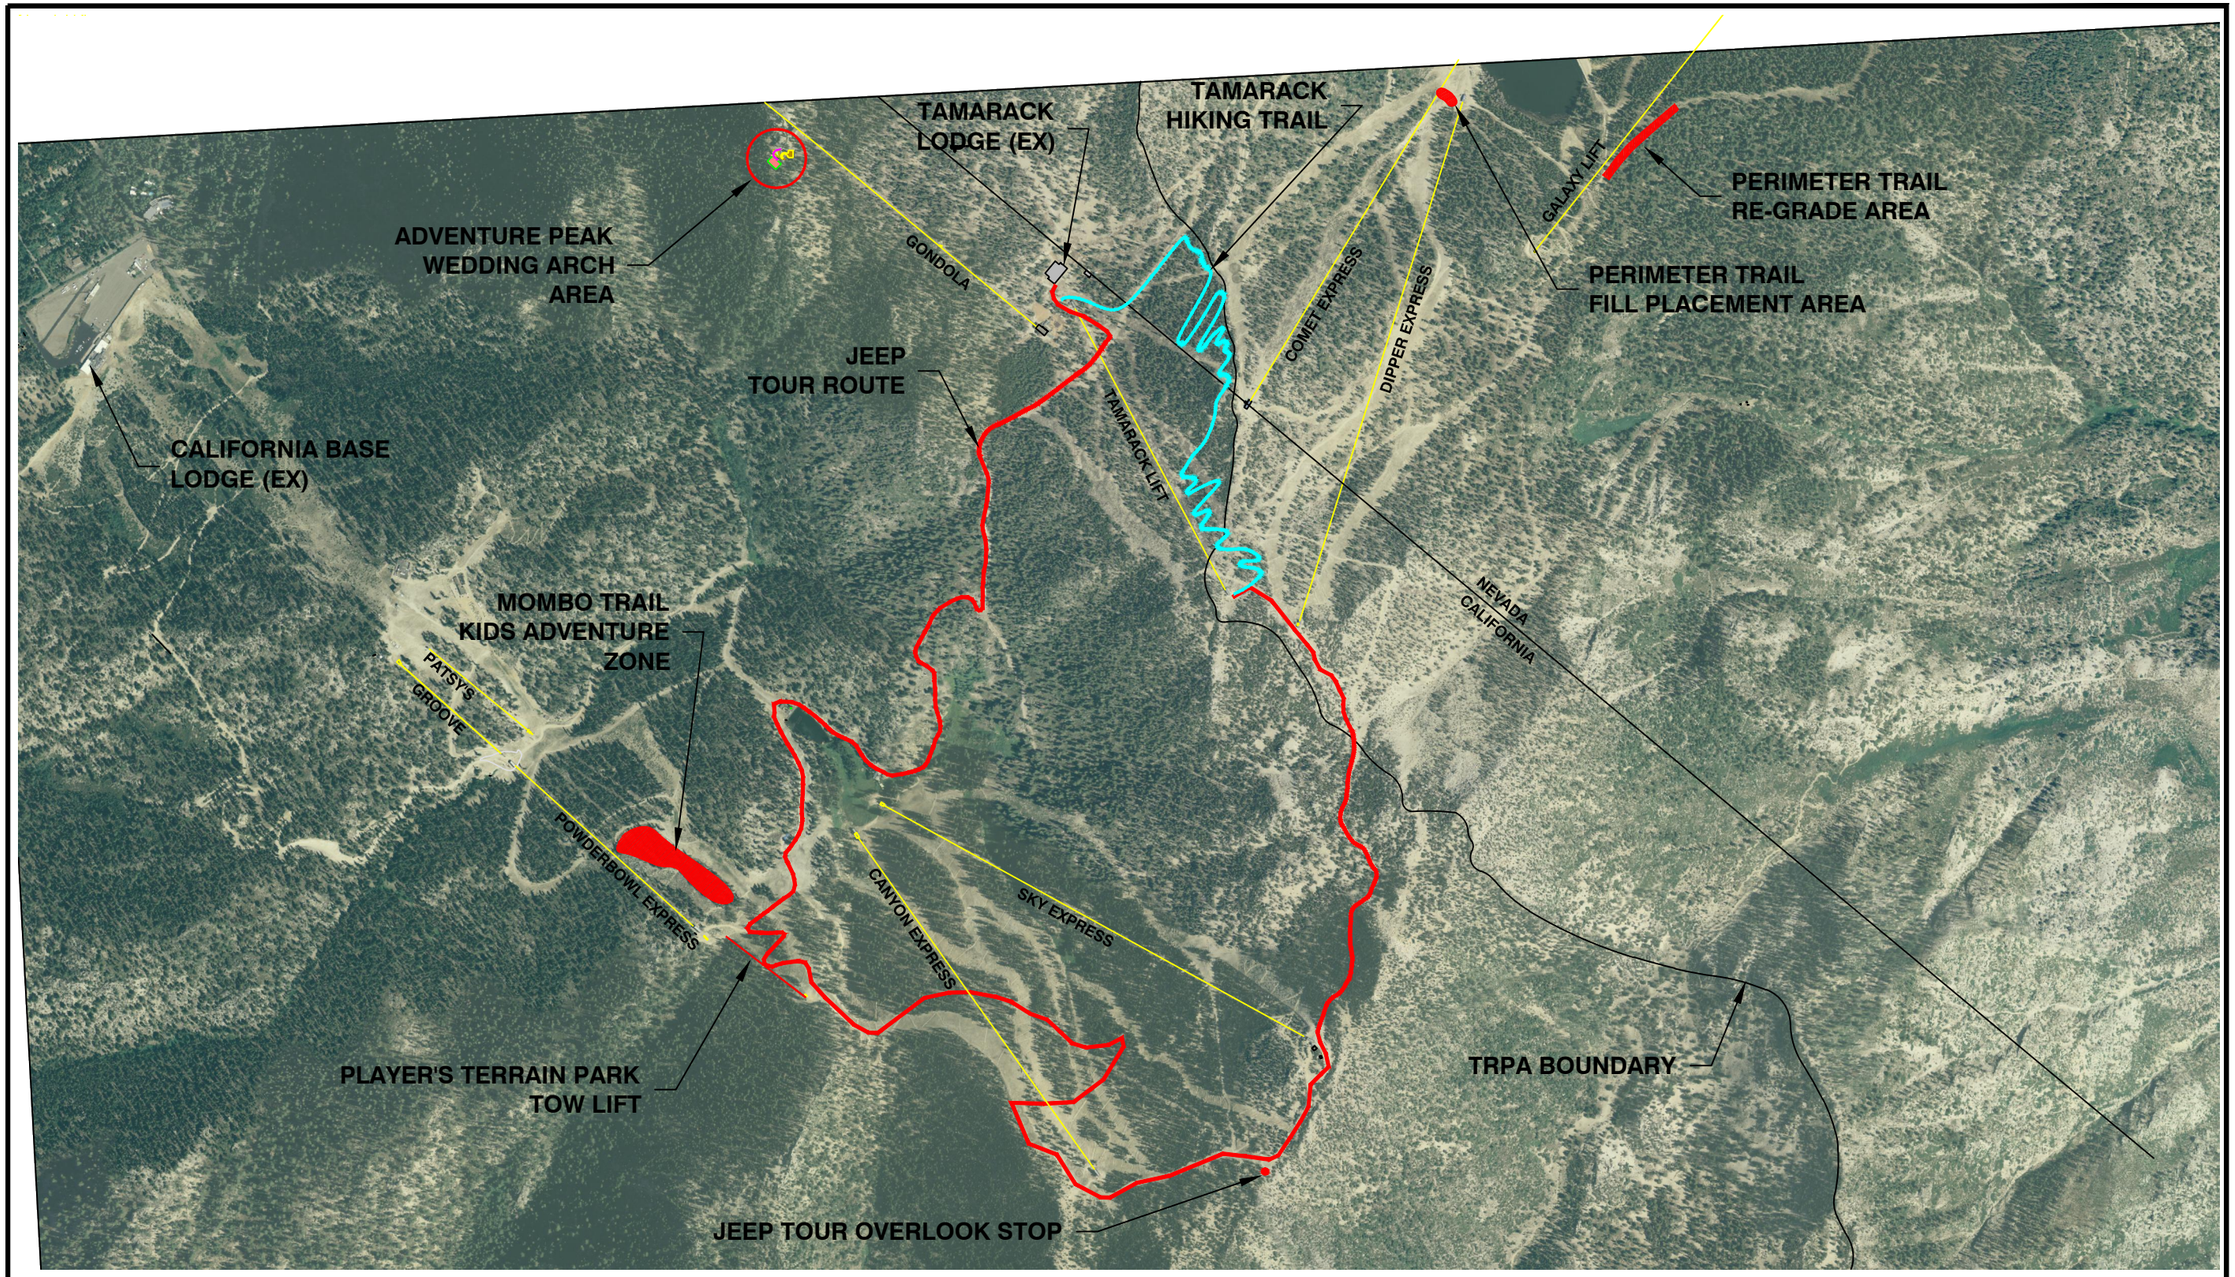

Heavenly Mountain Resort
2012 Master Plan Implementation
Overall Site Plan

Scale: 1"=1,250'
0 1,250 2,500
FEET

RESOURCE CONCEPTS, INC.

Legend:

- Relocated Vehicle Access & Parking
- New Walkways
- New Wedding & Function Area
- Restored Areas

Heavenly Mountain Resort
2012 Master Plan Implementation
Adventure Peak Wedding Arch

Scale: 1"=30'

0 30 60

FEET

RESOURCE CONCEPTS, INC.

Heavenly Mountain Resort
2012 Master Plan Implementation
Perimeter Trail Regrade

Scale: 1"=300'
0 300 600
FEET

RESOURCE CONCEPTS, INC.

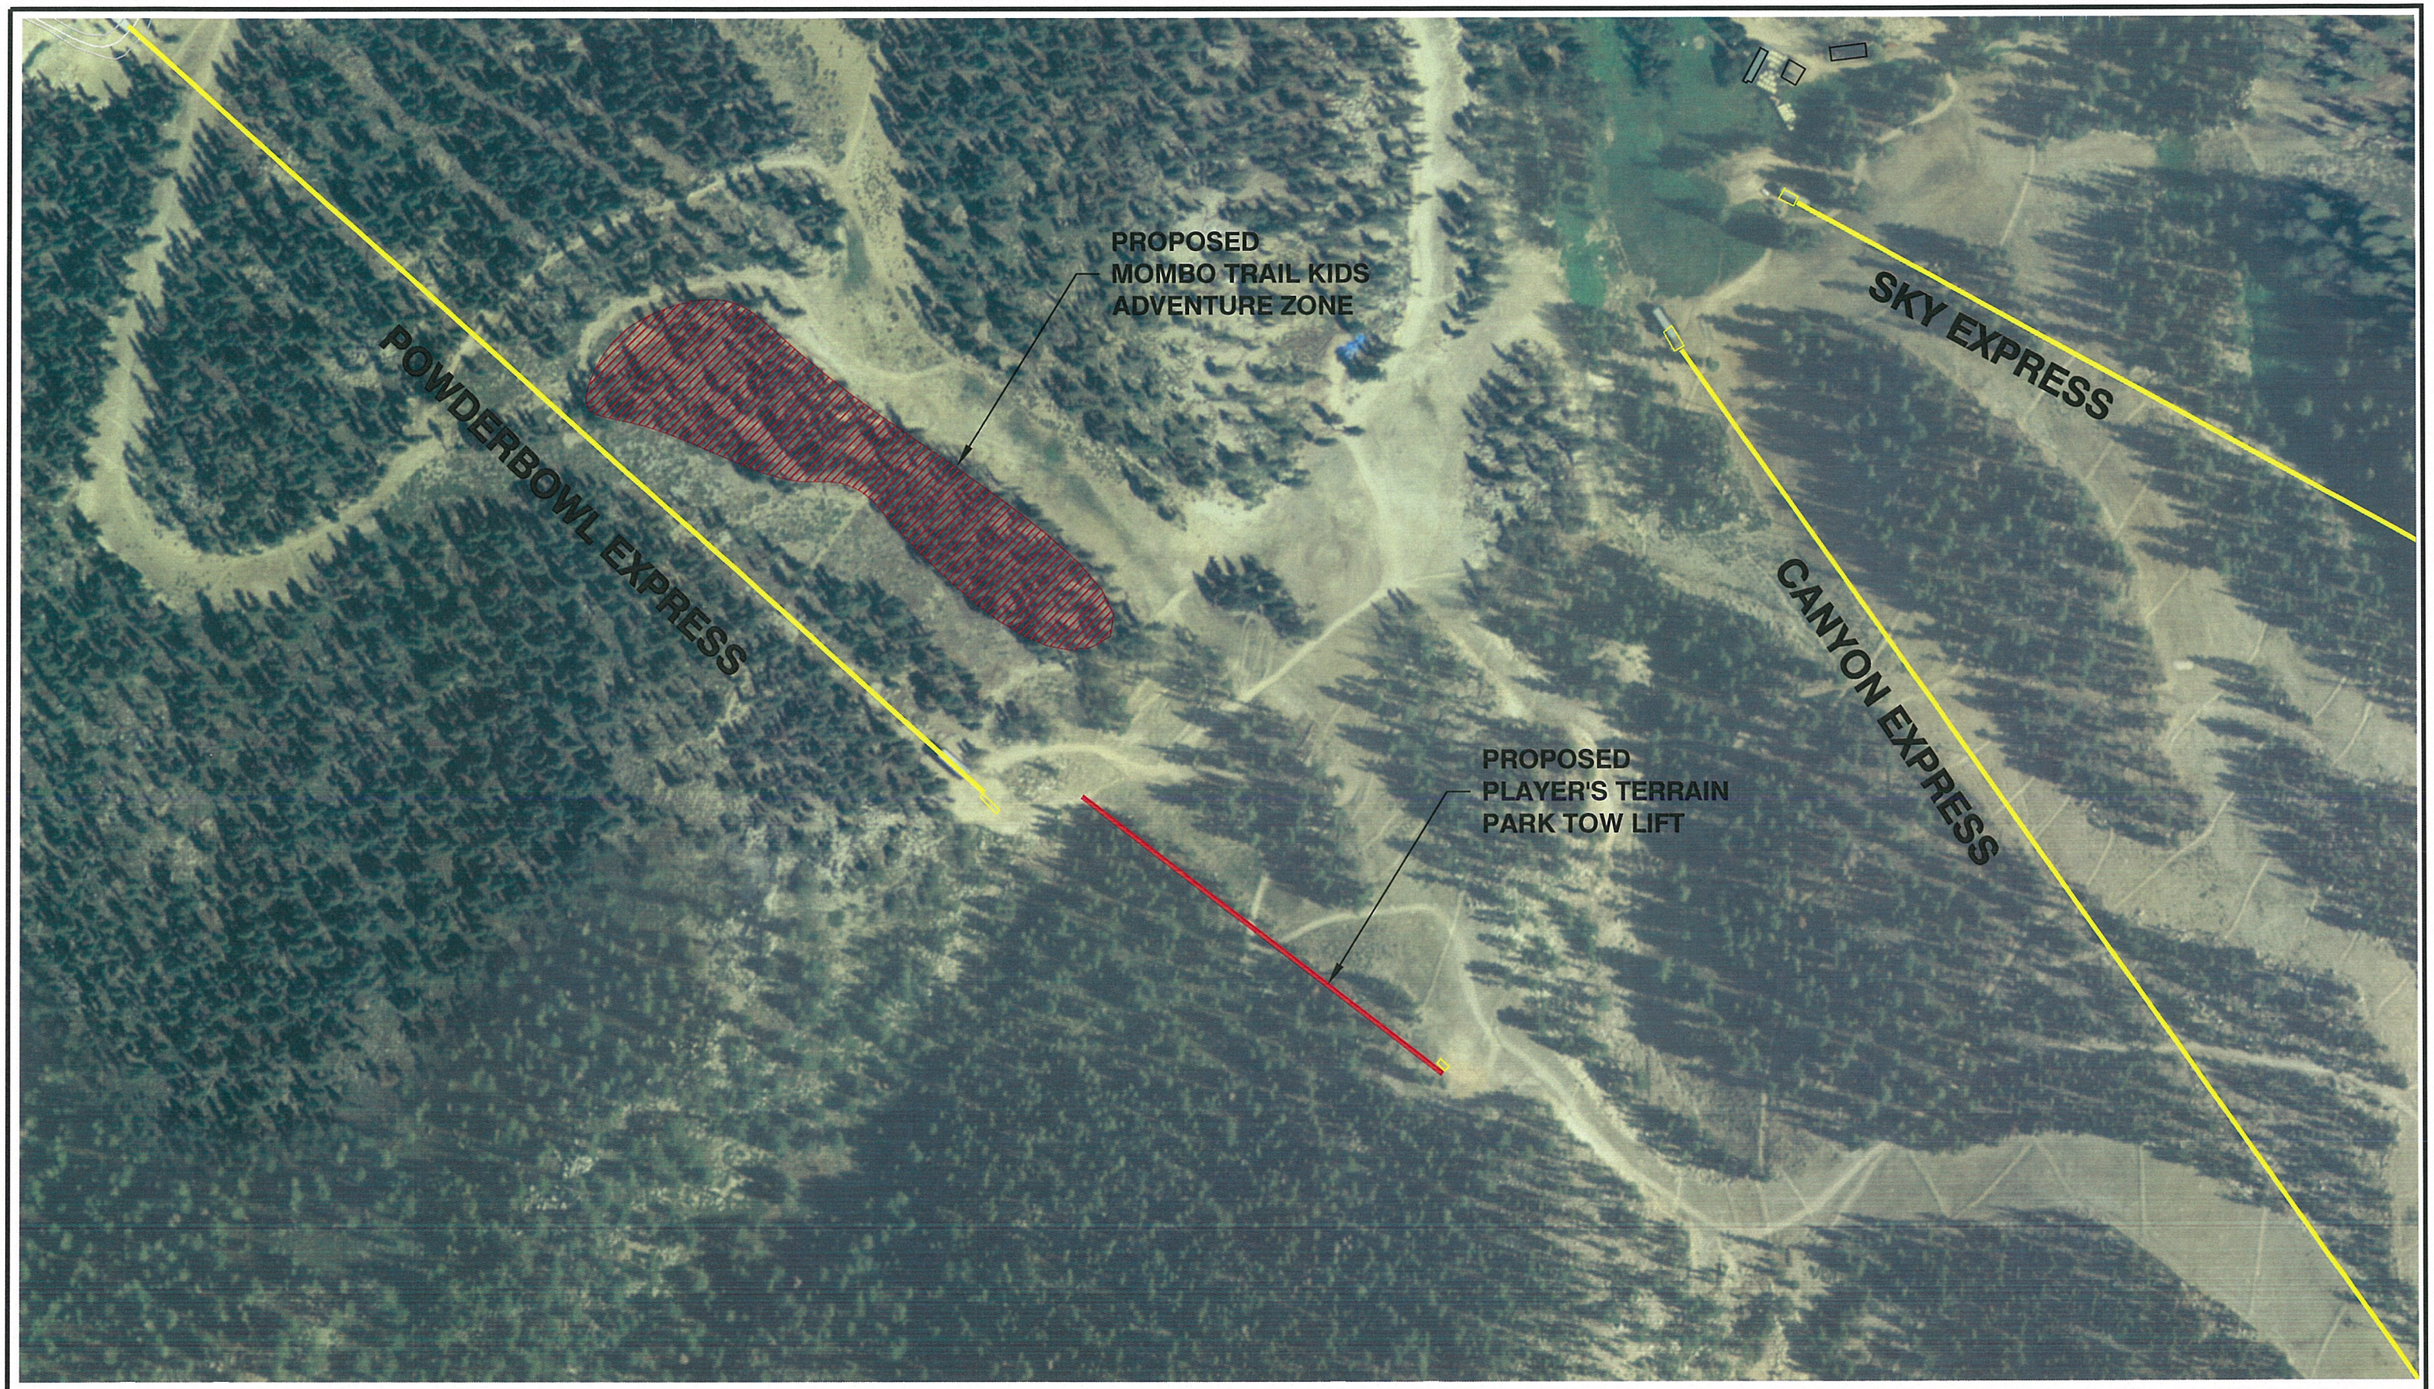

Heavenly Mountain Resort
2012 Master Plan Implementation
Mombo Trail Kids Adventure Zone and
Player's Terrain Park Tow Lift

Scale: 1"=300'
0 300 600
FEET

RESOURCE CONCEPTS, INC.

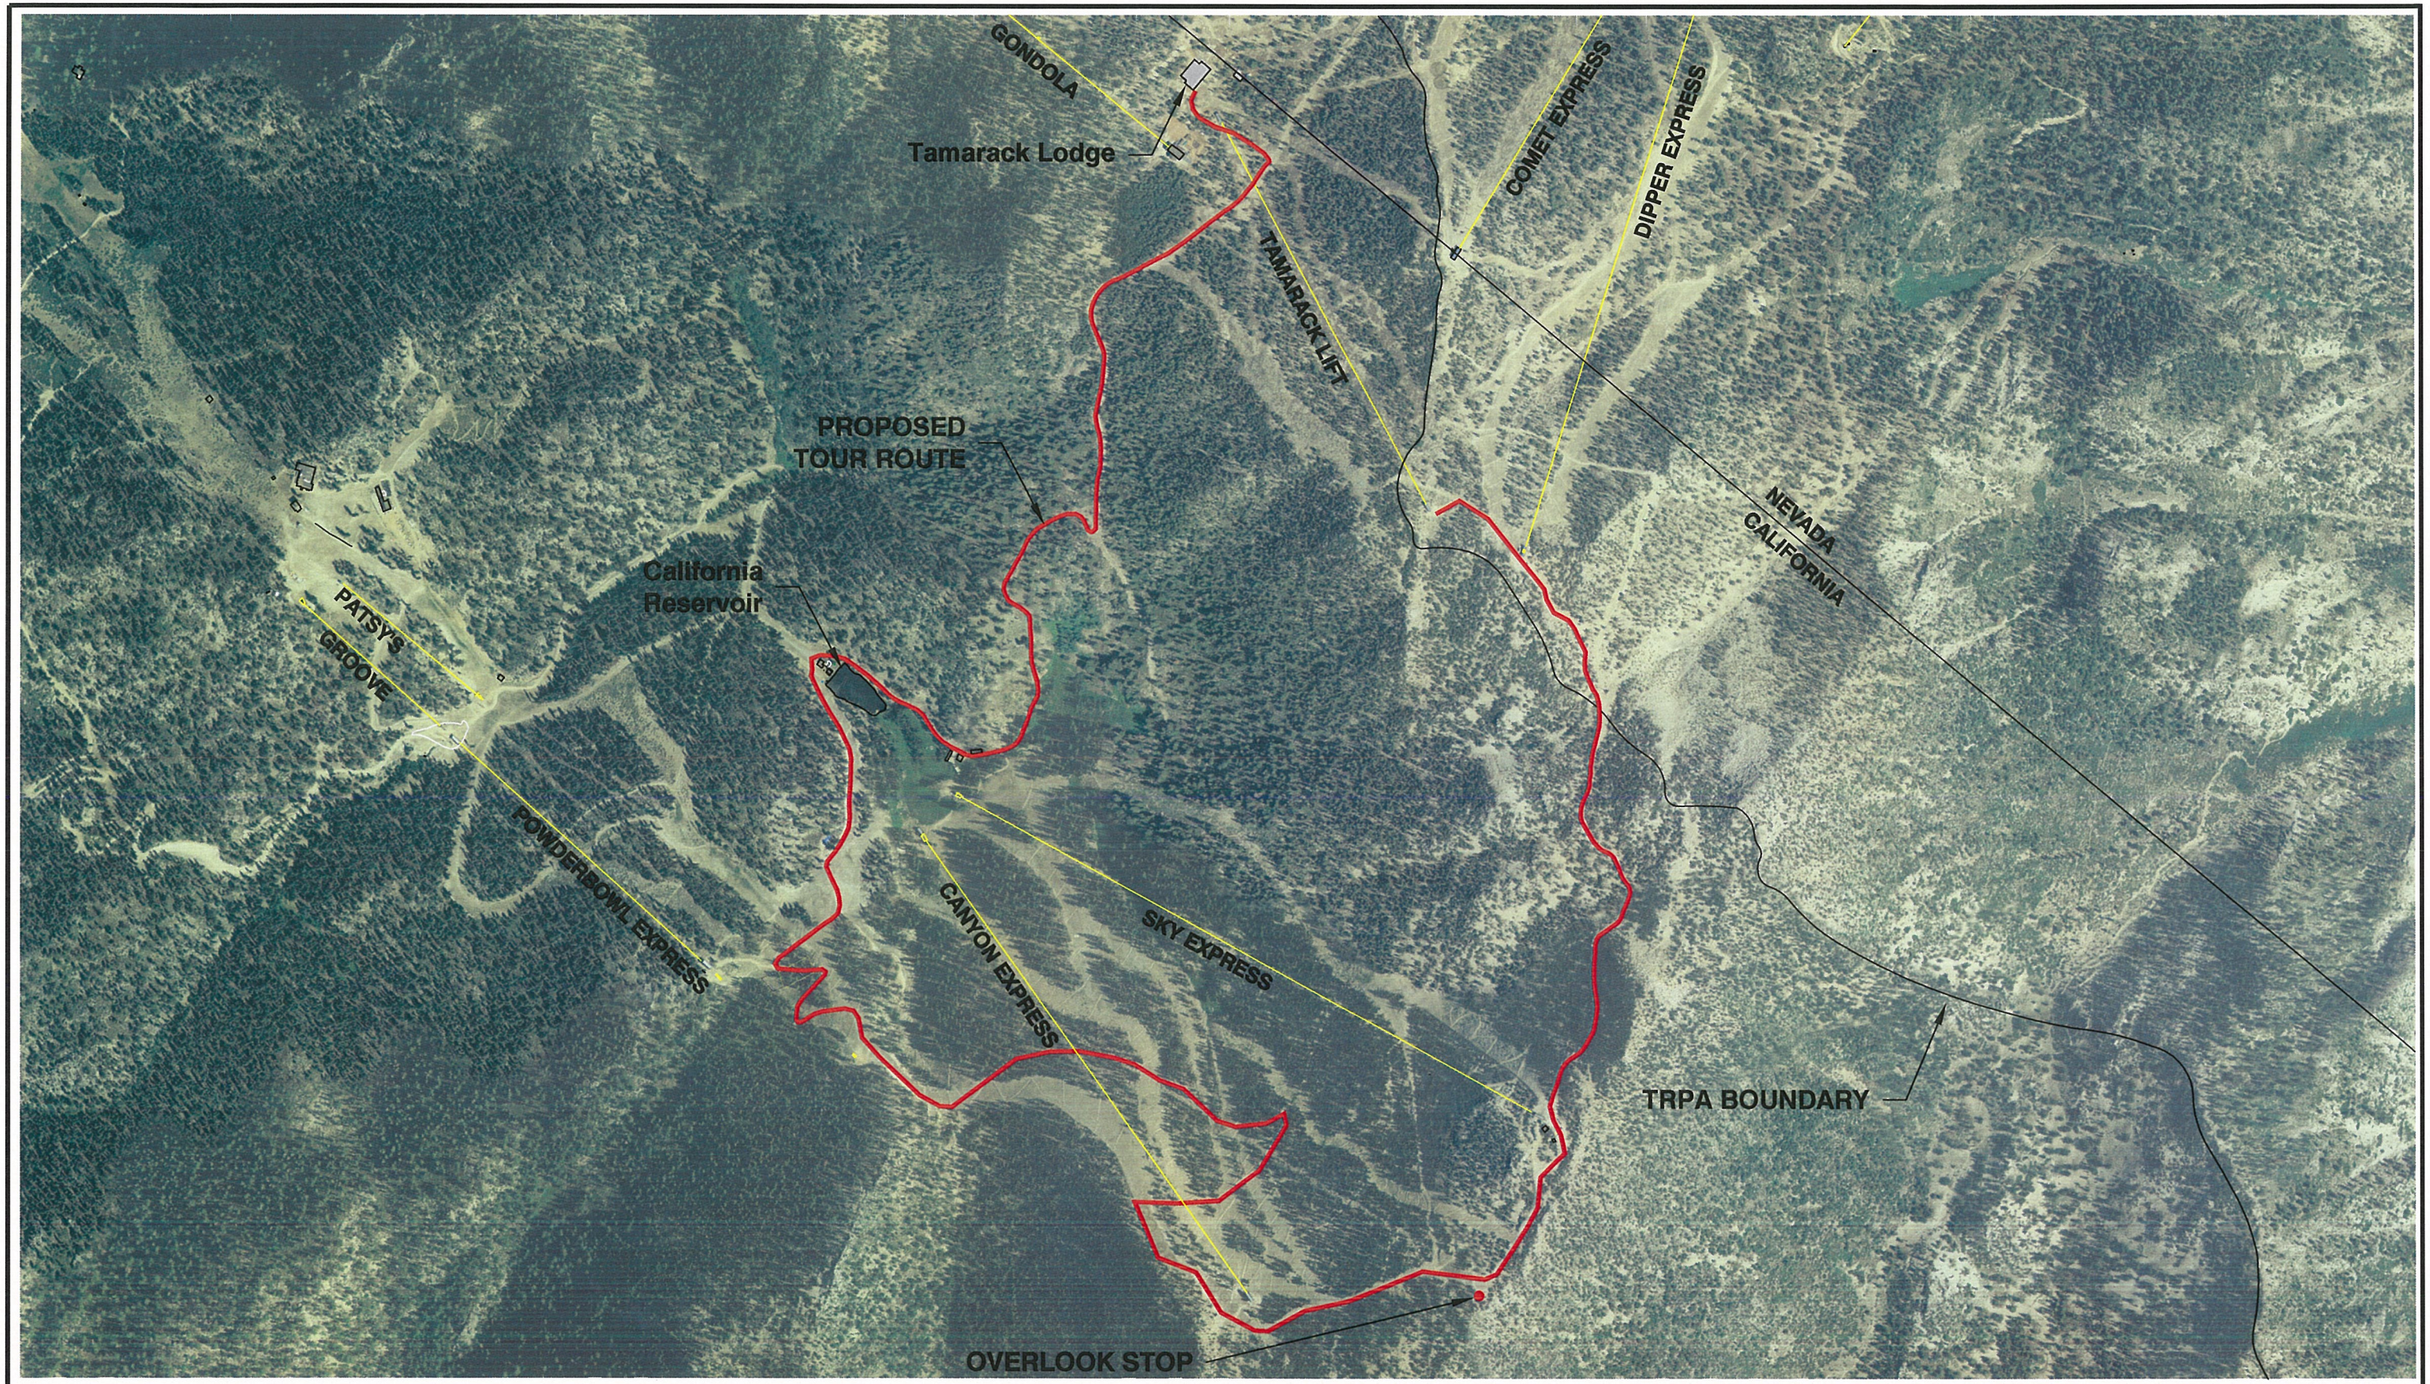

Heavenly Mountain Resort
2012 Master Plan Implementation
Jeep Tours

Scale: 1"=1000'
0 1,000 2,000
FEET

RESOURCE CONCEPTS, INC.

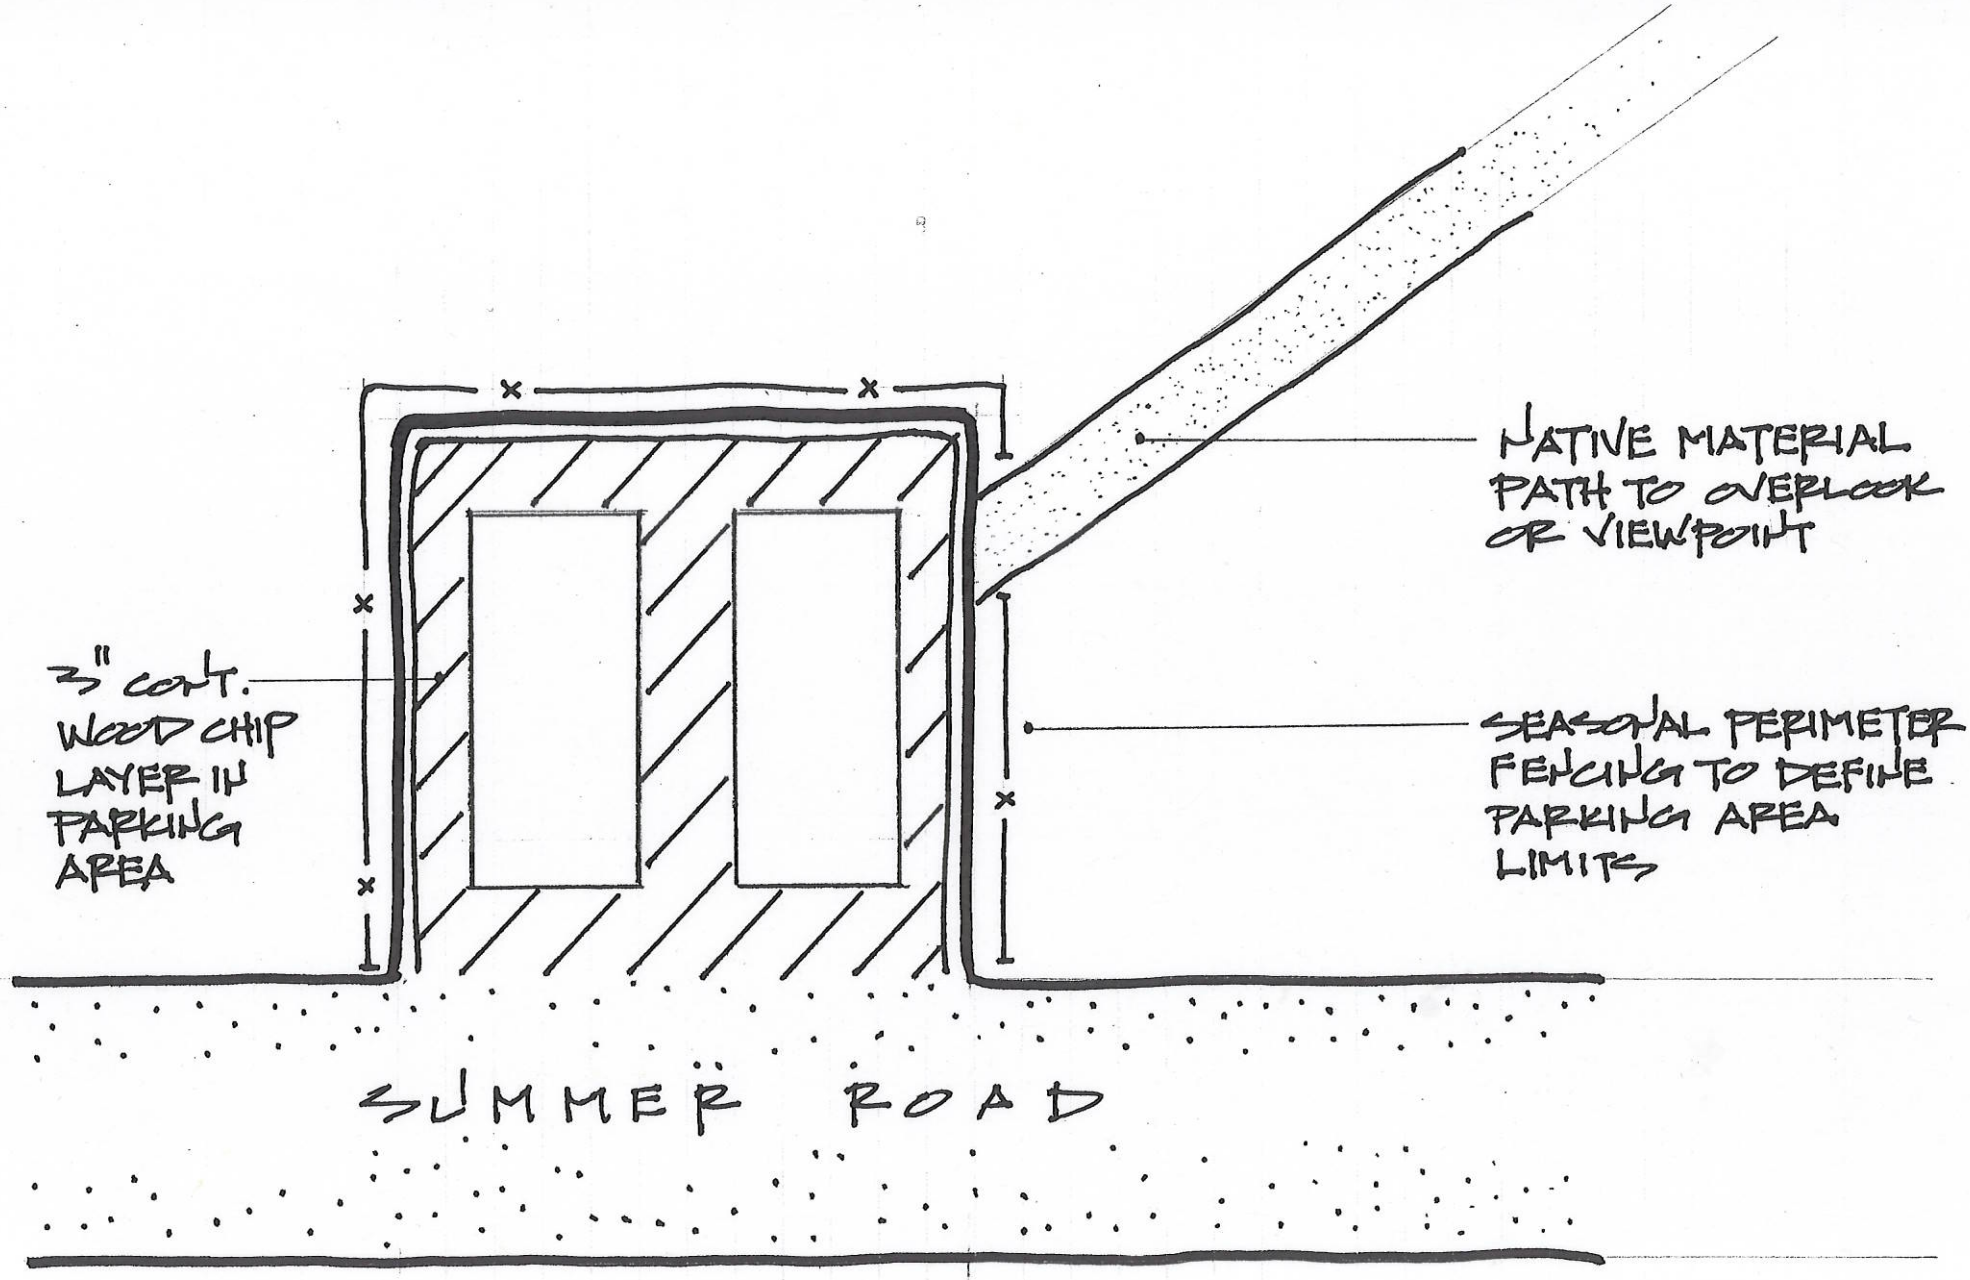

SUMMER JEEP TOUR PARKING DETAIL

NTS 1.31.12

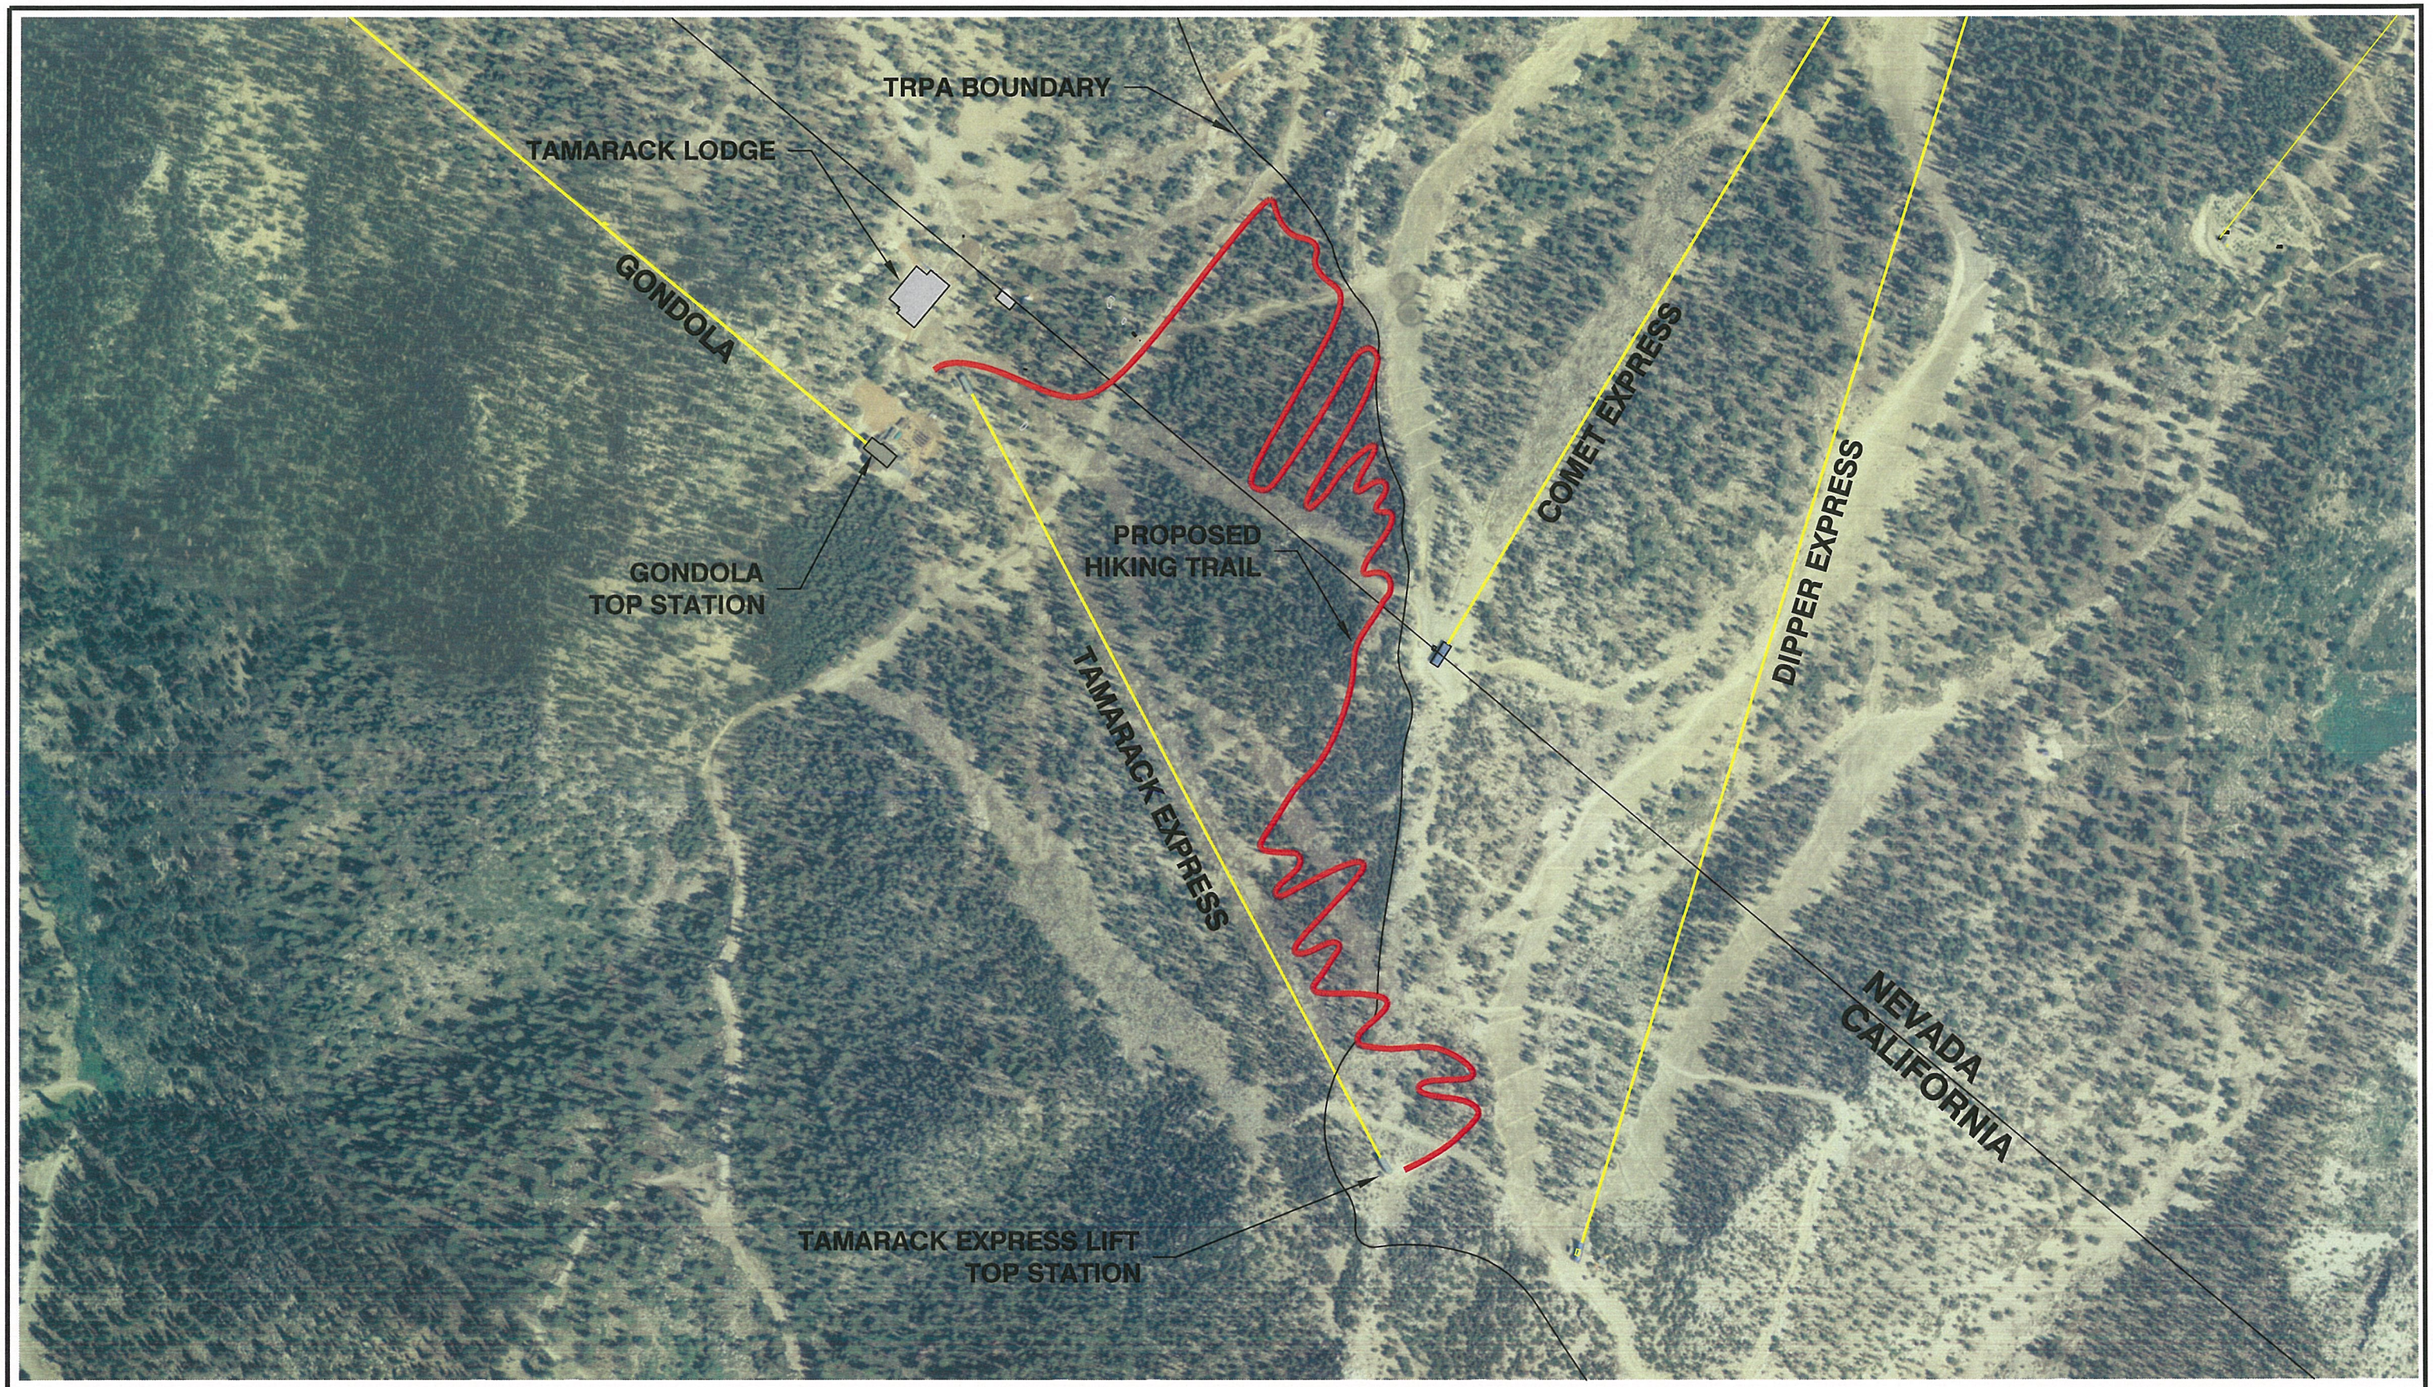

Heavenly Mountain Resort
2012 Master Plan Implementation
Tamarack Express Lift Top Station to
Tamarack Lodge Hiking Trail

Scale: 1"=500'
0 500 1,000
FEET

RESOURCE CONCEPTS, INC.