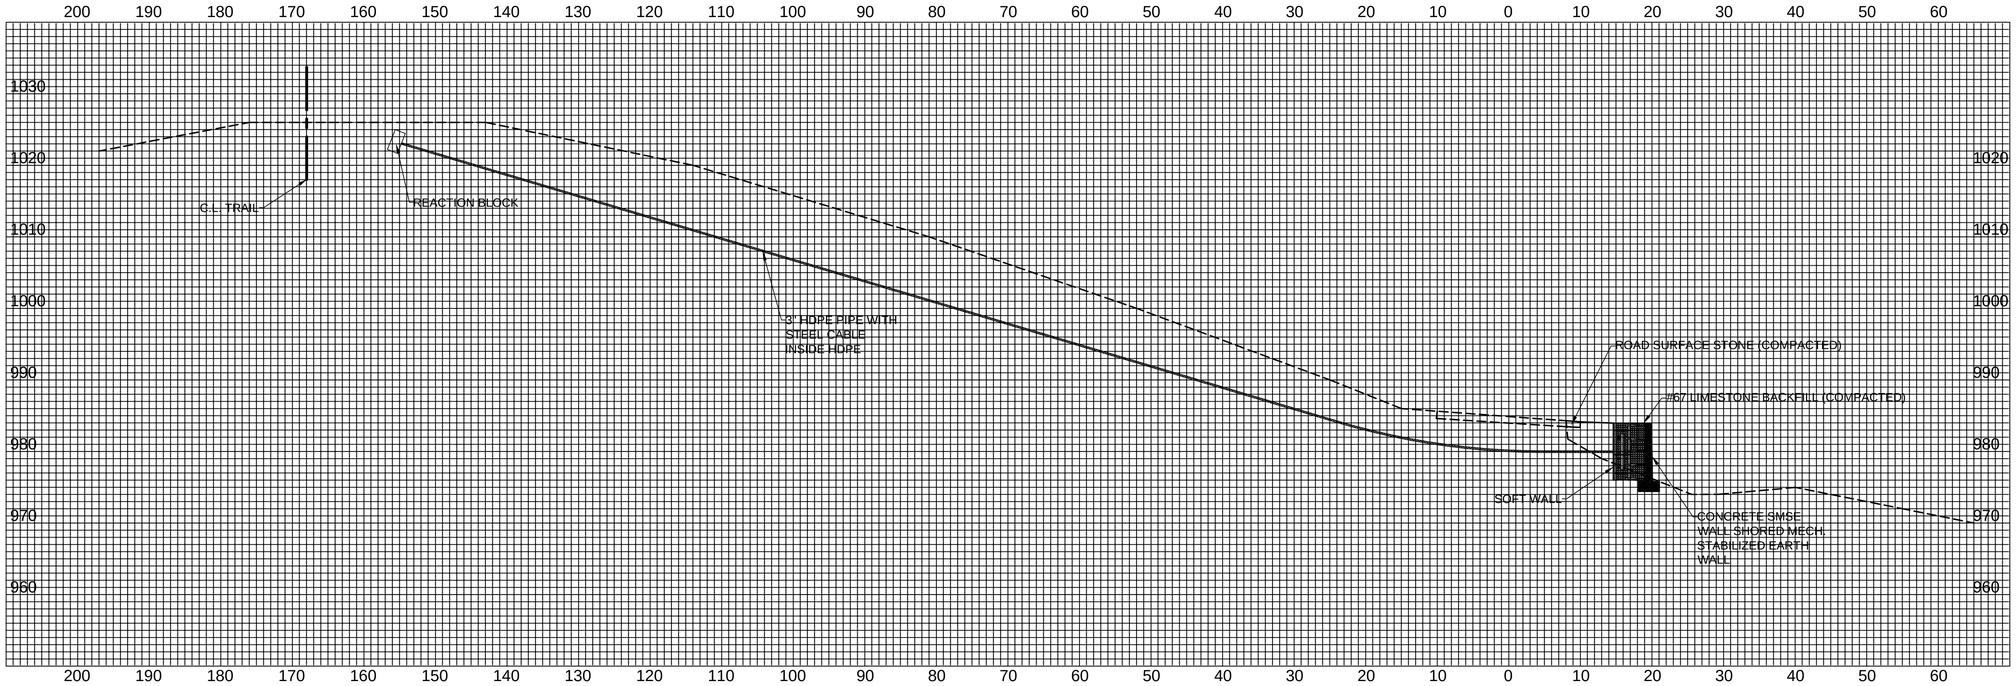

SECTION - 3 - SITE #1

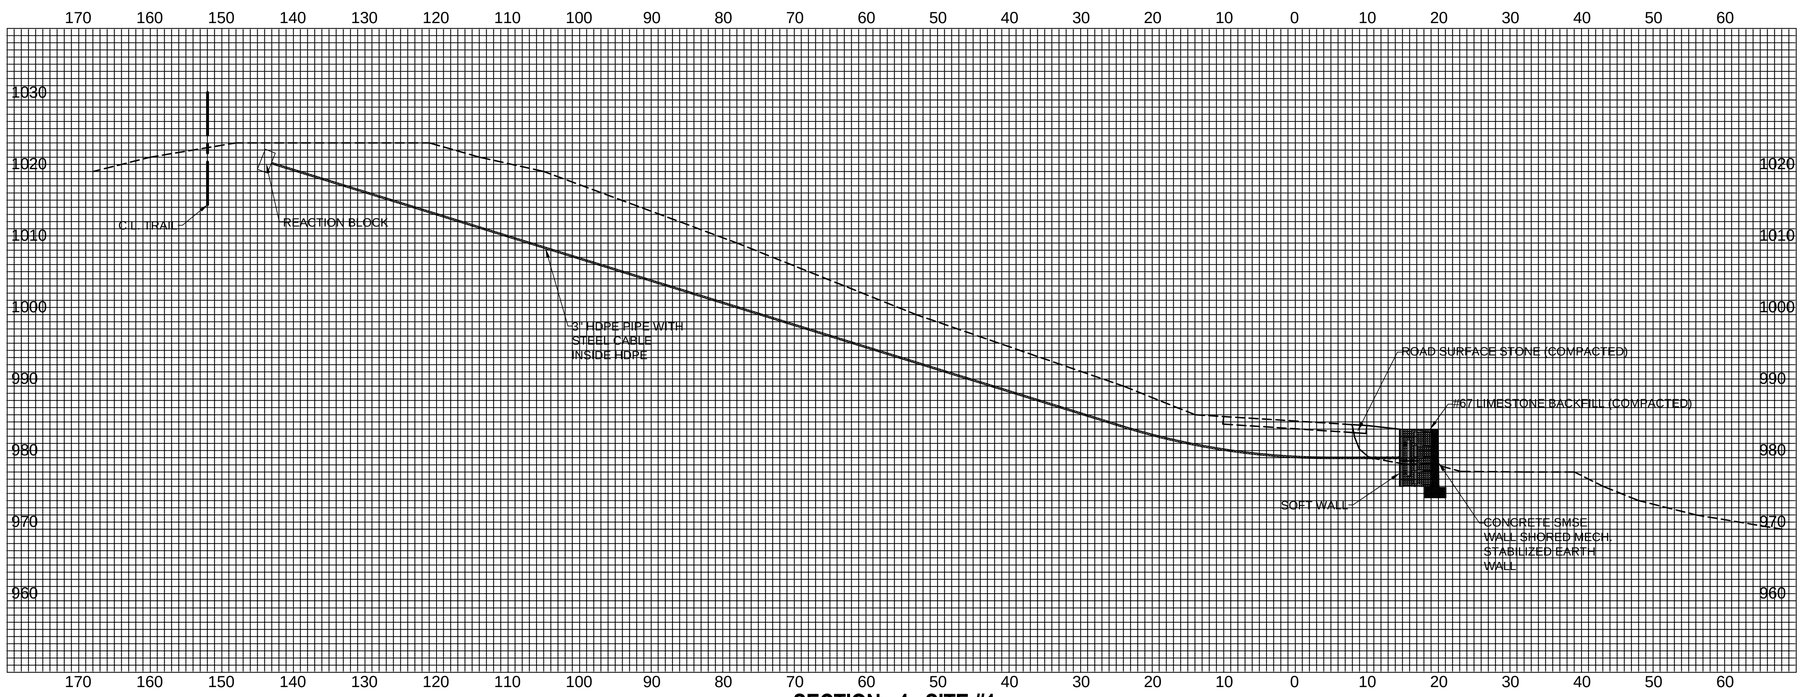

SECTION - 4 - SITE #1

No.	Revision/Issue	Date
2		
1		

U.S. DEPARTMENT OF AGRICULTURE
FOREST SERVICE
Region 9
EASTERN REGION

Project Name
FS-132
PINE CREEK ROAD
LANDSLIDE REPAIR
IRONTON RANGER DISTRICT

Drawing Title
SECTIONS 3 & 4 - SITE #1

Drawn: DWS
Project
Design: TCW
Checked: TCW
Drawing No.
CAD File No.
Pine_Creek_Road_Plan.dwg
Date
APRIL 25, 2012
Scale
PLOT ARCH SIZE "D"
Sheet 5 of 18