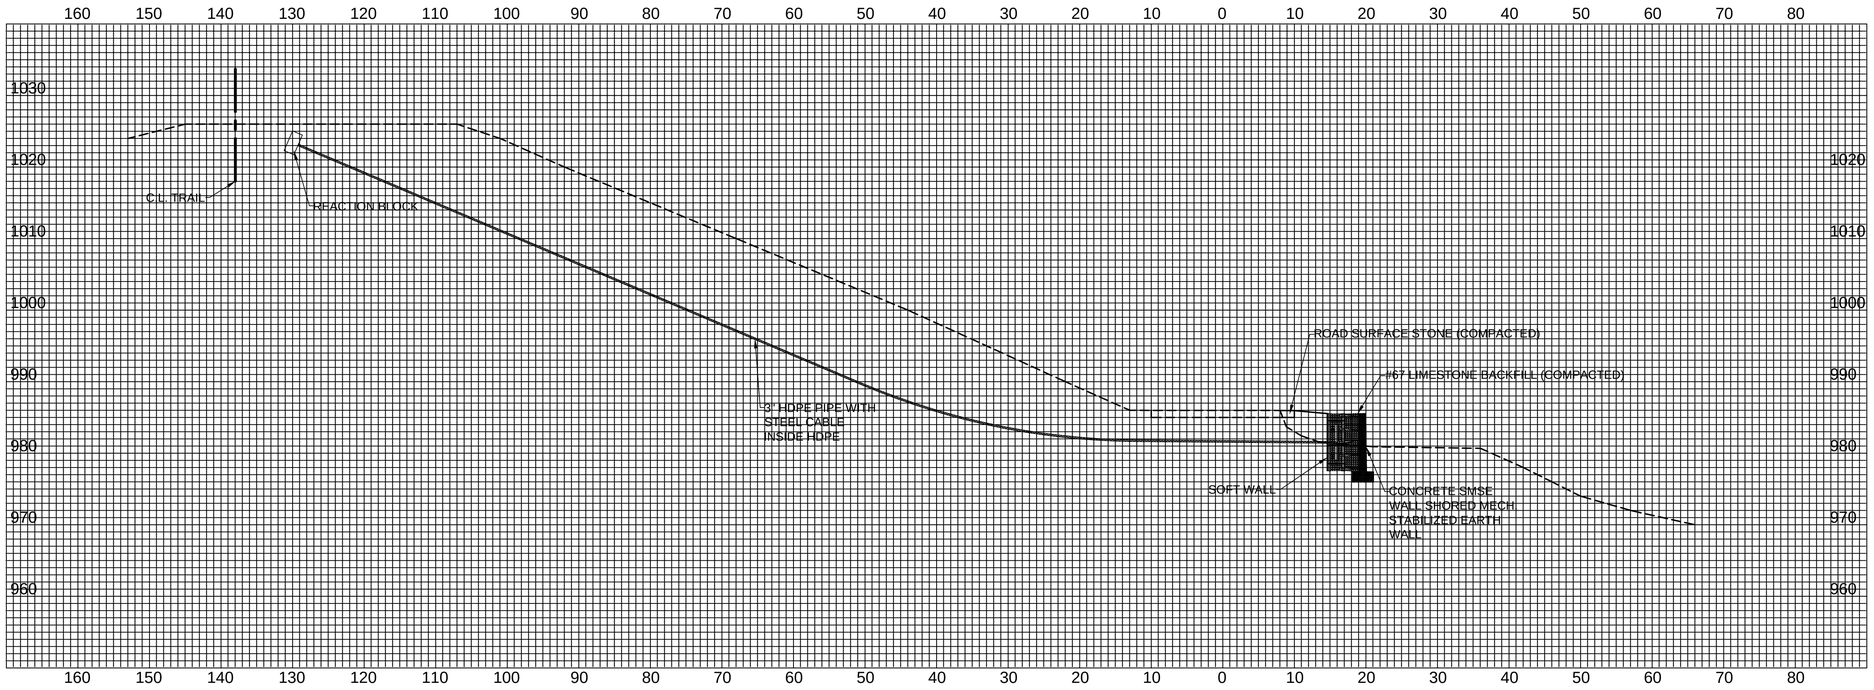

SECTION - 5- SITE #1

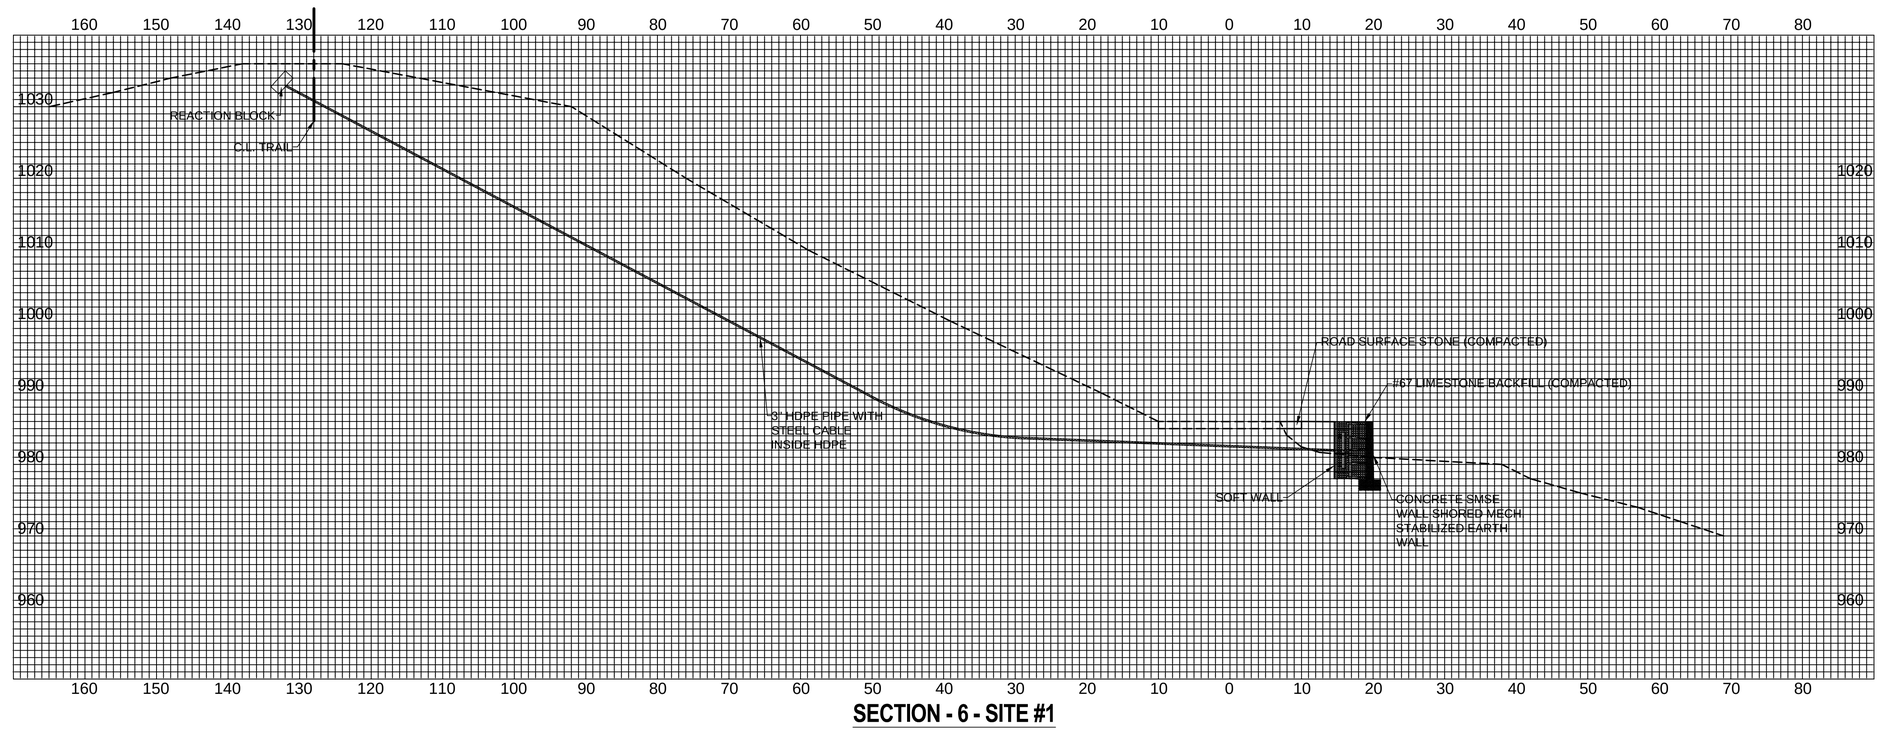

SECTION - 6 - SITE #1

No.	Revision/Issue	Date
2		
1		

U.S. DEPARTMENT OF AGRICULTURE
FOREST SERVICE
Region 9
EASTERN REGION

Project Name

FS-132 PINE CREEK ROAD LANDSLIDE REPAIR

IRONTON RANGER DISTRICT

Drawing Title

SECTIONS 5 & 6 - SITE #1

Drawn: DWS	Project
Design: TCW Checked: TCW	Drawing No.
CAD File No. Pine_Creek_Road_Plan.dwg	
Date APRIL 25, 2012	
Scale PLOT ARCH SIZE "D"	Sheet 6 of 18