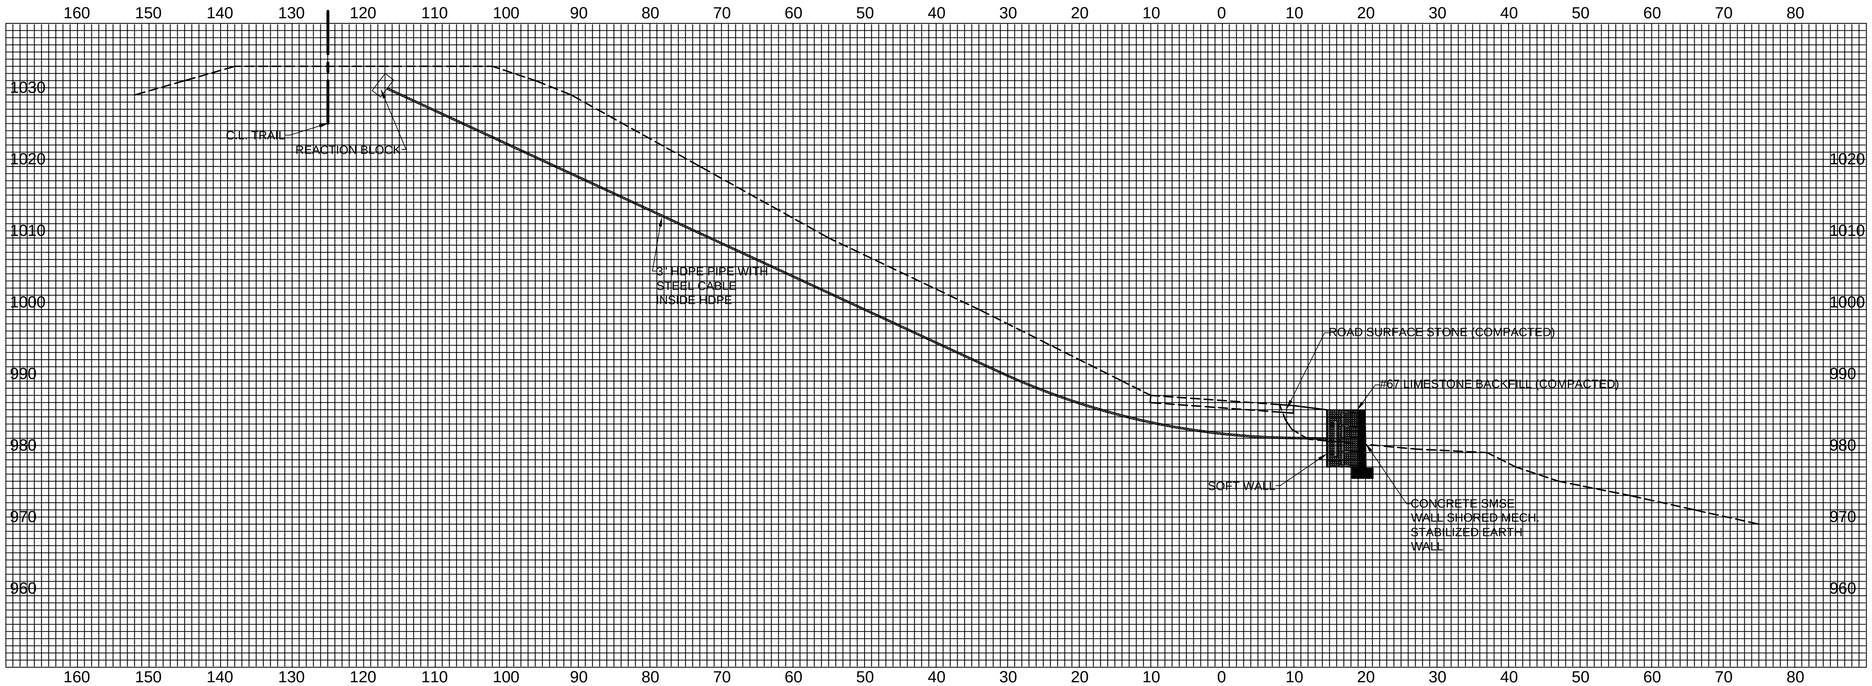

SECTION - 7 - SITE #1

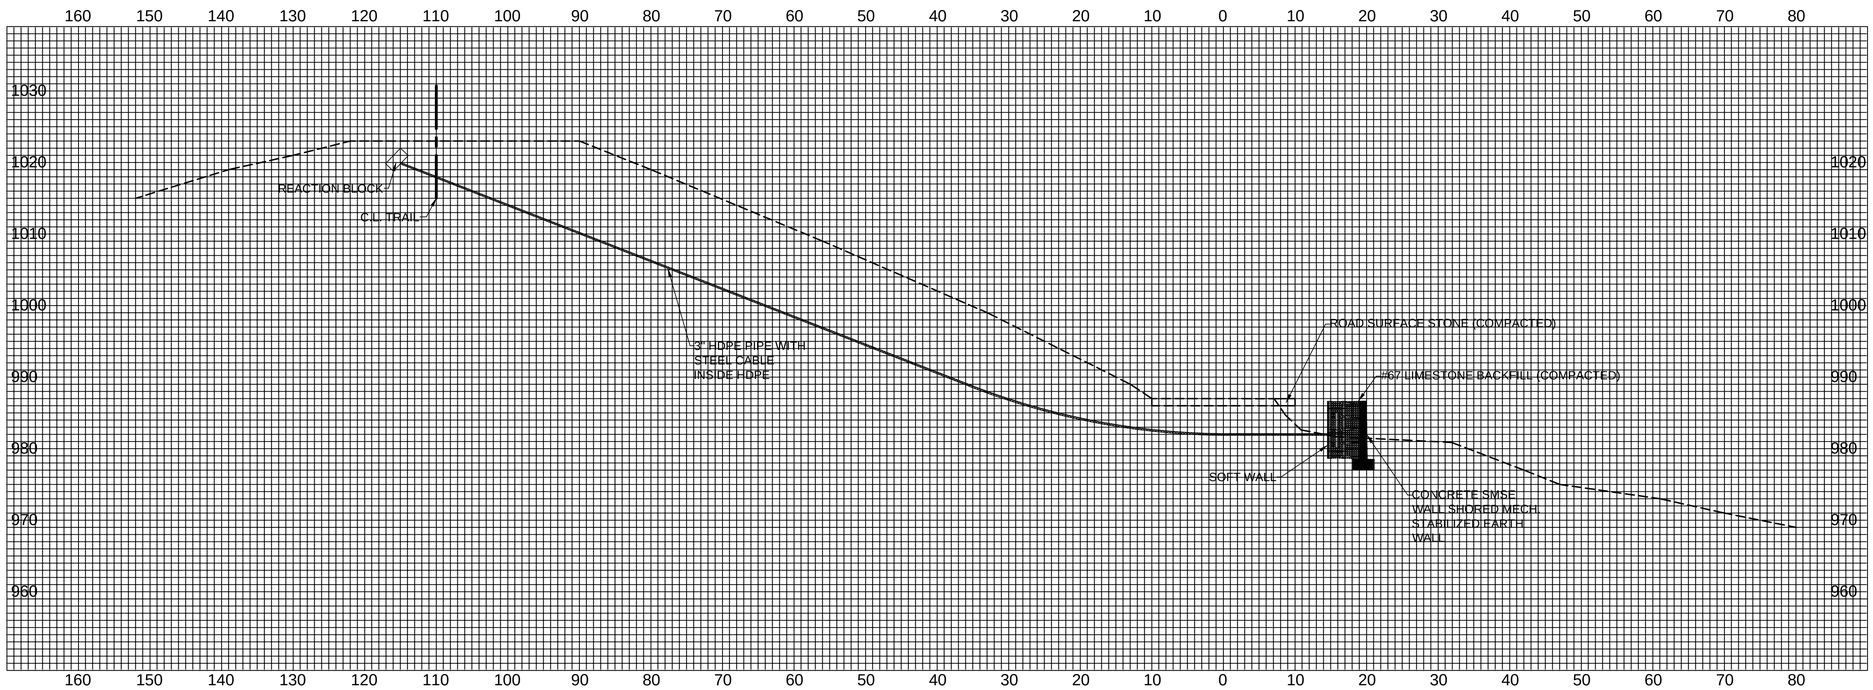

SECTION - 8 - SITE #1

No.	Revision/Issue	Date
2		
1		

U.S. DEPARTMENT OF AGRICULTURE
FOREST SERVICE
Region 9
EASTERN REGION

Project Name
FS-132
PINE CREEK ROAD
LANDSLIDE REPAIR
IRONTON RANGER DISTRICT

Drawing Title
SECTIONS 7 & 8 - SITE #1

Drawn DWS	Project
Design: TCW Checked: TCW	Drawing No.
CAD File No. Pine_Creek_Road_Plan.dwg	
Date APRIL 25, 2012	
Scale PLOT ARCH SIZE "D"	Sheet 7 of 18