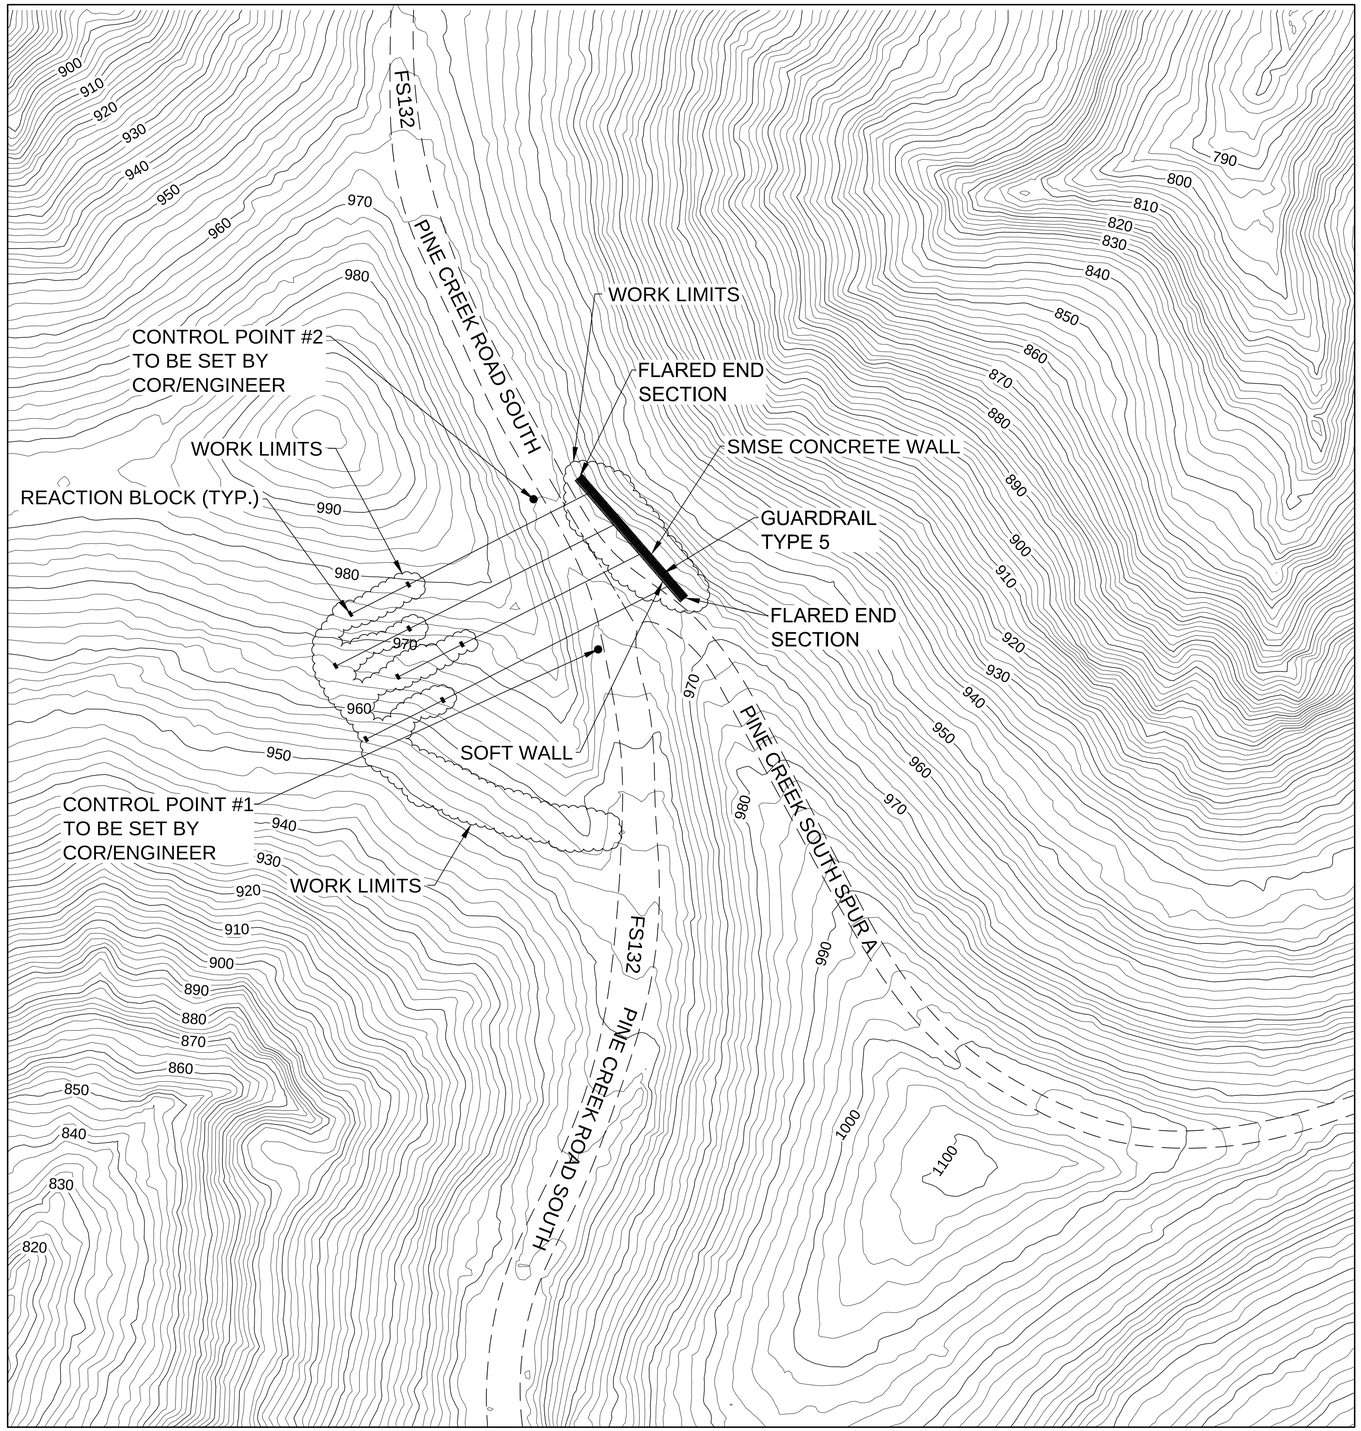

SITE PLAN - SITE #2

GRAPHIC SCALE

40 0 20 40 80 120

(IN FEET)

No.	Revision/Issue	Date
2		
1		

U.S. DEPARTMENT OF AGRICULTURE
FOREST SERVICE
Region 9
EASTERN REGION

Project Name

FS-132
PINE CREEK ROAD
LANDSLIDE REPAIR
IRONTON RANGER DISTRICT

Drawing Title

SITE PLAN - SITE #2

Drawn: DWS	Project
Design: TCW Checked: TCW	Drawing No.
CAD File No. Pine_Creek_Road_Plan.dwg	
Date APRIL 25, 2012	
Scale PLOT ARCH SIZE "D"	Sheet 10 of 18