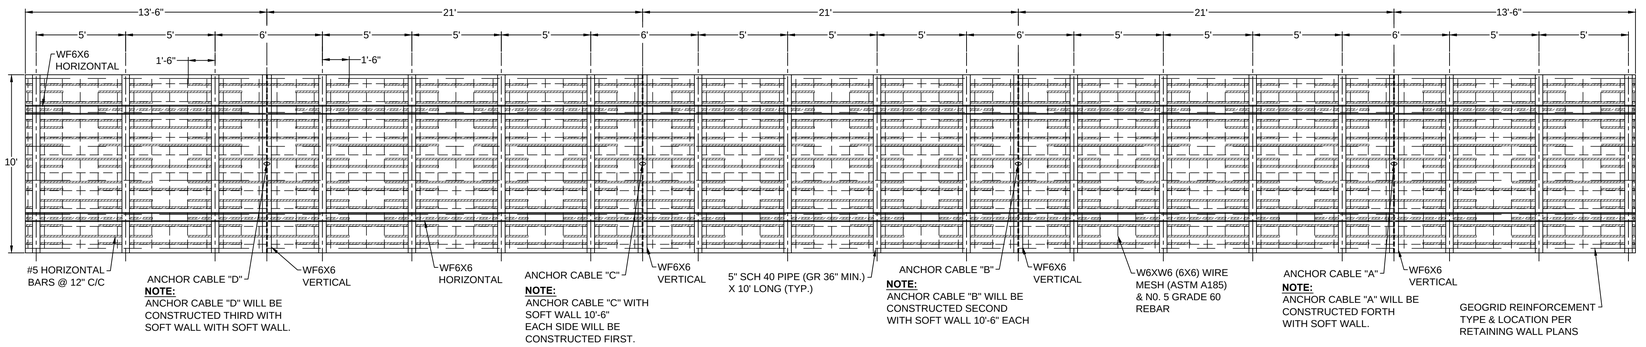

FRONT VIEW - LOWER SOFT WALL

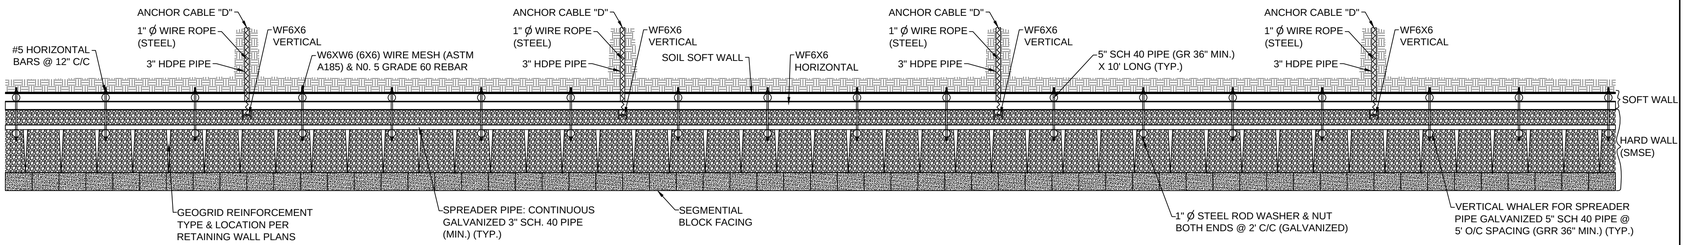

TOP VIEW - SOFT WALL & HARD WALL

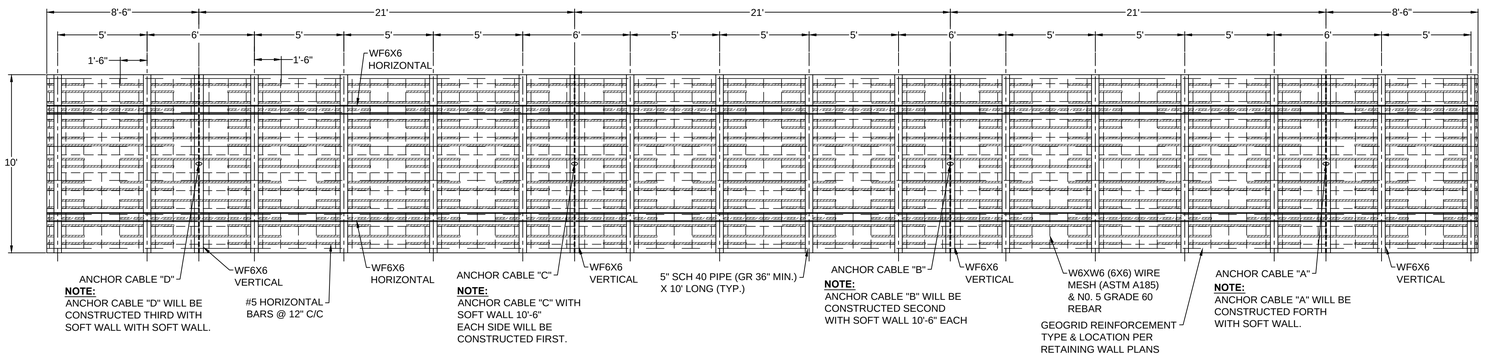

FRONT VIEW - UPPER SOFT WALL

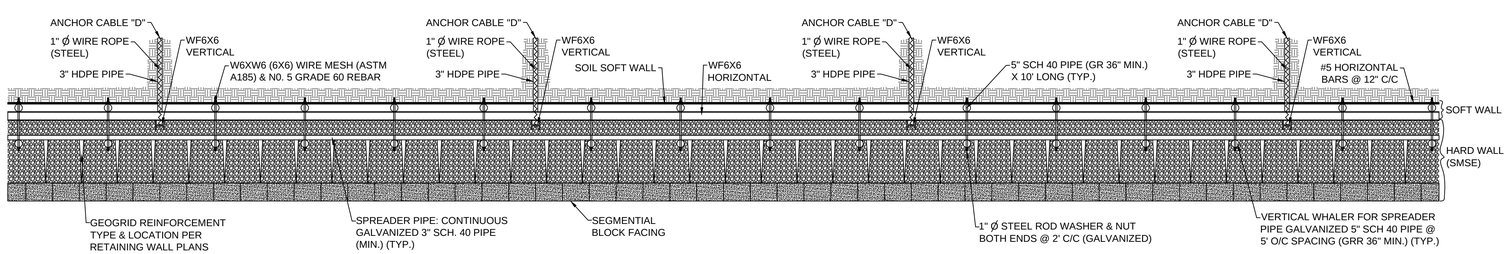

TOP VIEW - UPPER SOFT WALL & HARD WALL

SOFT WALL & HARD WALL DETAILS - SITE #2

GRAPHIC SCALE

4 0 2 4 8 12

(IN FEET)

NOTE:
WELDED HORIZONTAL WF6X6 AT 10.5 FEET FROM VERTICAL WF6X6 (TYP.).

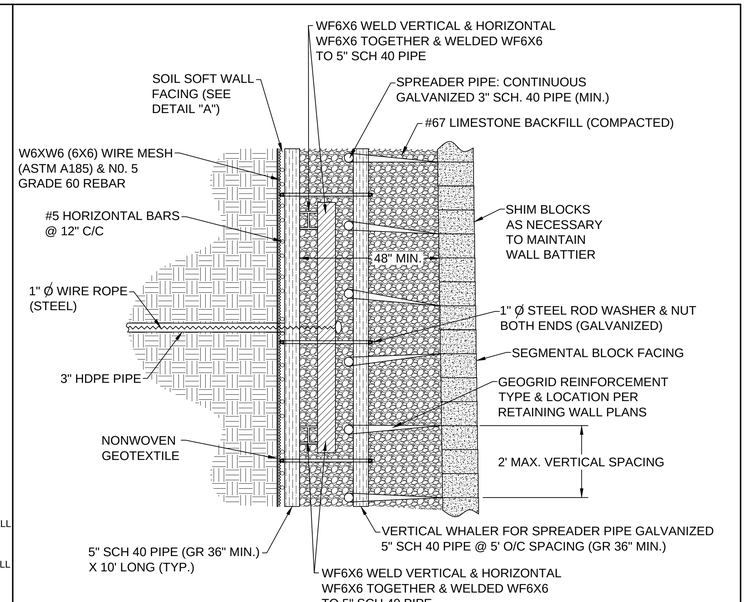

SECTION

SOFT WALL & HARD WALL DETAIL

GRAPHIC SCALE

2 0 1 2 4 8

(IN FEET)

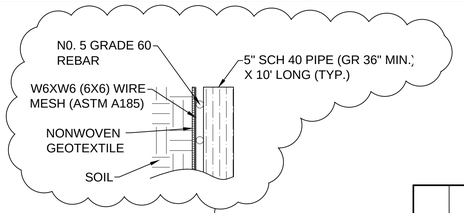

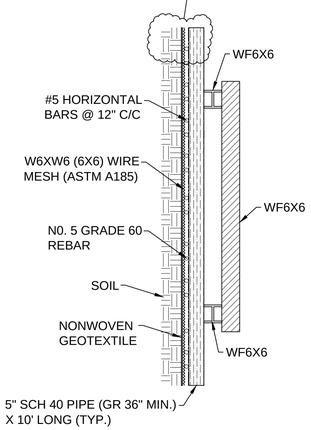

LAYERS FOR SOFT WALL

SECTION "A"

SOFT WALL DETAIL

GRAPHIC SCALE

2 0 1 2 4 8

(IN FEET)

No.	Revision/Issue	Date
2		
1		

U.S. DEPARTMENT OF AGRICULTURE
FOREST SERVICE
Region 9
EASTERN REGION

Project Name
FS-132 PINE CREEK ROAD LANDSLIDE REPAIR
IRONTON RANGER DISTRICT

Drawing Title
SOFT WALL & HARD WALL DETAILS - SITE #2

Drawn: DWS	Project
Design: TCW Checked: TCW	Drawing No.
CAD File No.: Pine_Creek_Road_Plan.dwg	
Date: APRIL 25, 2012	
Scale: PLOT ARCH SIZE "D"	Sheet 14 of 18