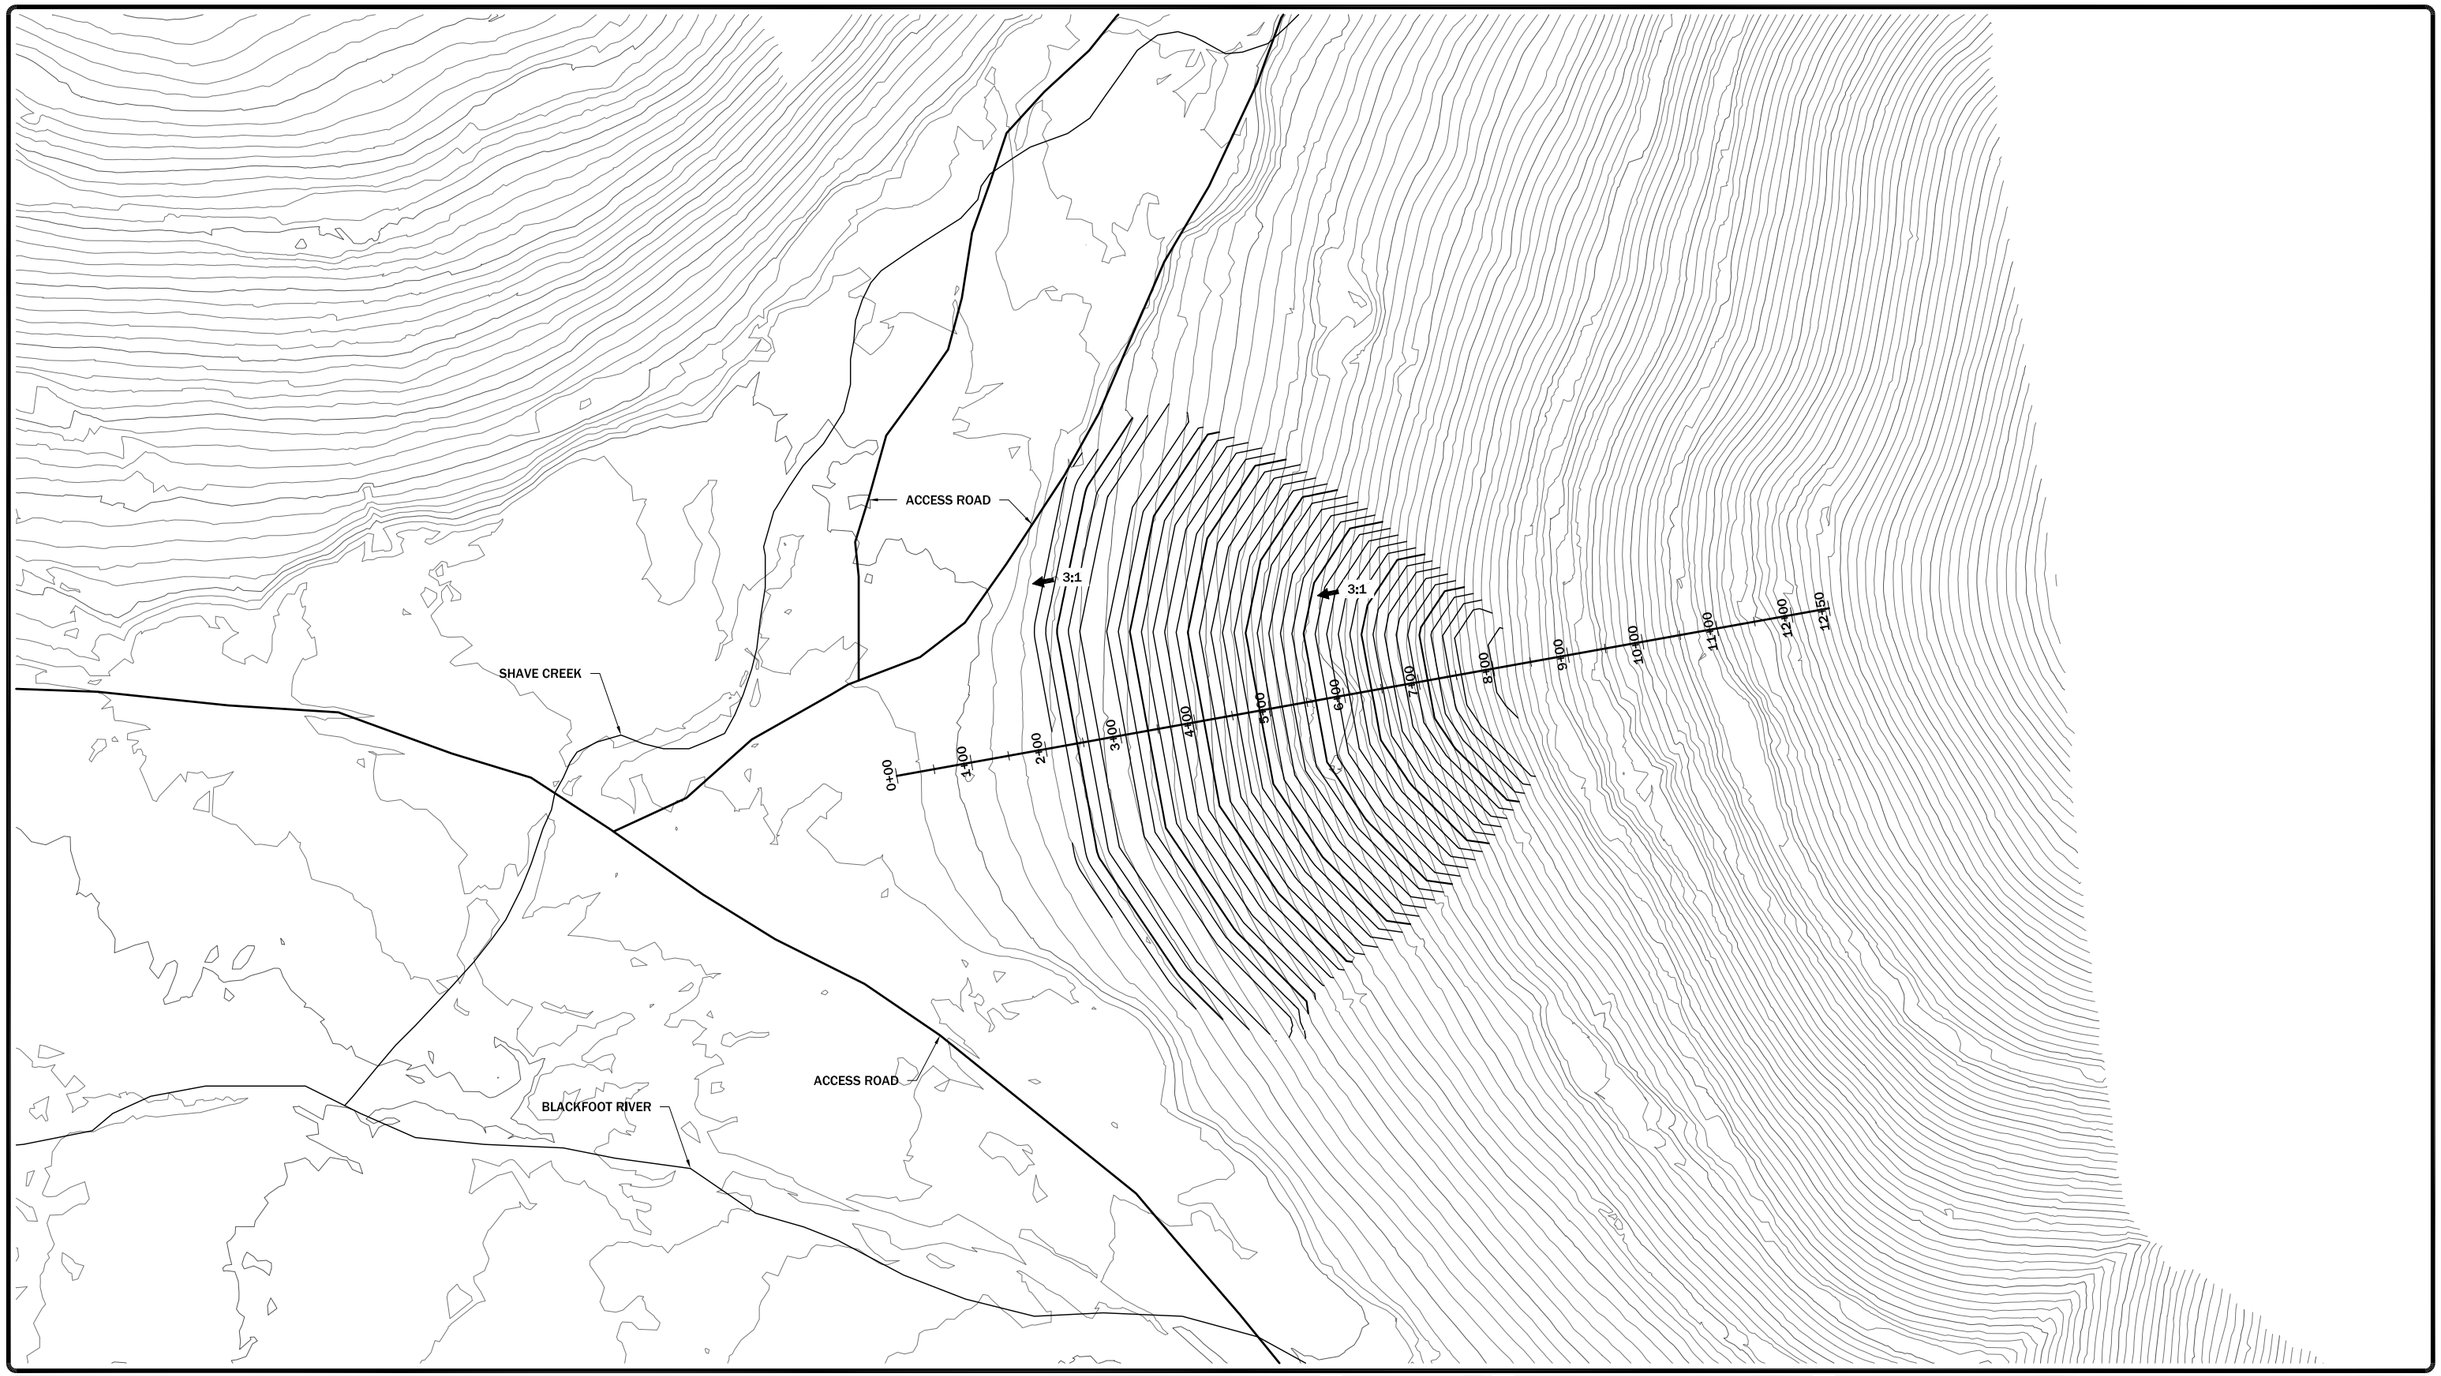

Note 1. The repository location shown is conceptual only. Actual size and location would likely change during engineering design.

N

DISPLAYED AS:
COORD SYS/ZONE: MSP
DATUM: NAD 83
UNITS: FEET
SOURCE: PIONEER

SCALE IN FEET
0 100 200

FIGURE 4.25

PIONEER TECHNICAL SERVICES, INC.
201 E. BROADWAY
HELENA, MONTANA 59601
(406) 457-8252

UPPER BLACKFOOT MINING COMPLEX
REPOSITORY SITES
SHAVE GULCH OP.3
PLAN VIEW

DATE: 06-06-11

9/20/2011 7:25:24 AM \\192.168.253.13\DATAG$\DEQ\UPPER BLACKFOOT MINING COMPLEX\REPOSITORY SITING STUDY\DRAWINGS\DESIGN\FIGURES\UBMC-FG-PLN-4.25-4.28-11.DWG