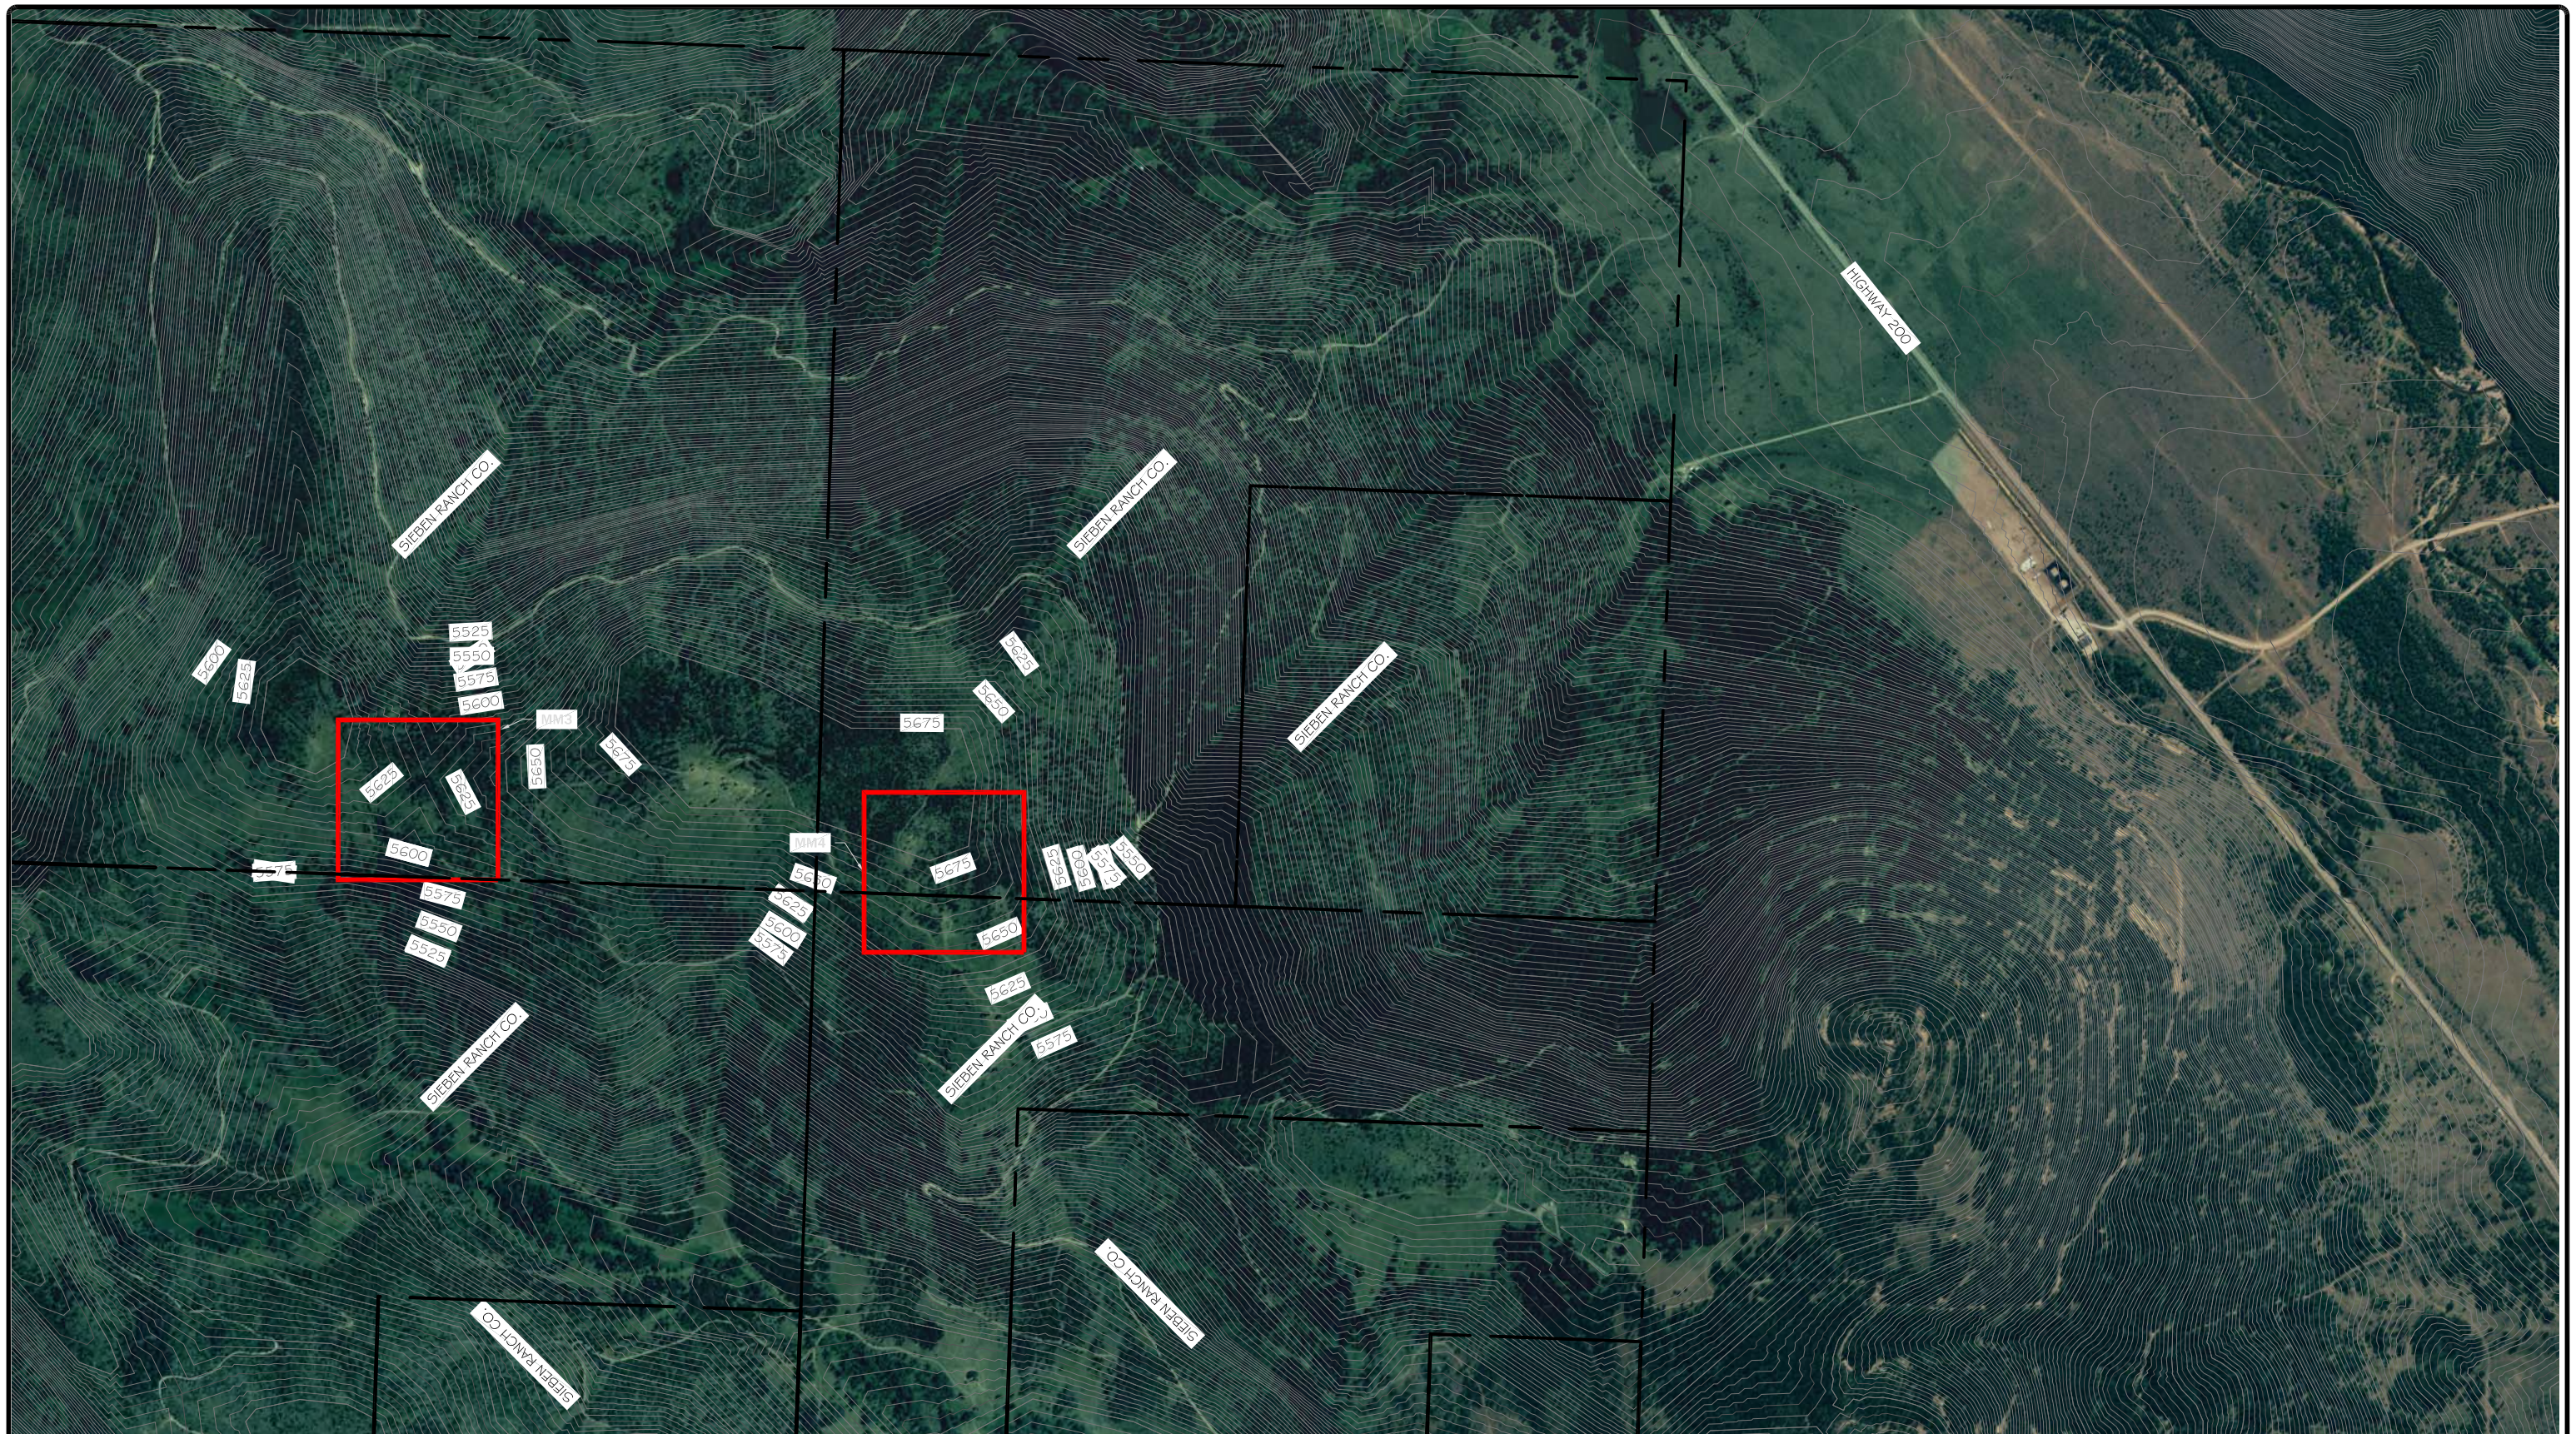

Note 1. The repository locations shown are not actual size and are for reference only. The actual size, shape, location & orientation would likely be different based on engineering design constraints.

DISPLAYED AS:
COORD SYS/ZONE: MSP
DATUM: NAD 83
UNITS: FEET
SOURCE: PIONEER

SCALE IN FEET
0 500 1000

FIGURE 4.34

PIONEER TECHNICAL SERVICES, INC.
201 E. BROADWAY, SUITE C
HELENA, MT 59601
(406) 547-8252

UPPER BLACKFOOT MINING COMPLEX
REPOSITORY SITES
MCDONALD MEADOWS 3&4

DATE: 6-6-11

9/20/2011 9:25:30 AM \\192.168.253.13\DATAG$\DEQ\UPPER BLACKFOOT MINING COMPLEX\REPOSITORY SITING STUDY\DRAWINGS\DESIGN\FIGURES\UBMC-FG-PLN-4.42-11.DWG