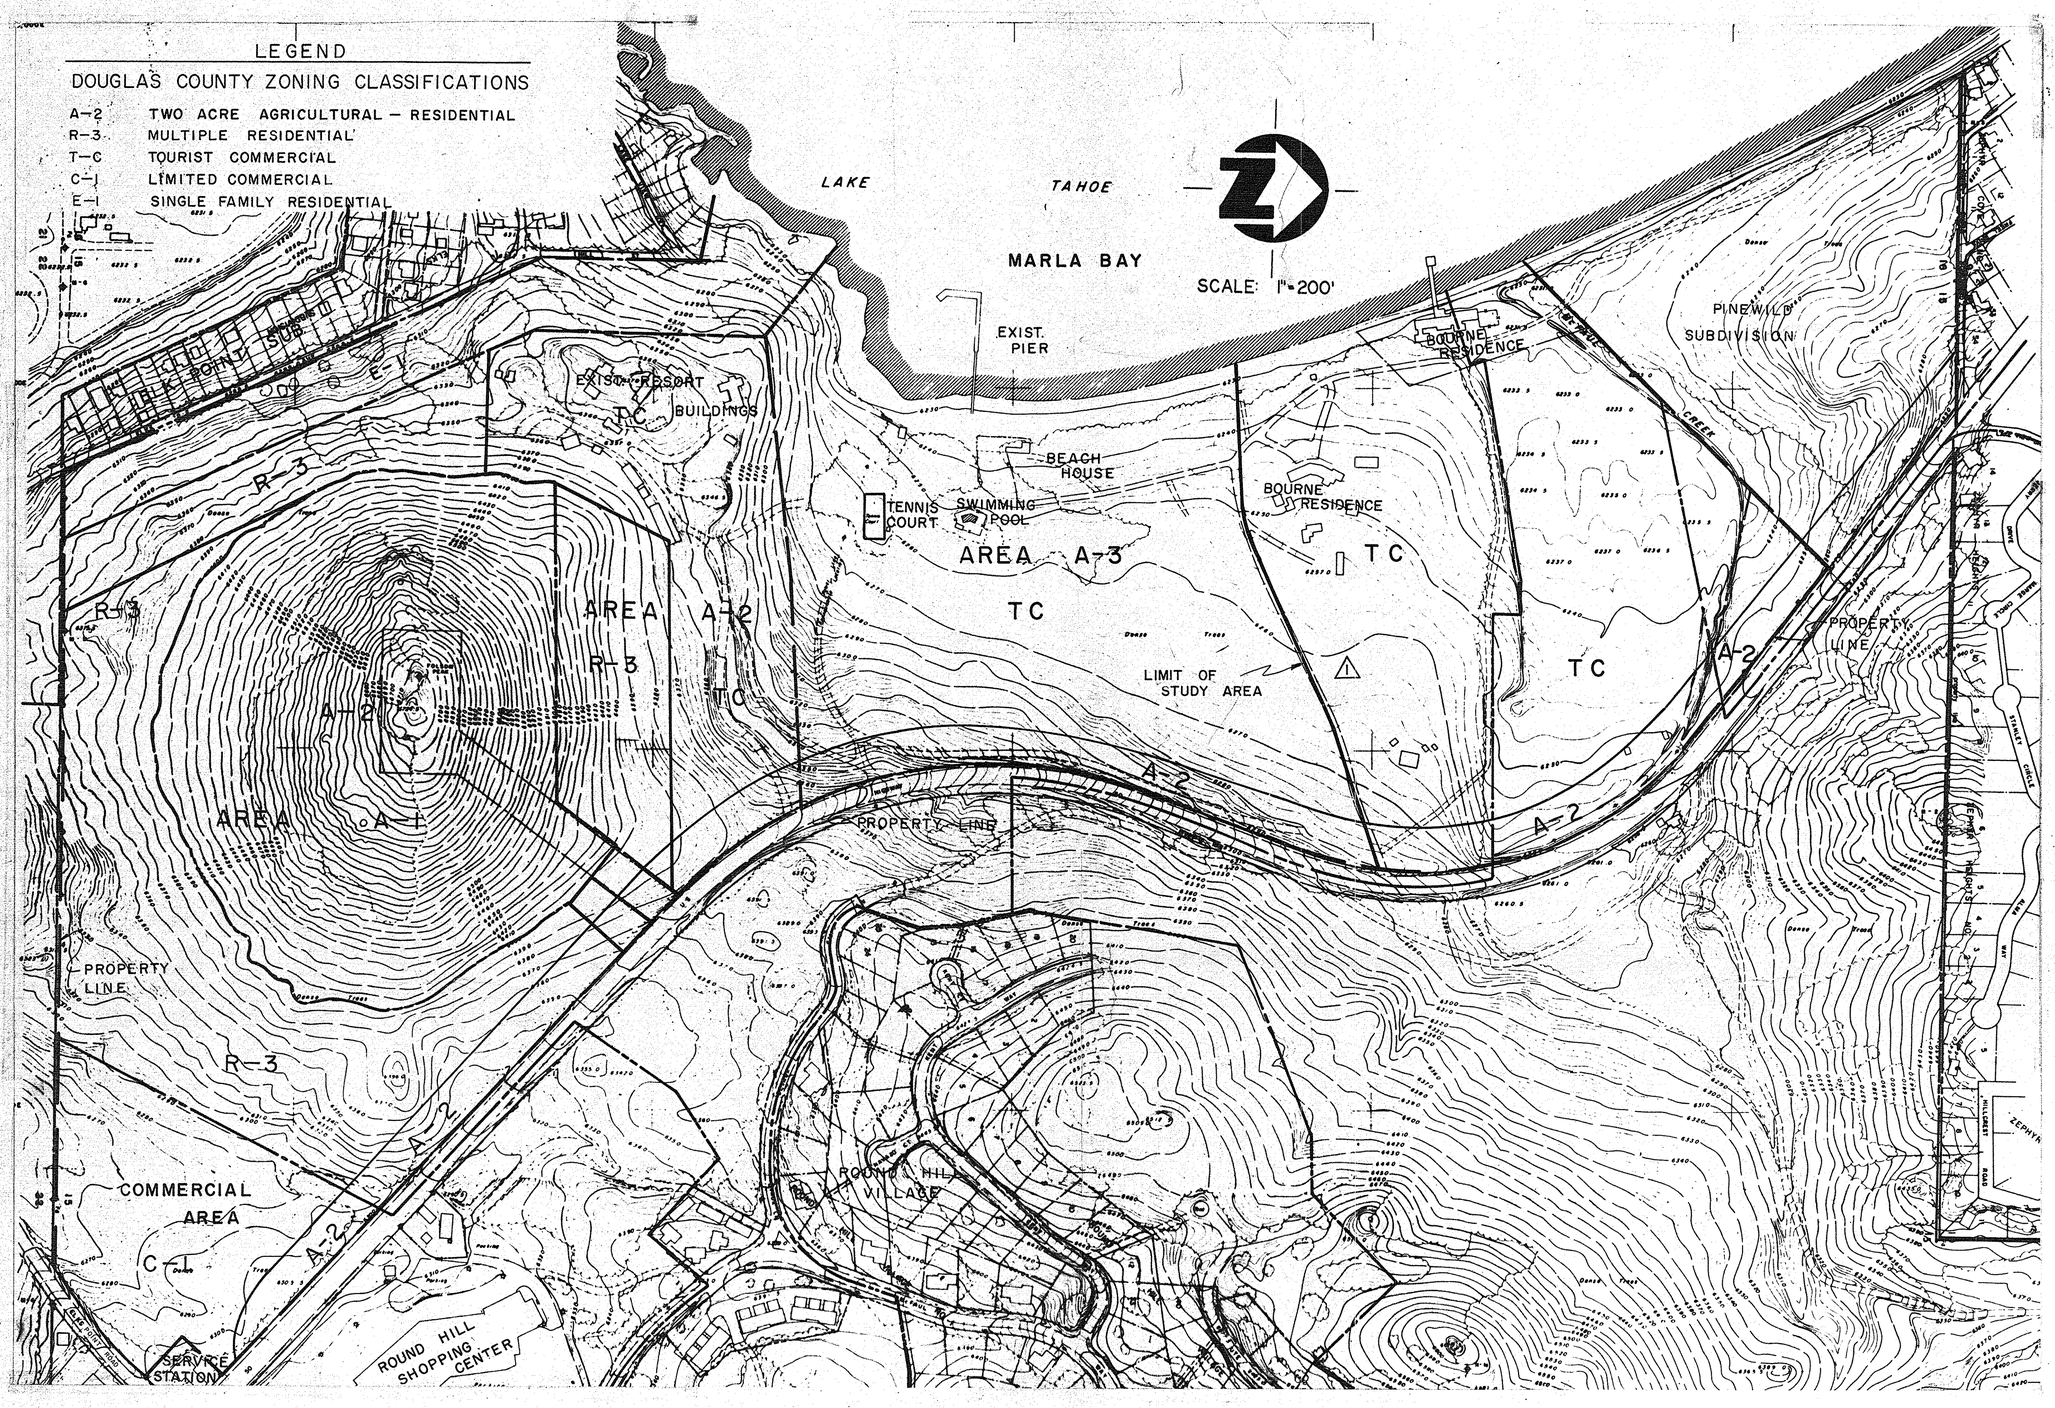

DATE	MARK	REVISIONS	BY
1-27-75	△	REVISE LIMITS OF STUDY.	M.S.

DESIGNED BY MS DATE SURVEYED
DRAWN BY K.P. DATE
CHECKED BY MS DATE
APPROVED BY
DATE 11-4-74 R.E. NO. 1255

SHARP, KRATER & ASSOCIATES
CONSULTING ENGINEERS
3195 MILL STREET, RENO, NEVADA 89502

GENERAL INFORMATION REPORT
BOURNE PROPERTIES

EXISTING LAND USE and
DOUGLAS COUNTY ZONING

JOB NO. 4874
DATE 10-24-74
SHEET 2 OF 8

MAR 1 1984