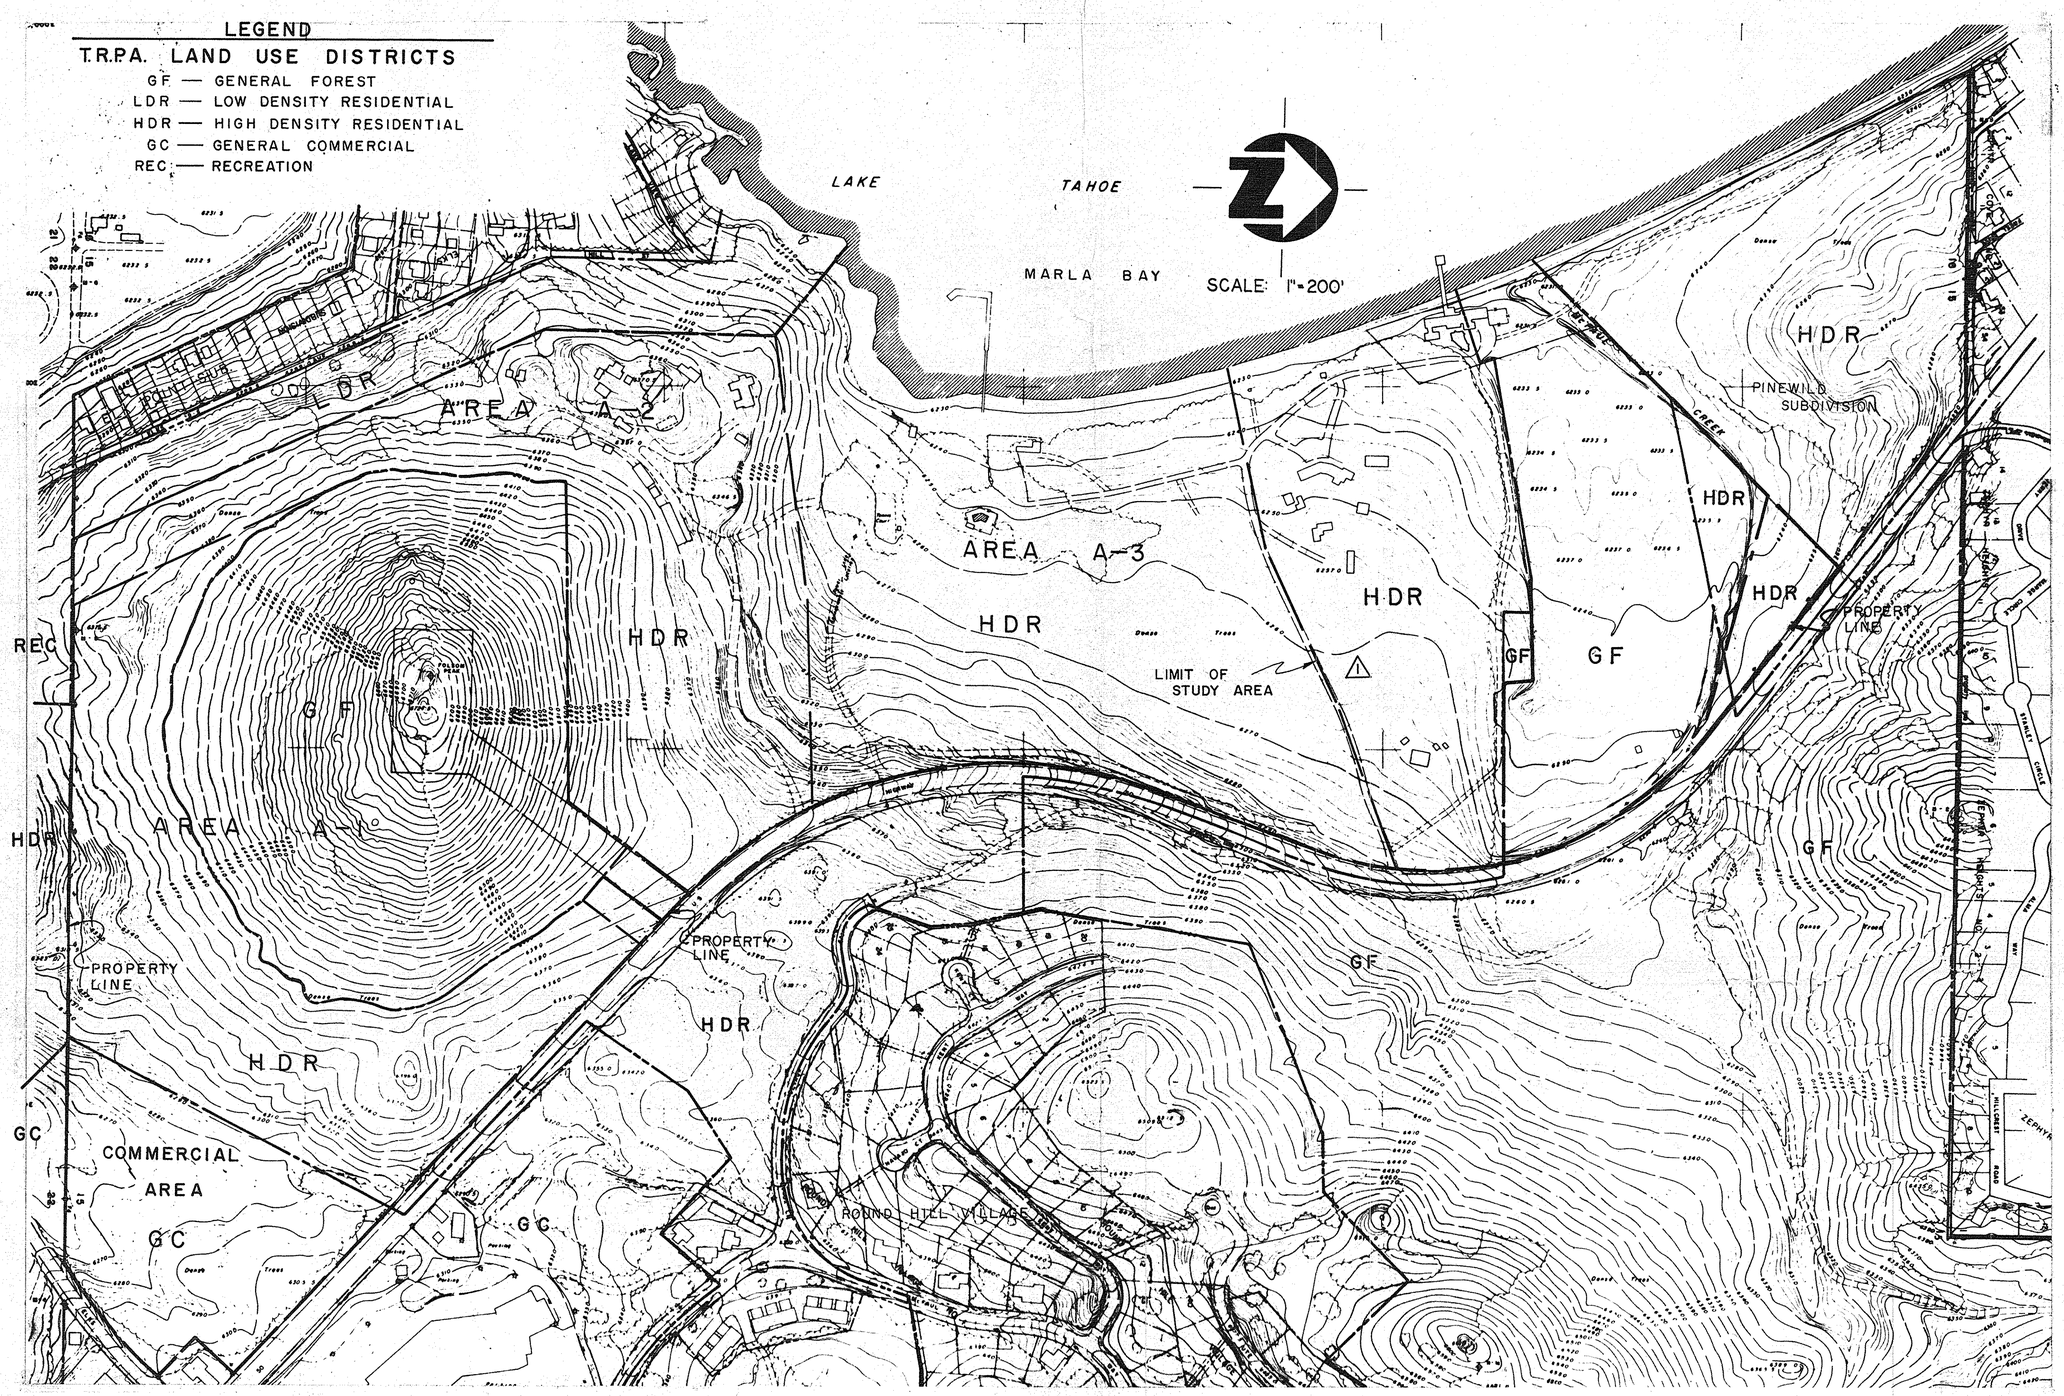

DATE	MARK	REVISIONS	BY
1-27-75	1	REVISE LIMITS OF STUDY.	M.S.

DESIGNED BY M S DATE SURVEYED
DRAWN BY K P DATE
CHECKED BY M S DATE
APPROVED BY DATE 11-4-74 R.E. NO. 1255

SHARP, KRATER & ASSOCIATES
CONSULTING ENGINEERS
3195 MILL STREET, RENO, NEVADA 89502

GENERAL INFORMATION REPORT
BOURNE PROPERTIES, DOUGLAS COUNTY, NEV.
LAND USE DISTRICTS, T.R.P.A.

JOB NO. 4874
DATE 10-24-74
SHEET 3 OF 8

MAR 1 1984