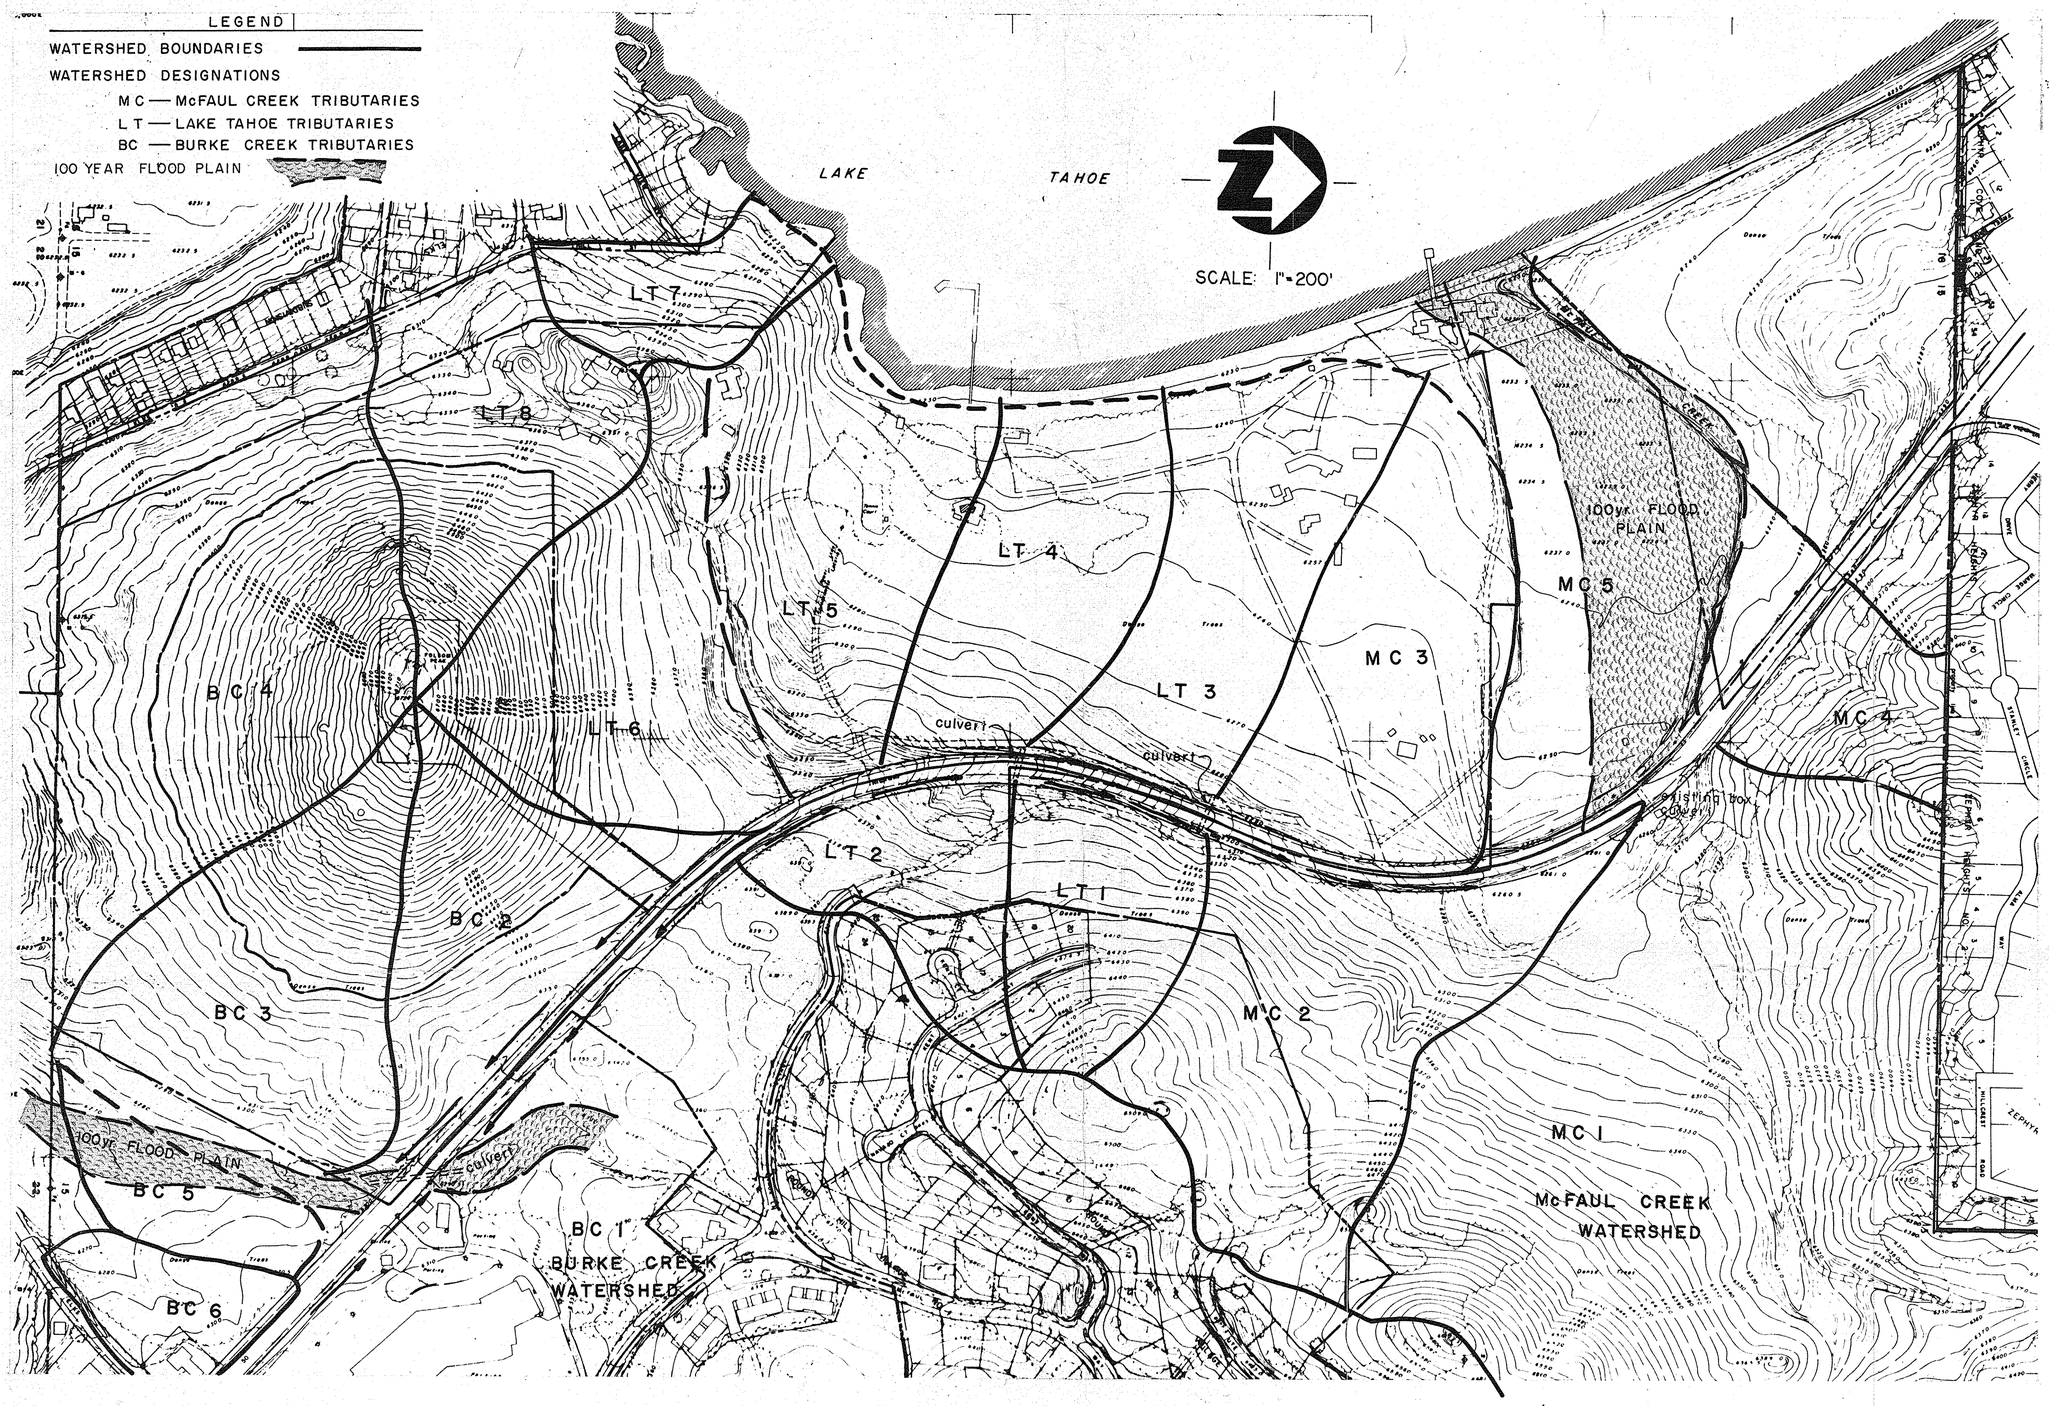

MARK	REVISIONS	BY

DESIGNED BY M S — DATE SURVEYED
DRAWN BY K P — DATE
CHECKED BY M S — DATE
APPROVED BY — R.E. NO. 1255
DATE 11-4-74

SHARP, KRATER & ASSOCIATES
CONSULTING ENGINEERS
3195 MILL STREET, RENO, NEVADA 89502

STORM DRAINAGE AND HYDROLOGY REPORT
BOURNE PROPERTIES

WATERSHED MAP

JOB NO. 4874
DATE 10-31-74
SHEET 4 OF 8

MAR 1 1984