Chester T.S.
For appraisal purposes only
to establish average yarding distance.
Not part of the contract.
Not to be used for designation.

F11
Landings - 11 cable
EYD - 303' cable
AYD - 202' cable

F11A
Landings - 6 cable/ground
EYD - 221' cable, 184' ground
AYD - 147' cable, 123' ground

F11B
Landings - 2 cable/ground
EYD - 364' cable, 174' ground
AYD - 242' cable, 116' ground

F11C
Landings - 3 cable
EYD - 345' cable
AYD - 230' cable

F11D
Landings - 2 cable
EYD - 353' cable
AYD - 236' cable

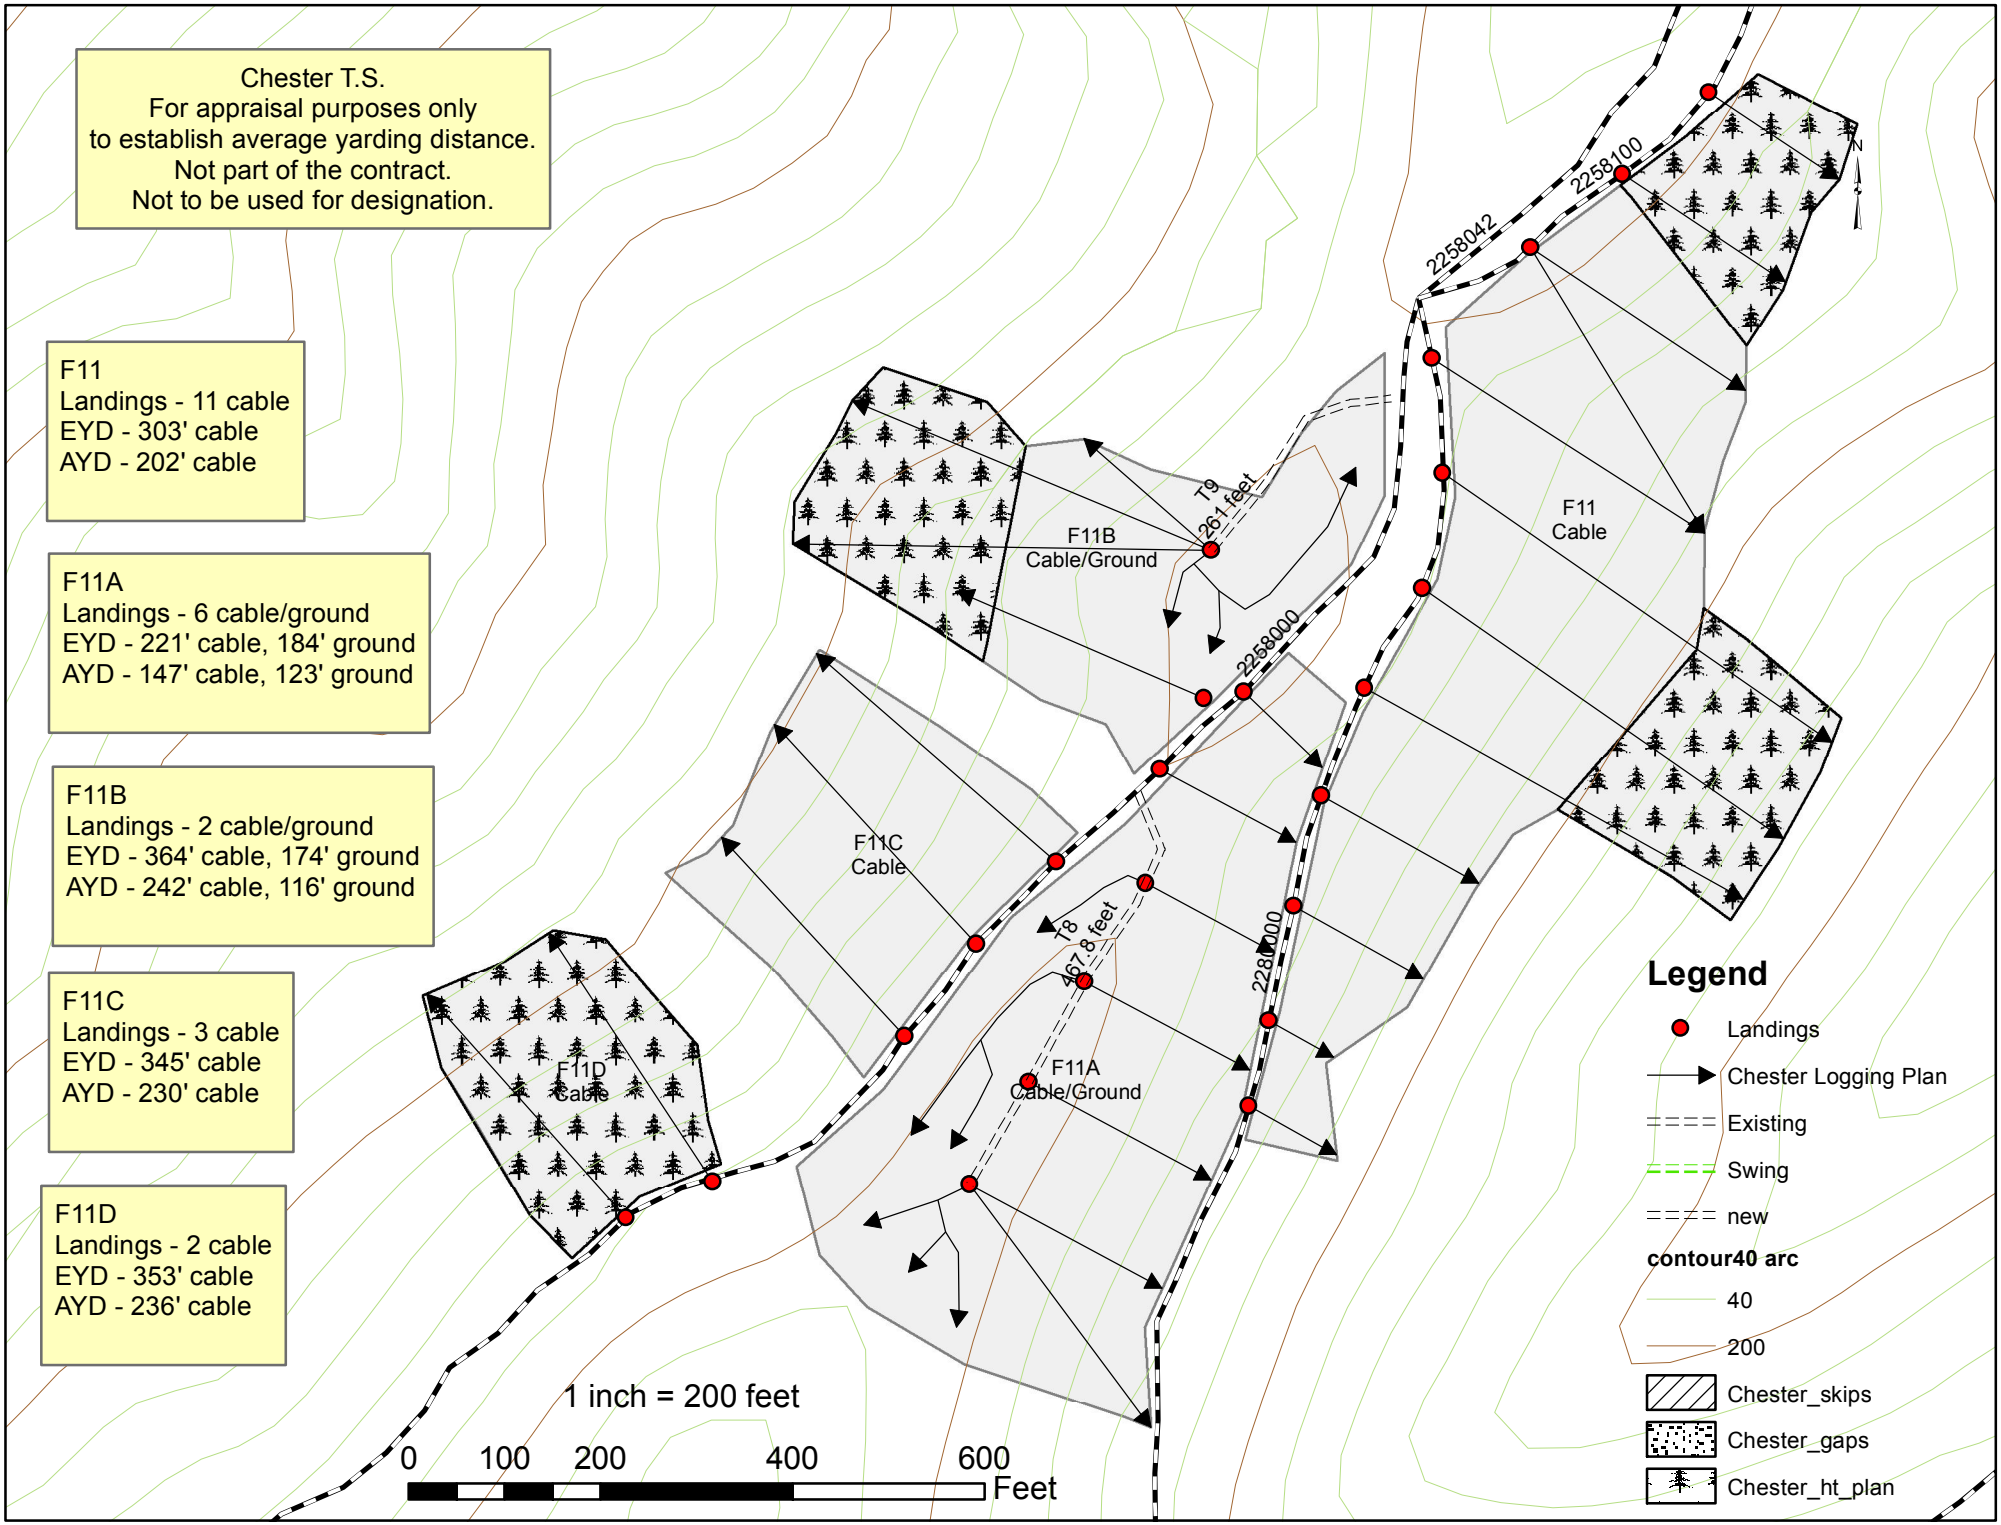

Chester T.S.
For appraisal purposes only
to establish average yarding distance.
Not part of the contract.
Not to be used for designation.

F11
Landings - 11 cable
EYD - 303' cable
AYD - 202' cable

F11A
Landings - 6 cable/ground
EYD - 221' cable, 184' ground
AYD - 147' cable, 123' ground

F11B
Landings - 2 cable/ground
EYD - 364' cable, 174' ground
AYD - 242' cable, 116' ground

F11C
Landings - 3 cable
EYD - 345' cable
AYD - 230' cable

F11D
Landings - 2 cable
EYD - 353' cable
AYD - 236' cable

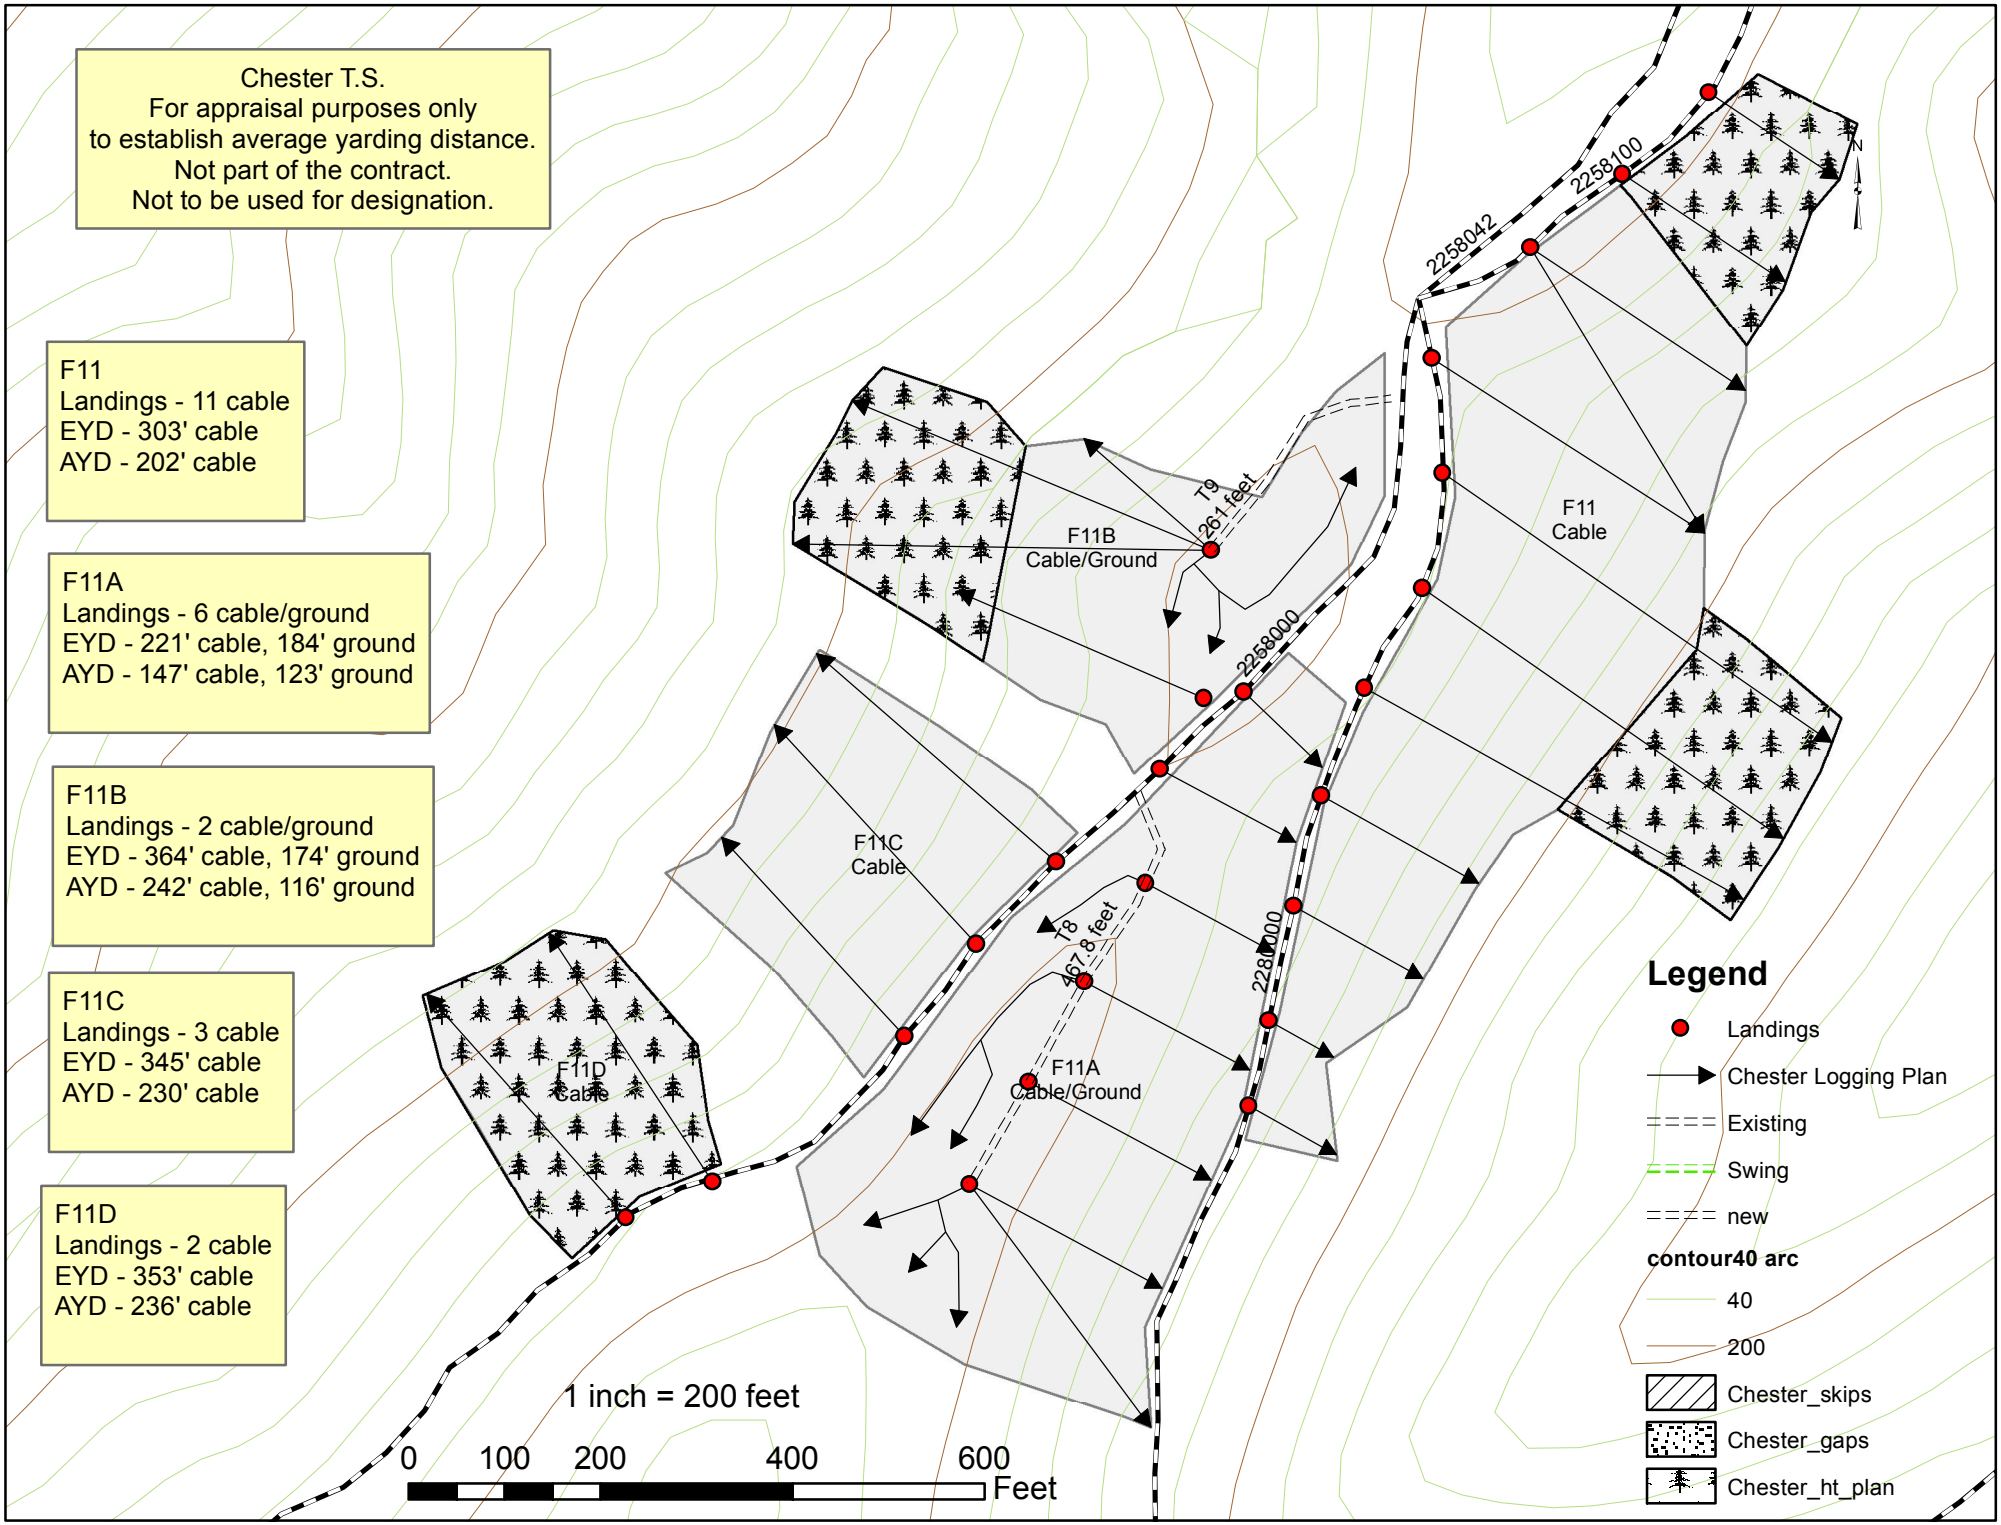

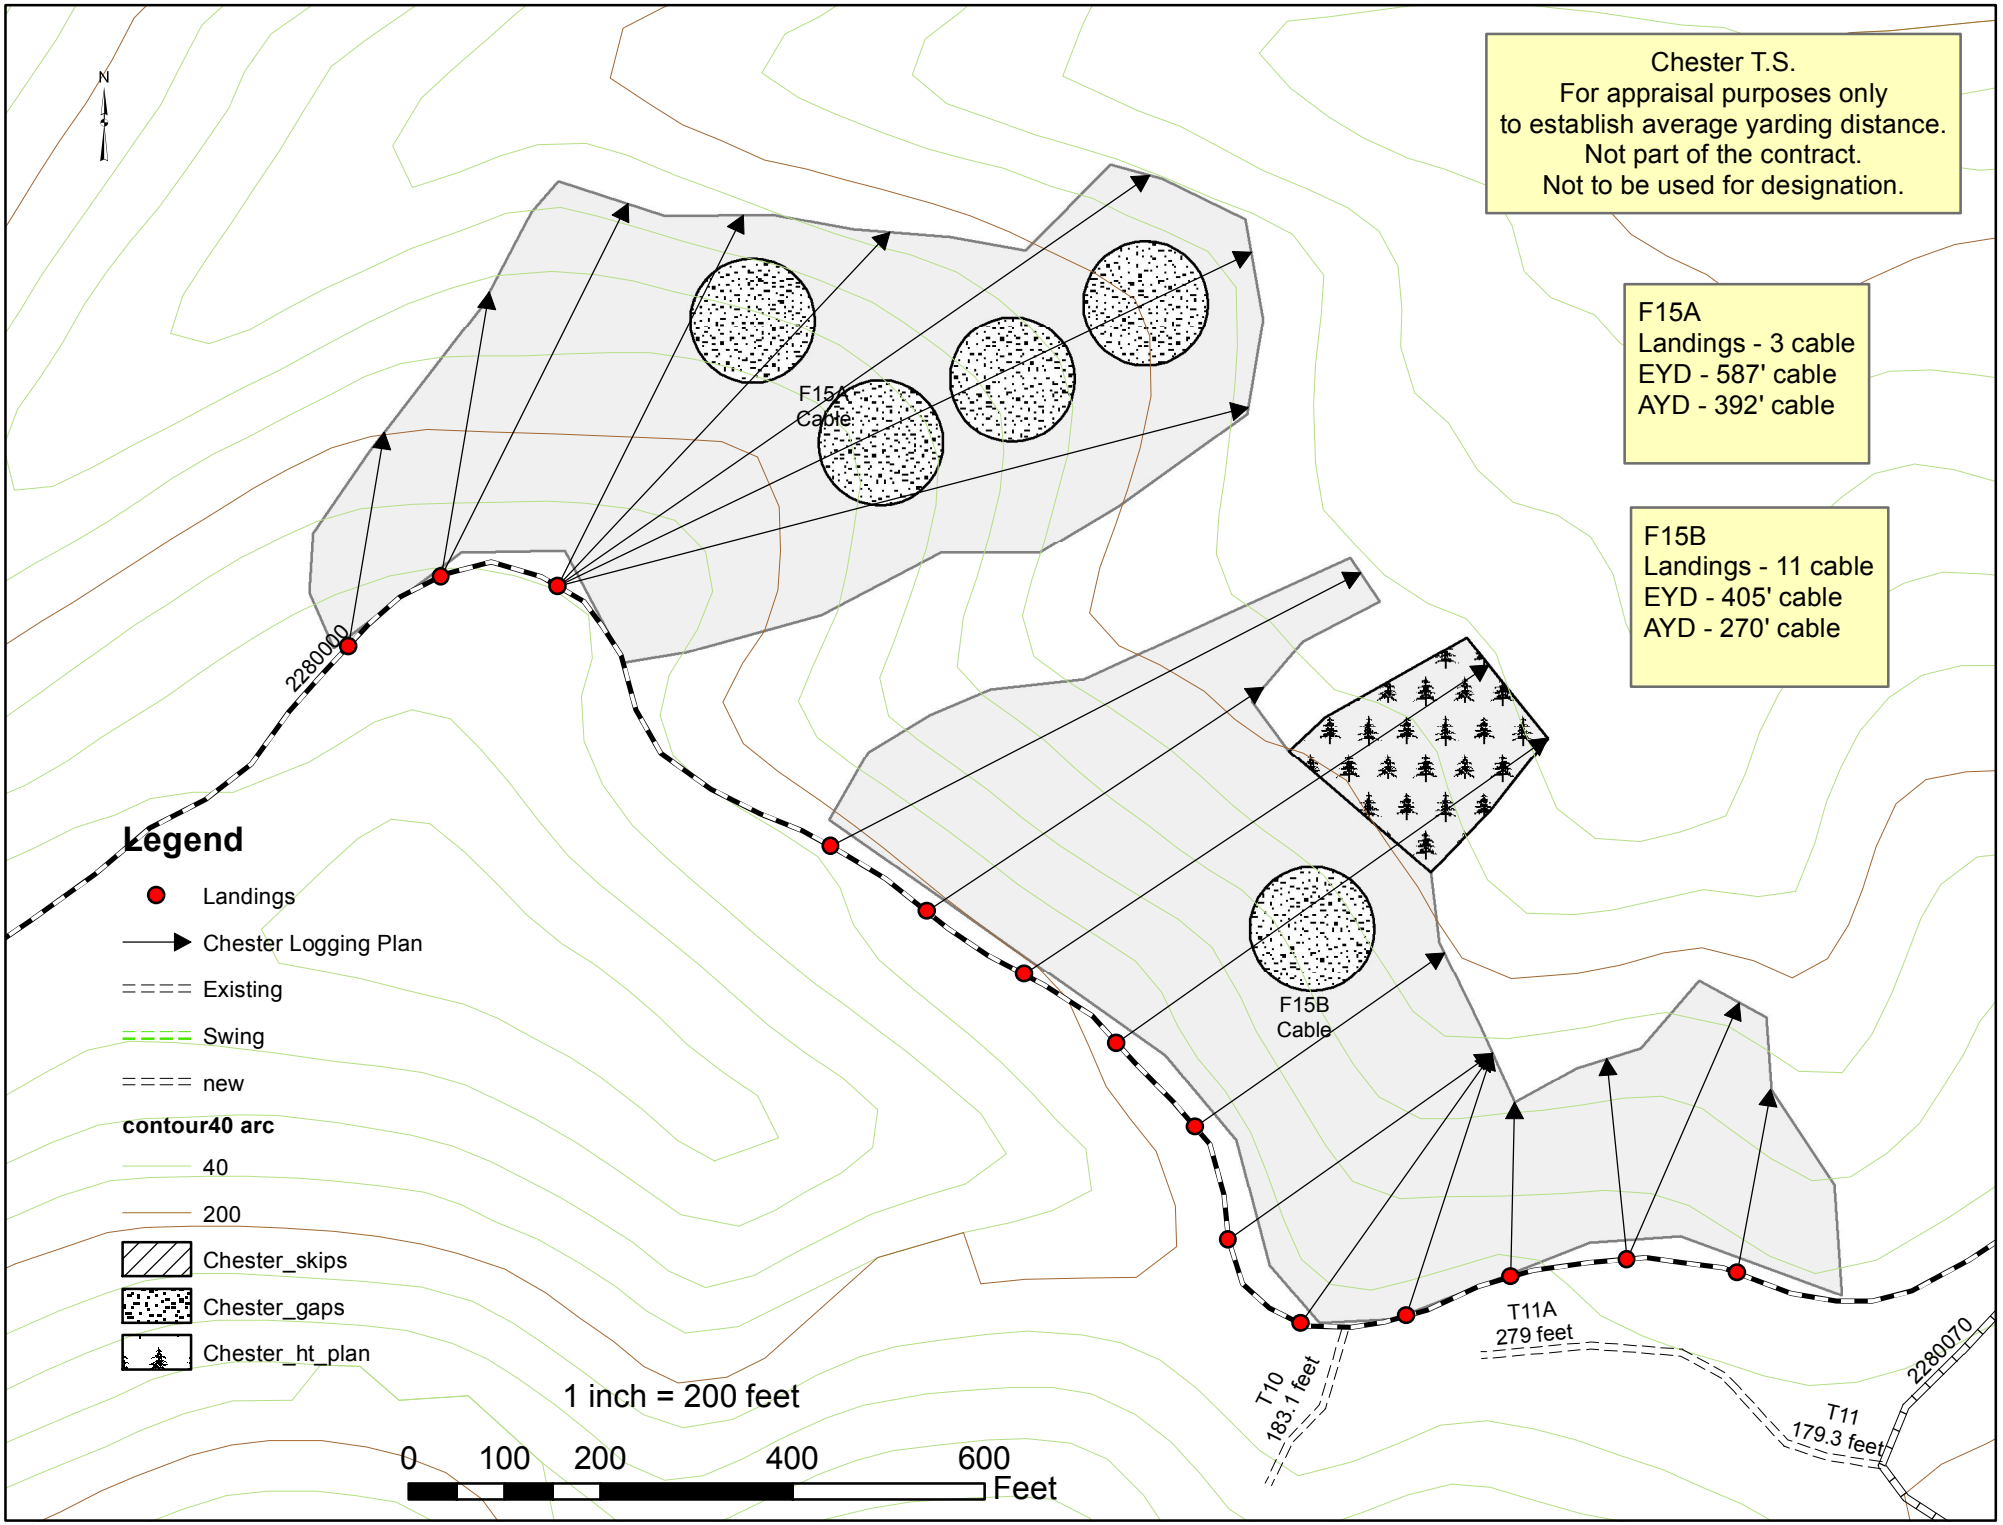
Chester T.S.
For appraisal purposes only
to establish average yarding distance.
Not part of the contract.
Not to be used for designation.
F15A
Landings - 3 cable
EYD - 587' cable
AYD - 392' cable
F15B
Landings - 11 cable
EYD - 405' cable
AYD - 270' cable
F15A
Cable
F15B
Cable
2280000
T10
183.1 feet
T11A
279 feet
T11
179.3 feet
2280070
Legend
Landings
Chester Logging Plan
Existing
Swing
new
contour40 arc
40
200
Chester_skips
Chester_gaps
Chester_ht_plan
1 inch = 200 feet
0
100
200
400
600
Feet

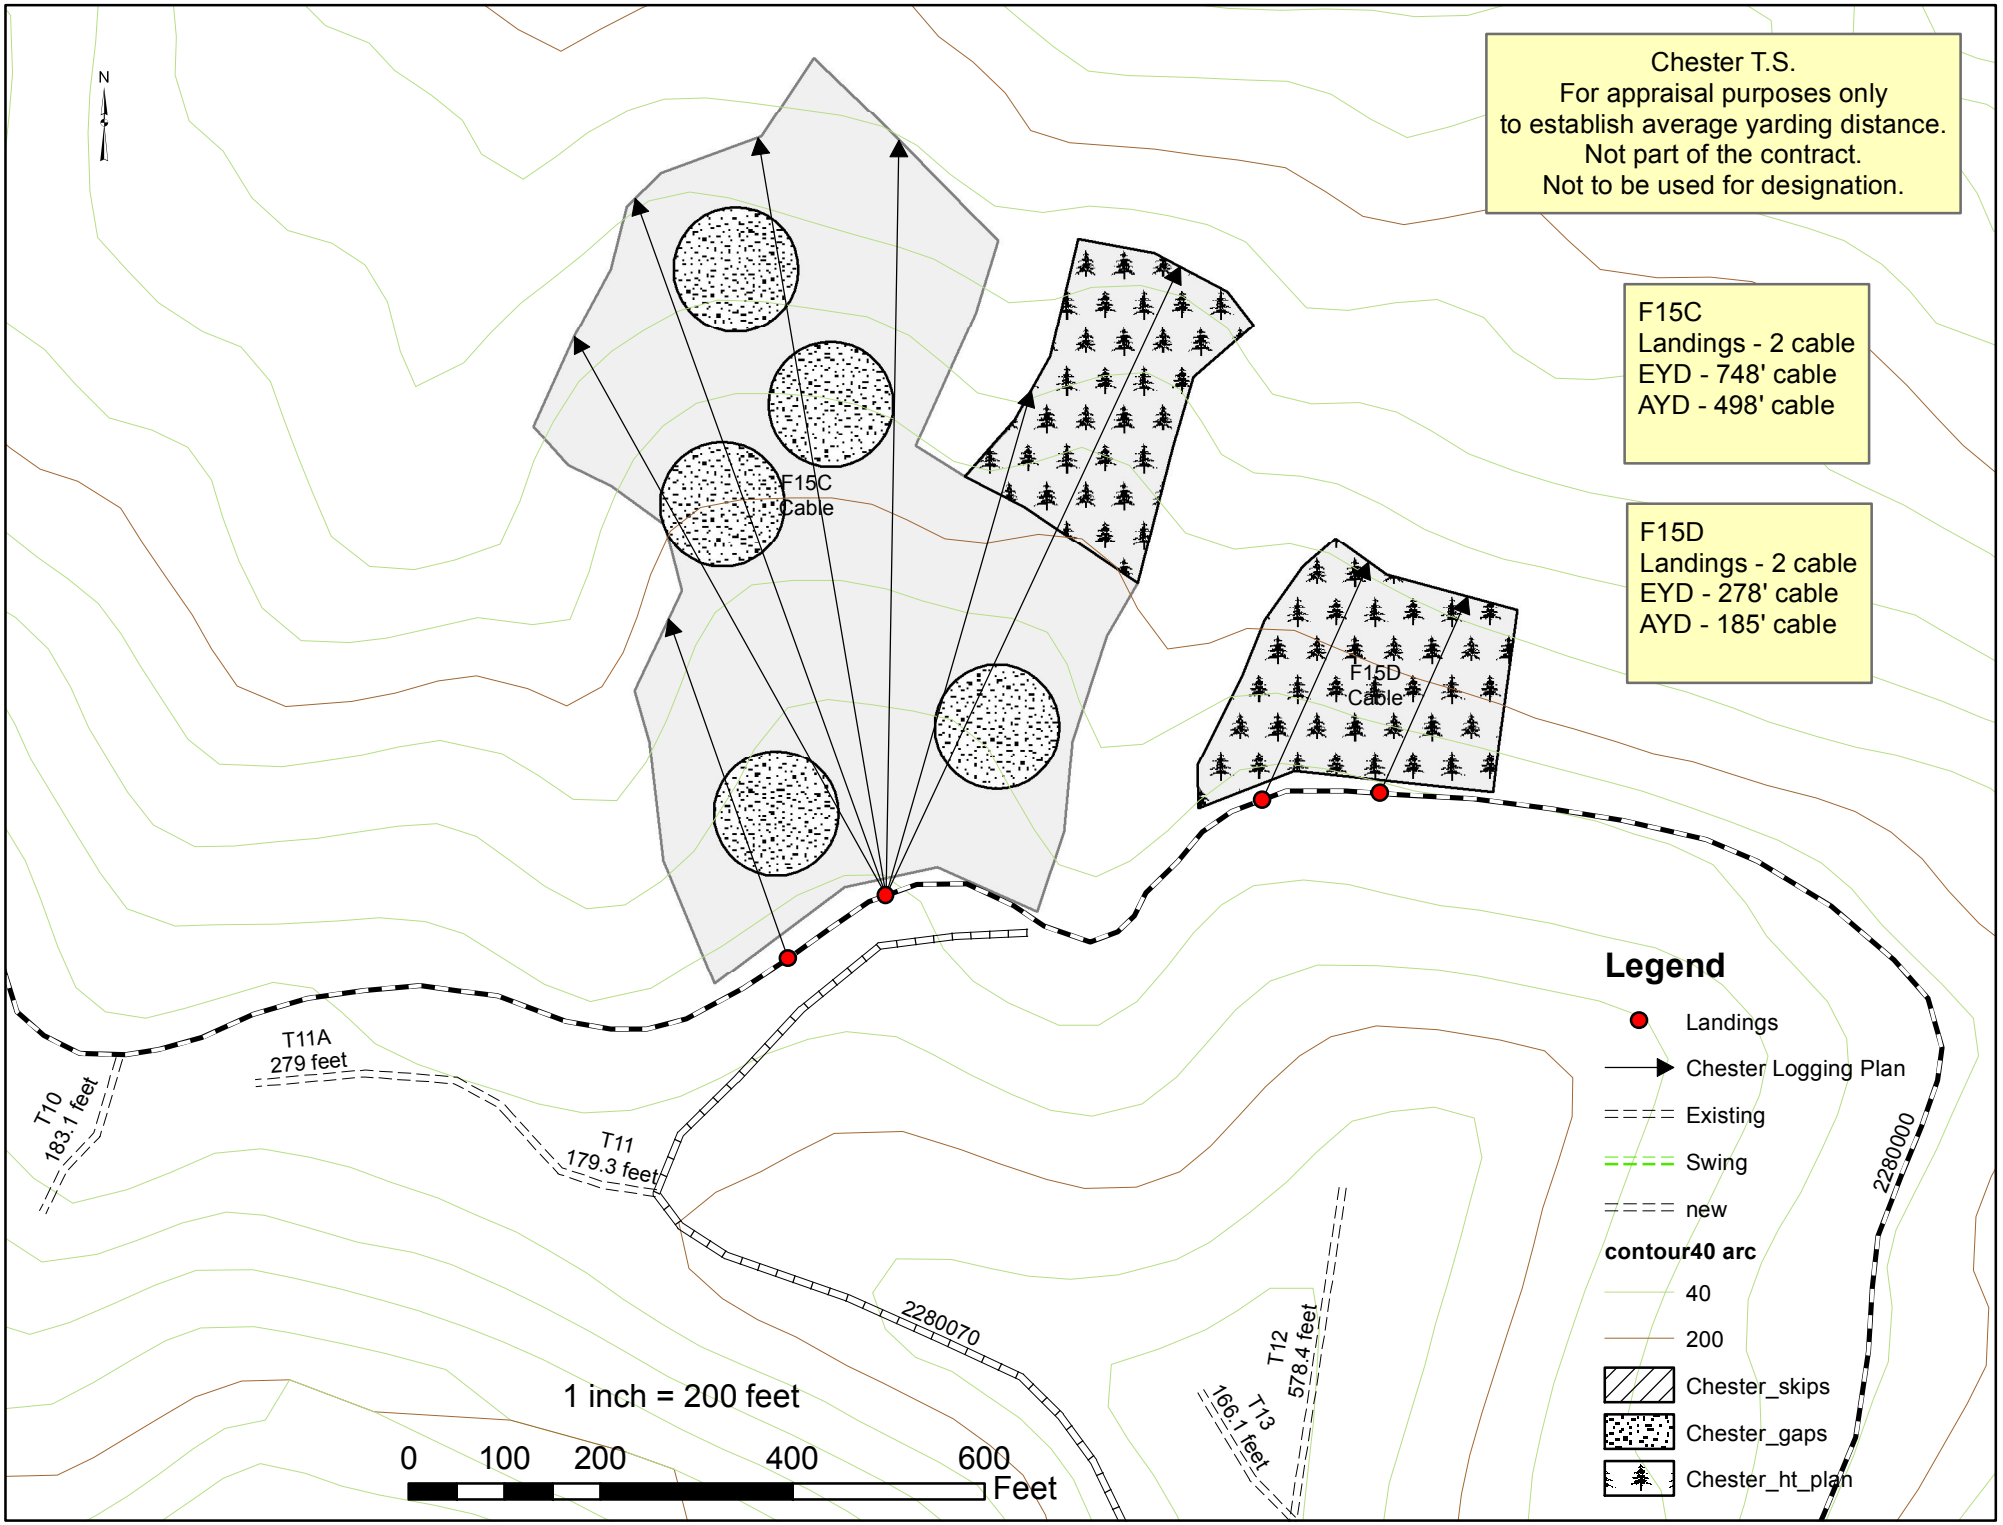
Chester T.S.
For appraisal purposes only
to establish average yarding distance.
Not part of the contract.
Not to be used for designation.
F15C
Landings - 2 cable
EYD - 748' cable
AYD - 498' cable
F15D
Landings - 2 cable
EYD - 278' cable
AYD - 185' cable
F15C
Cable
F15D
Cable
T11A
279 feet
T10
183.1 feet
T11
179.3 feet
2280070
T12
578.4 feet
T13
166.1 feet
2280000
1 inch = 200 feet
0
100
200
400
600
Feet
Legend
Landings
Chester Logging Plan
Existing
Swing
new
contour40 arc
40
200
Chester_skips
Chester_gaps
Chester_ht_plan

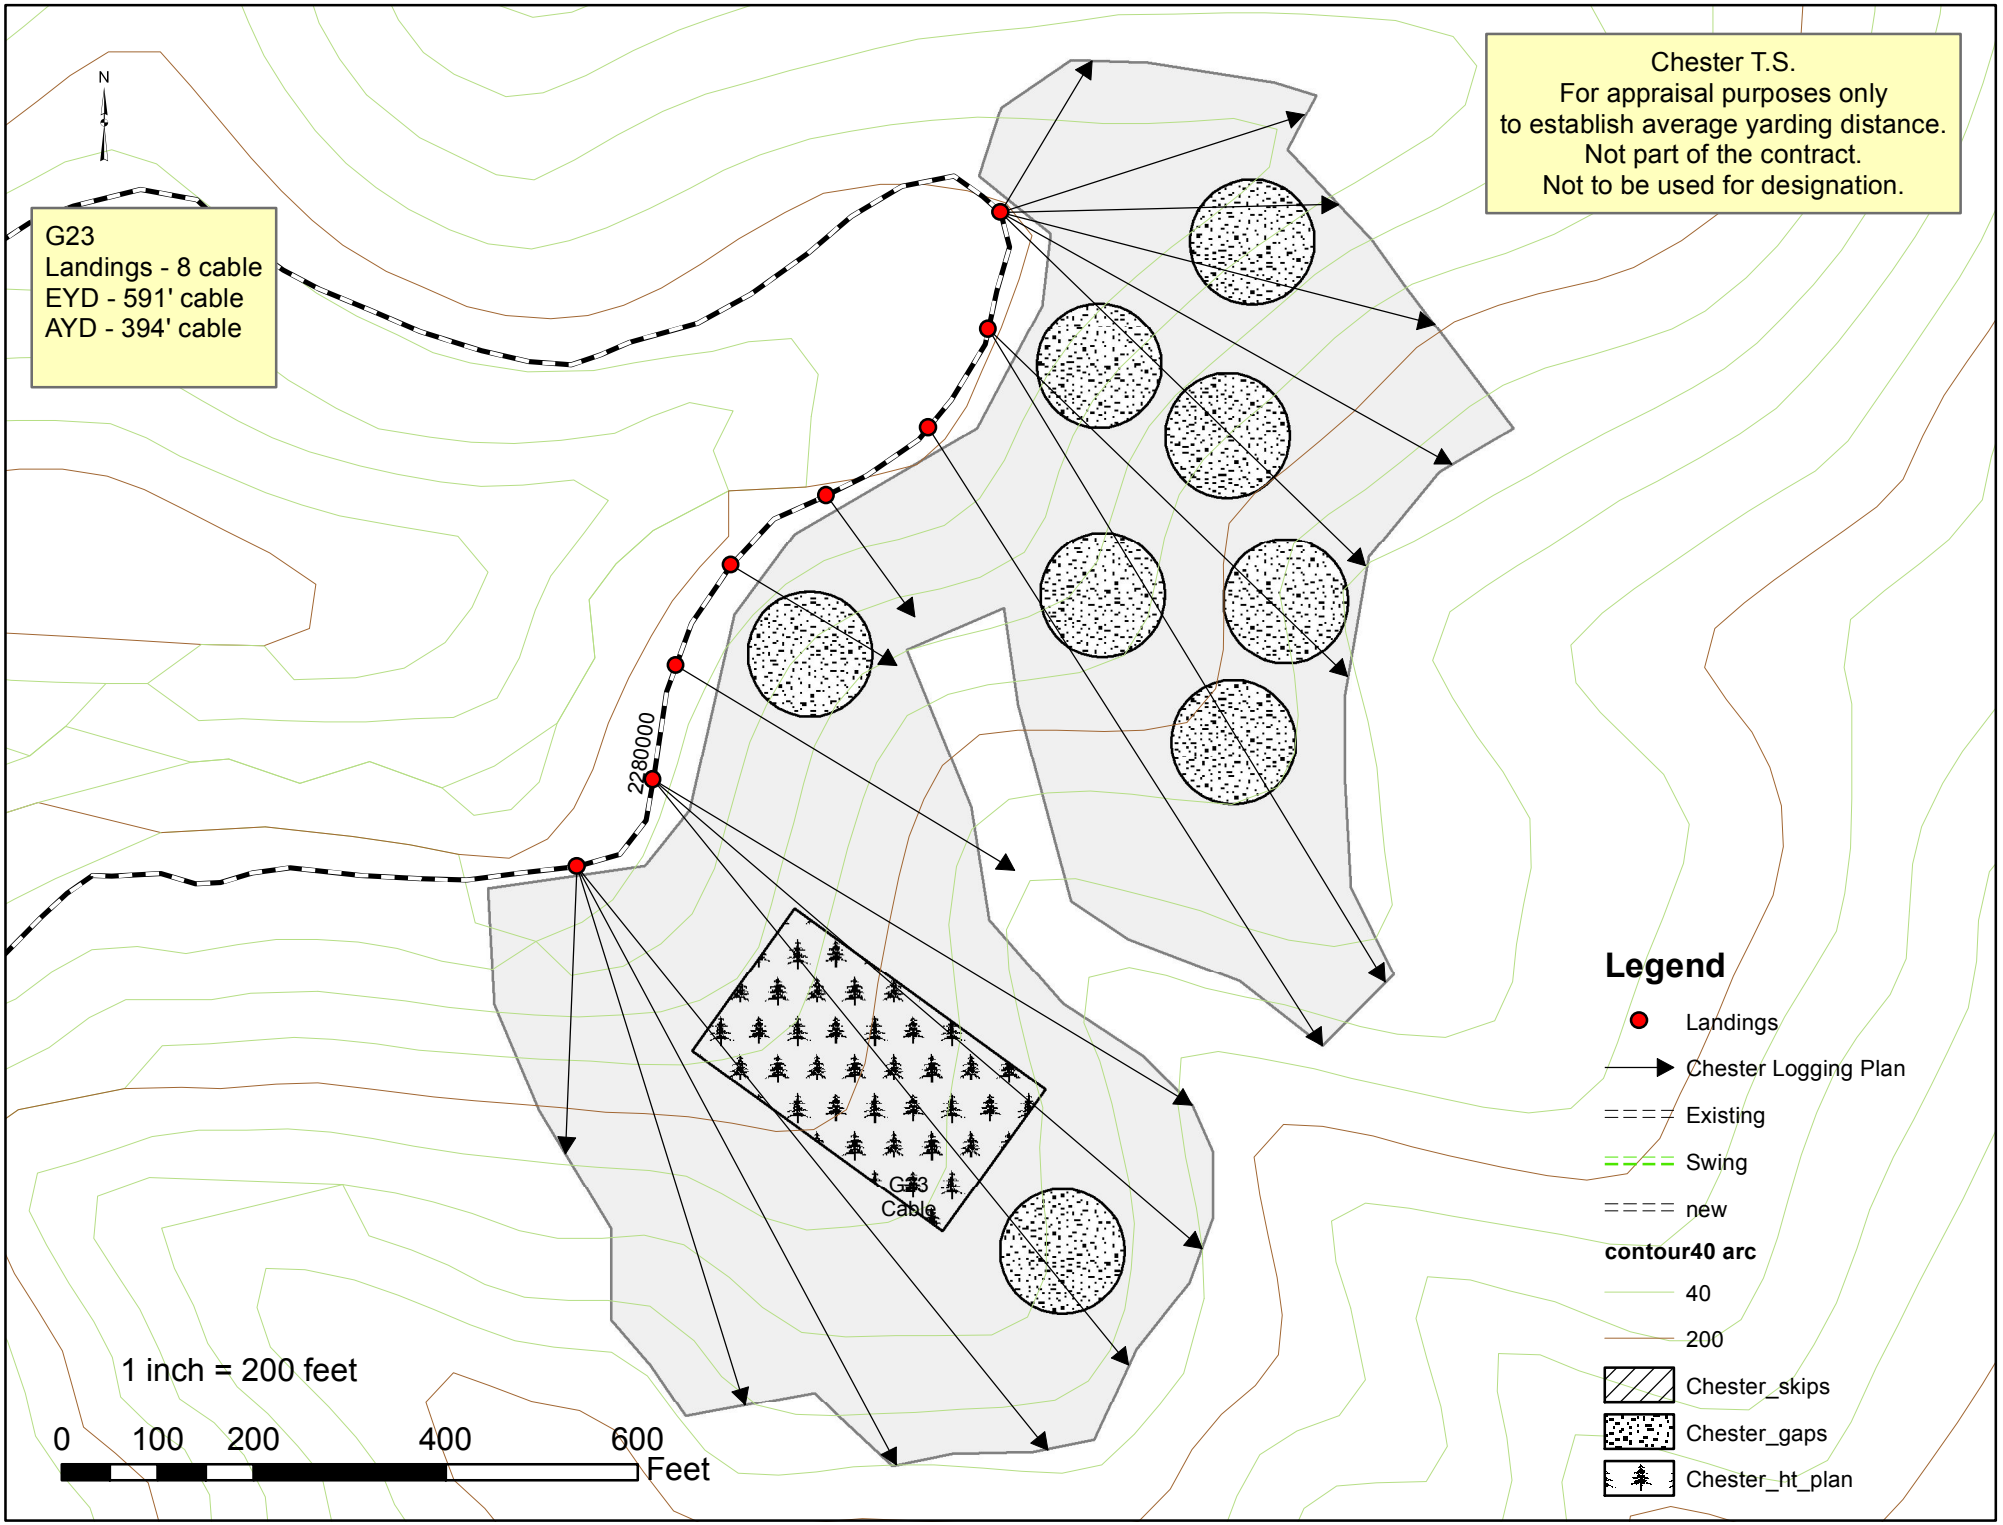
Chester T.S.
For appraisal purposes only
to establish average yarding distance.
Not part of the contract.
Not to be used for designation.
G23
Landings - 8 cable
EYD - 591' cable
AYD - 394' cable
N
2280000
G23
Cable
1 inch = 200 feet
0
100
200
400
600
Feet
Legend
Landings
Chester Logging Plan
Existing
Swing
new
contour40 arc
40
200
Chester_skips
Chester_gaps
Chester_ht_plan

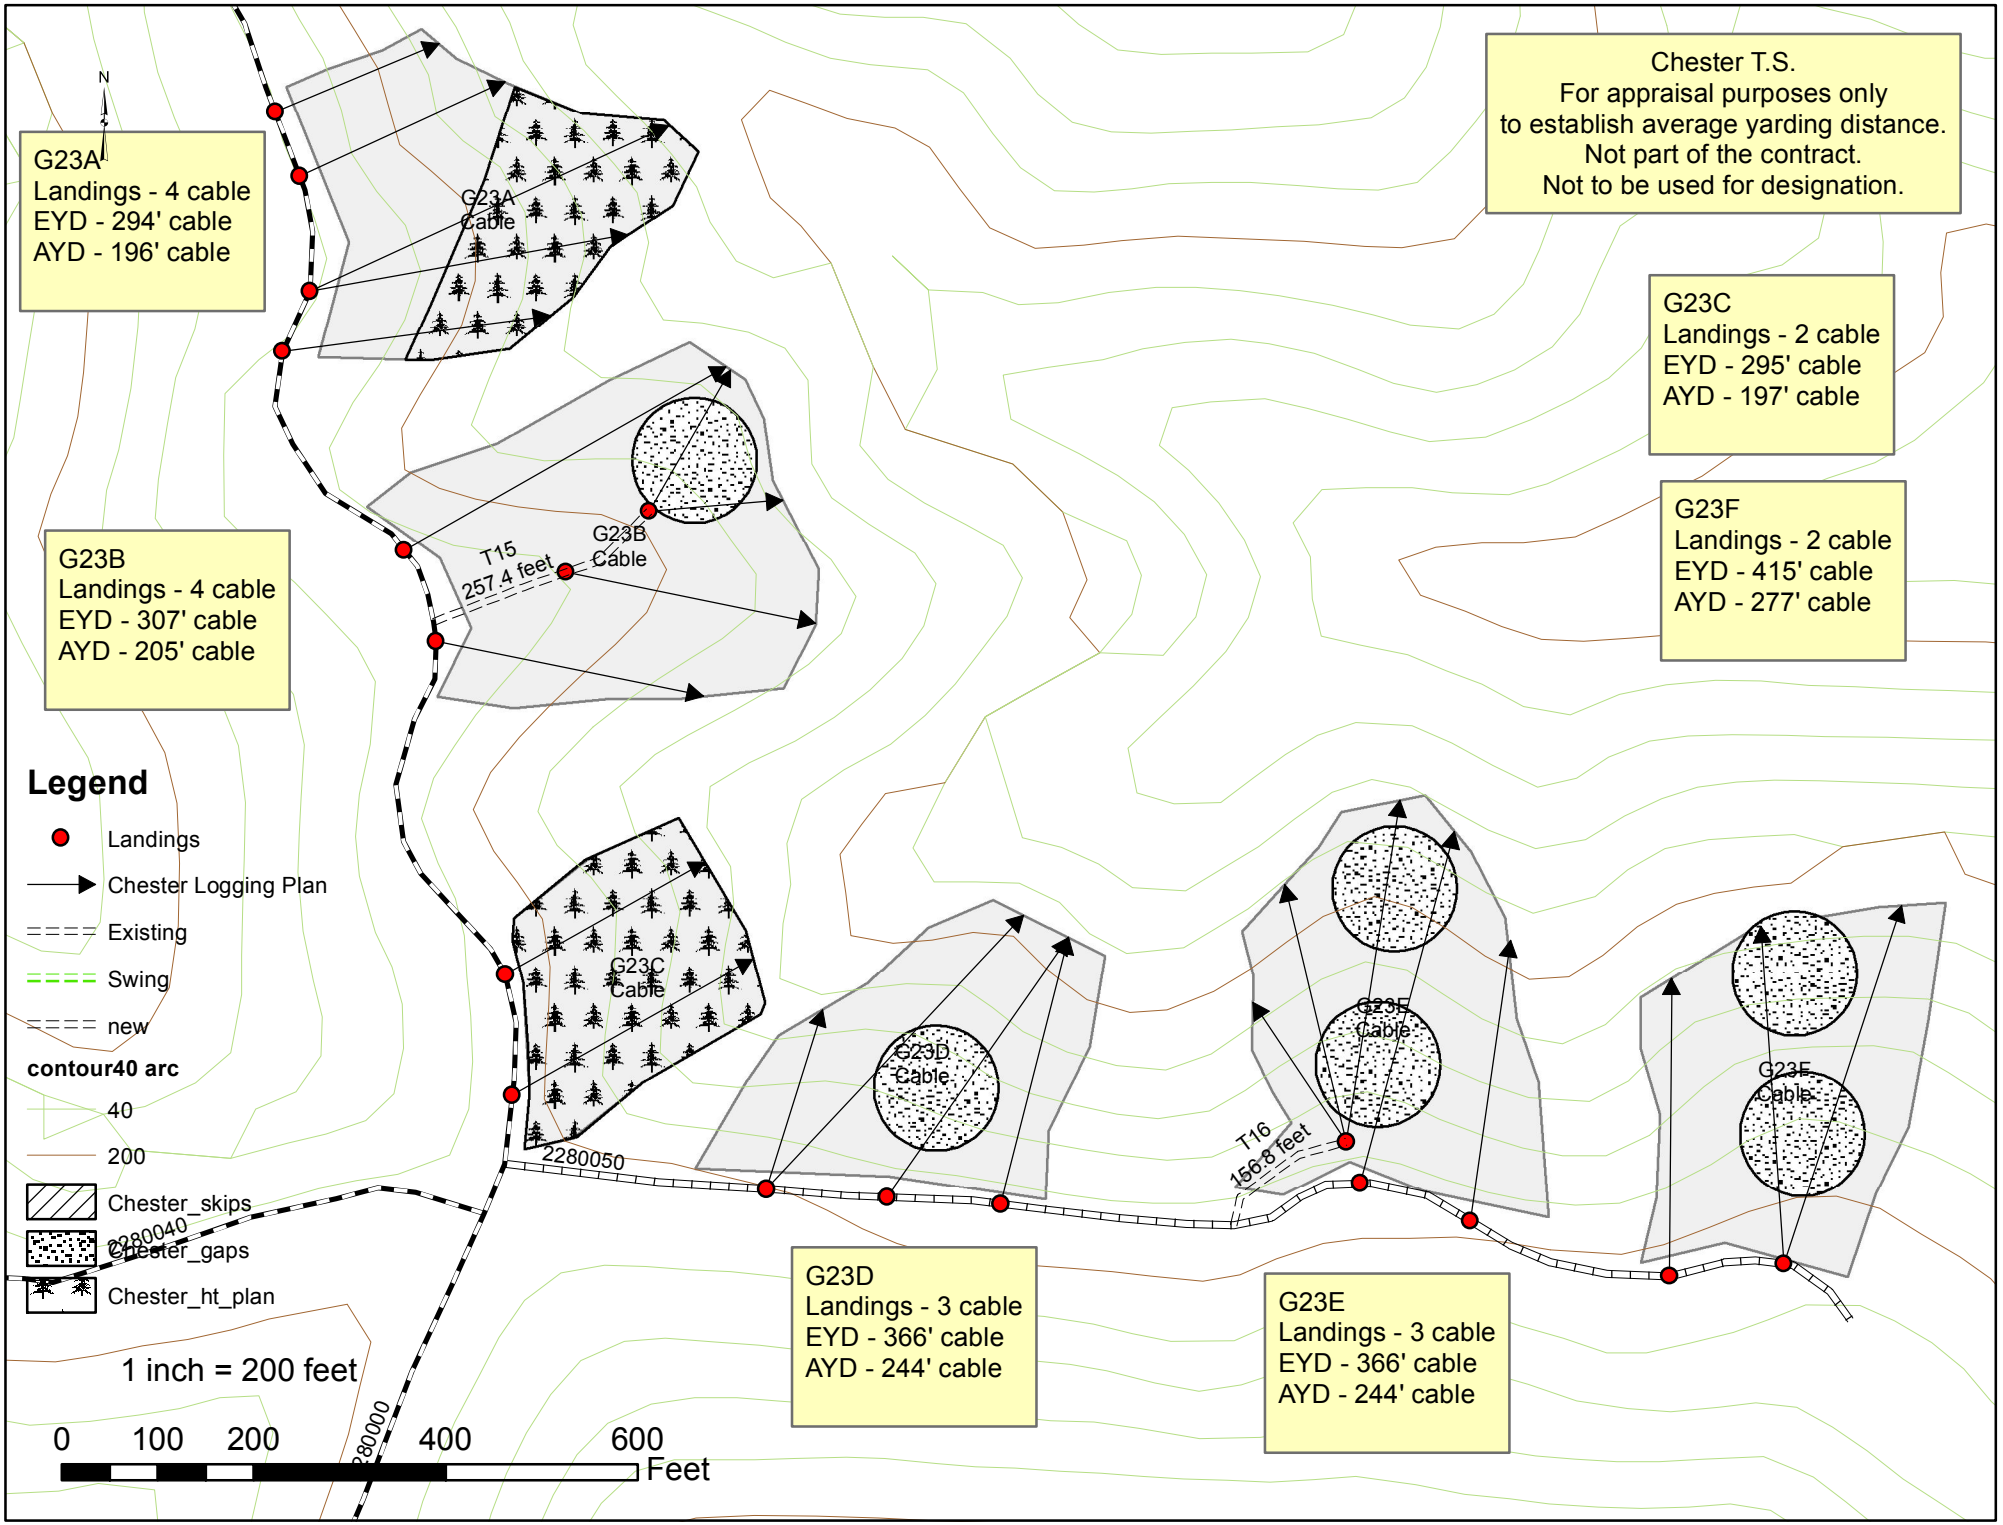
Chester T.S.
For appraisal purposes only
to establish average yarding distance.
Not part of the contract.
Not to be used for designation.
N
G23A
Landings - 4 cable
EYD - 294' cable
AYD - 196' cable
G23A Cable
G23B
Landings - 4 cable
EYD - 307' cable
AYD - 205' cable
T15
257.4 feet
G23B Cable
G23C
Landings - 2 cable
EYD - 295' cable
AYD - 197' cable
G23F
Landings - 2 cable
EYD - 415' cable
AYD - 277' cable
G23C Cable
G23D Cable
G23E Cable
G23F Cable
T16
156.8 feet
2280050
2280040
2280000
G23D
Landings - 3 cable
EYD - 366' cable
AYD - 244' cable
G23E
Landings - 3 cable
EYD - 366' cable
AYD - 244' cable
Legend
Landings
Chester Logging Plan
Existing
Swing
new
contour40 arc
40
200
Chester_skips
Chester_gaps
Chester_ht_plan
1 inch = 200 feet
0
100
200
400
600
Feet

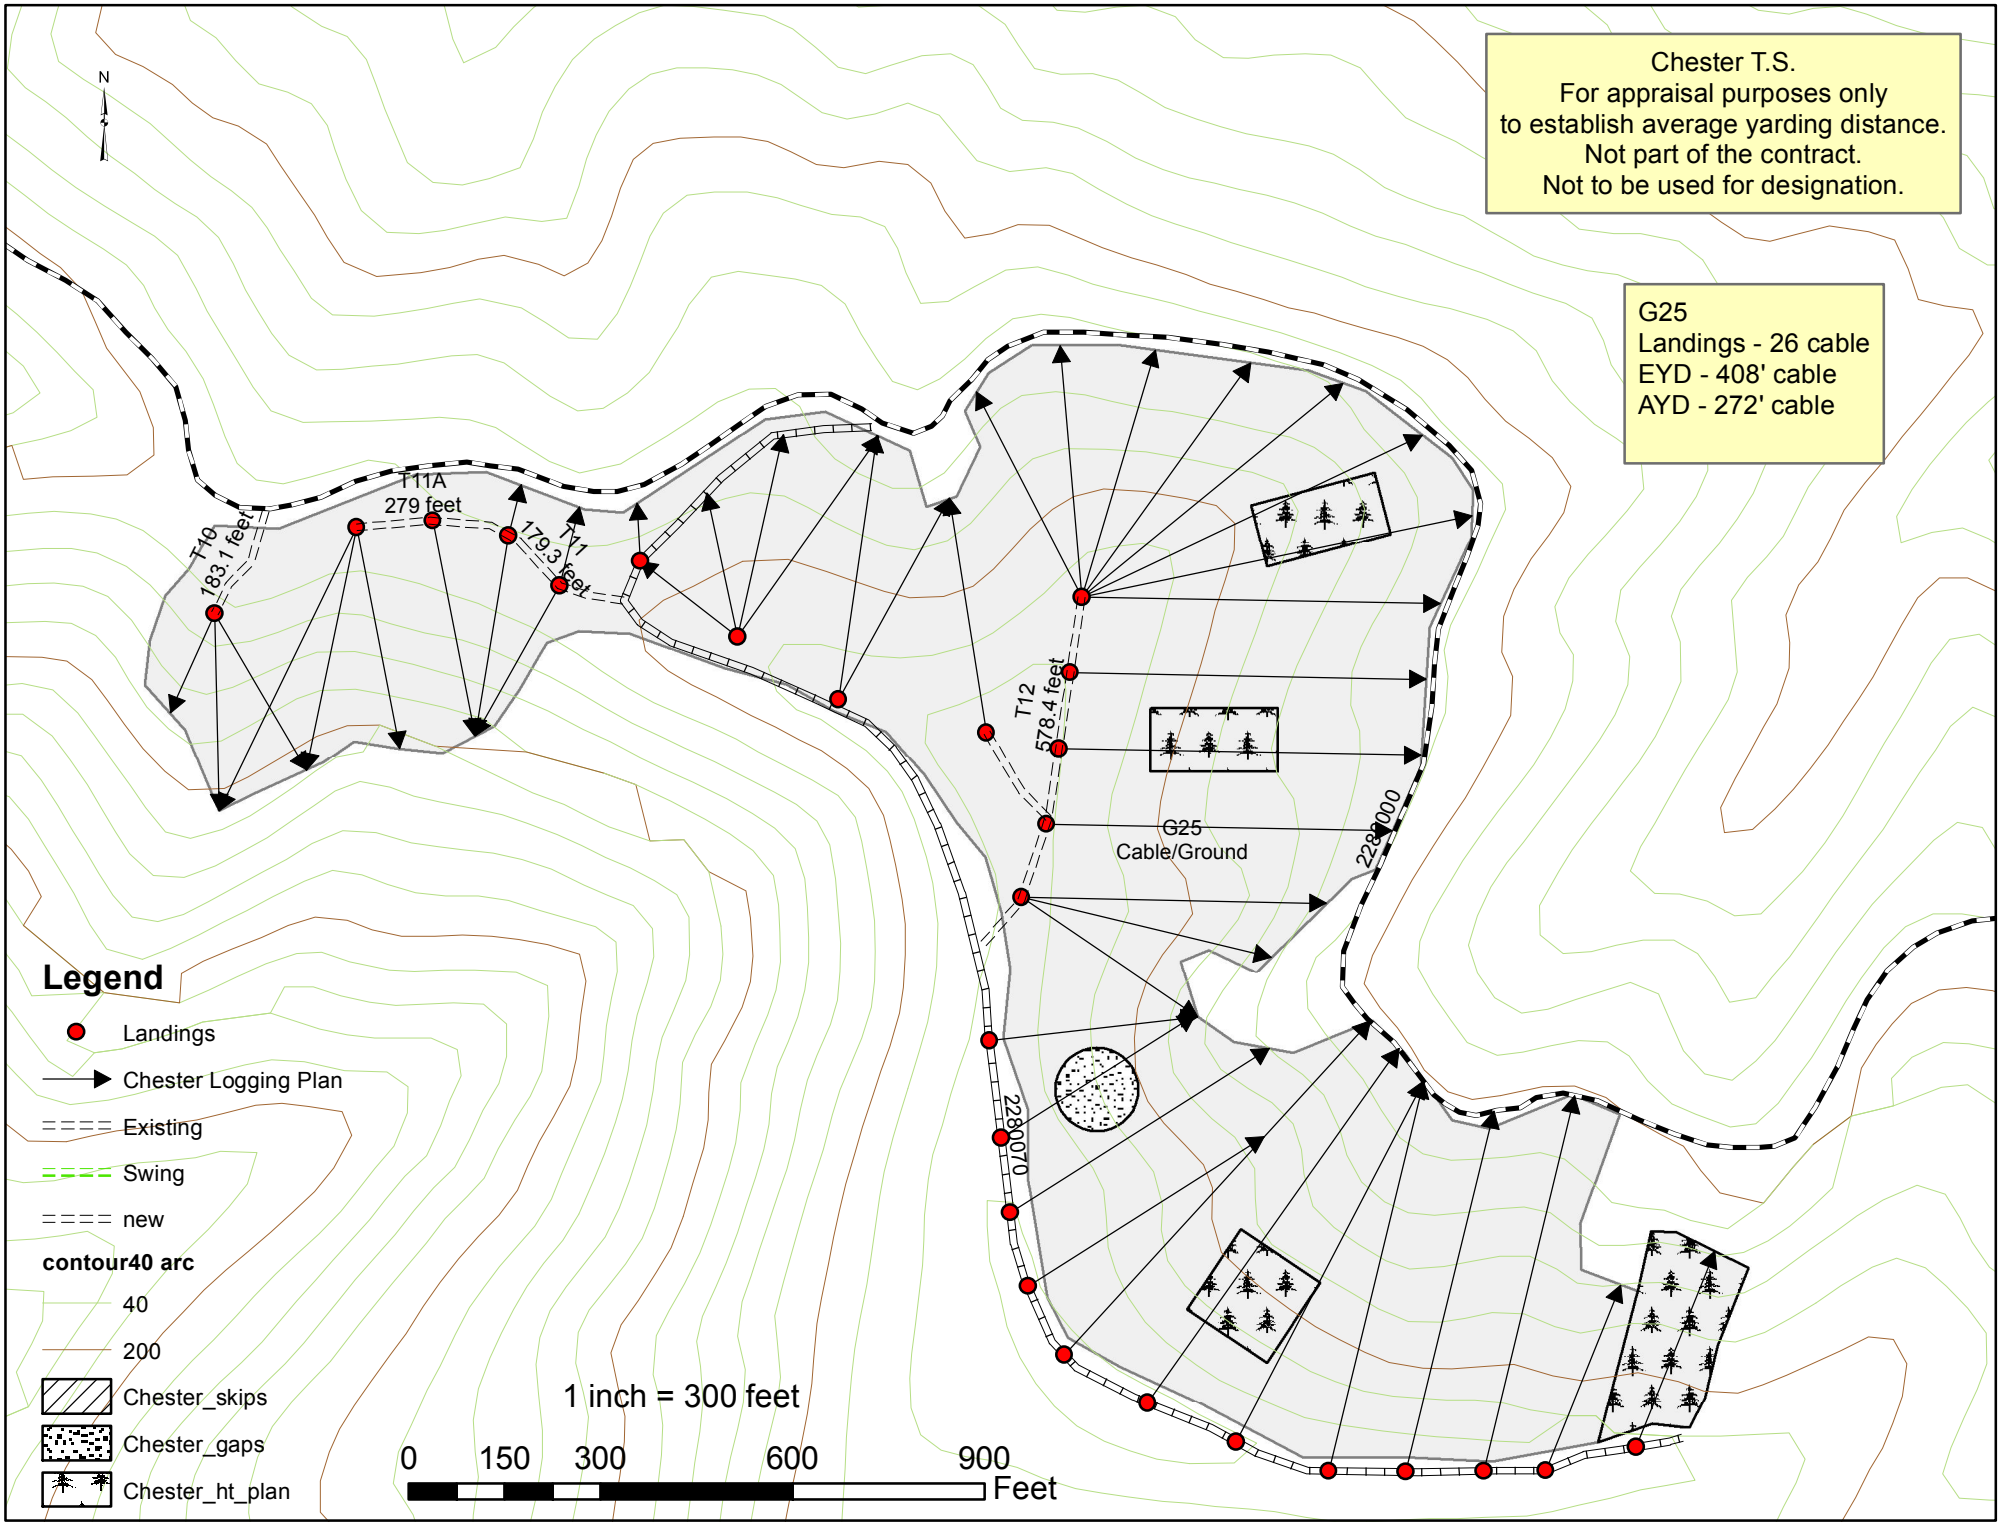
Chester T.S.
For appraisal purposes only
to establish average yarding distance.
Not part of the contract.
Not to be used for designation.
G25
Landings - 26 cable
EYD - 408' cable
AYD - 272' cable
N
T10
183.1 feet
T11A
279 feet
T11
179.3 feet
T12
578.4 feet
G25
Cable/Ground
2280000
2280070
Legend
Landings
Chester Logging Plan
Existing
Swing
new
contour40 arc
40
200
Chester_skips
Chester_gaps
Chester_ht_plan
1 inch = 300 feet
0
150
300
600
900
Feet

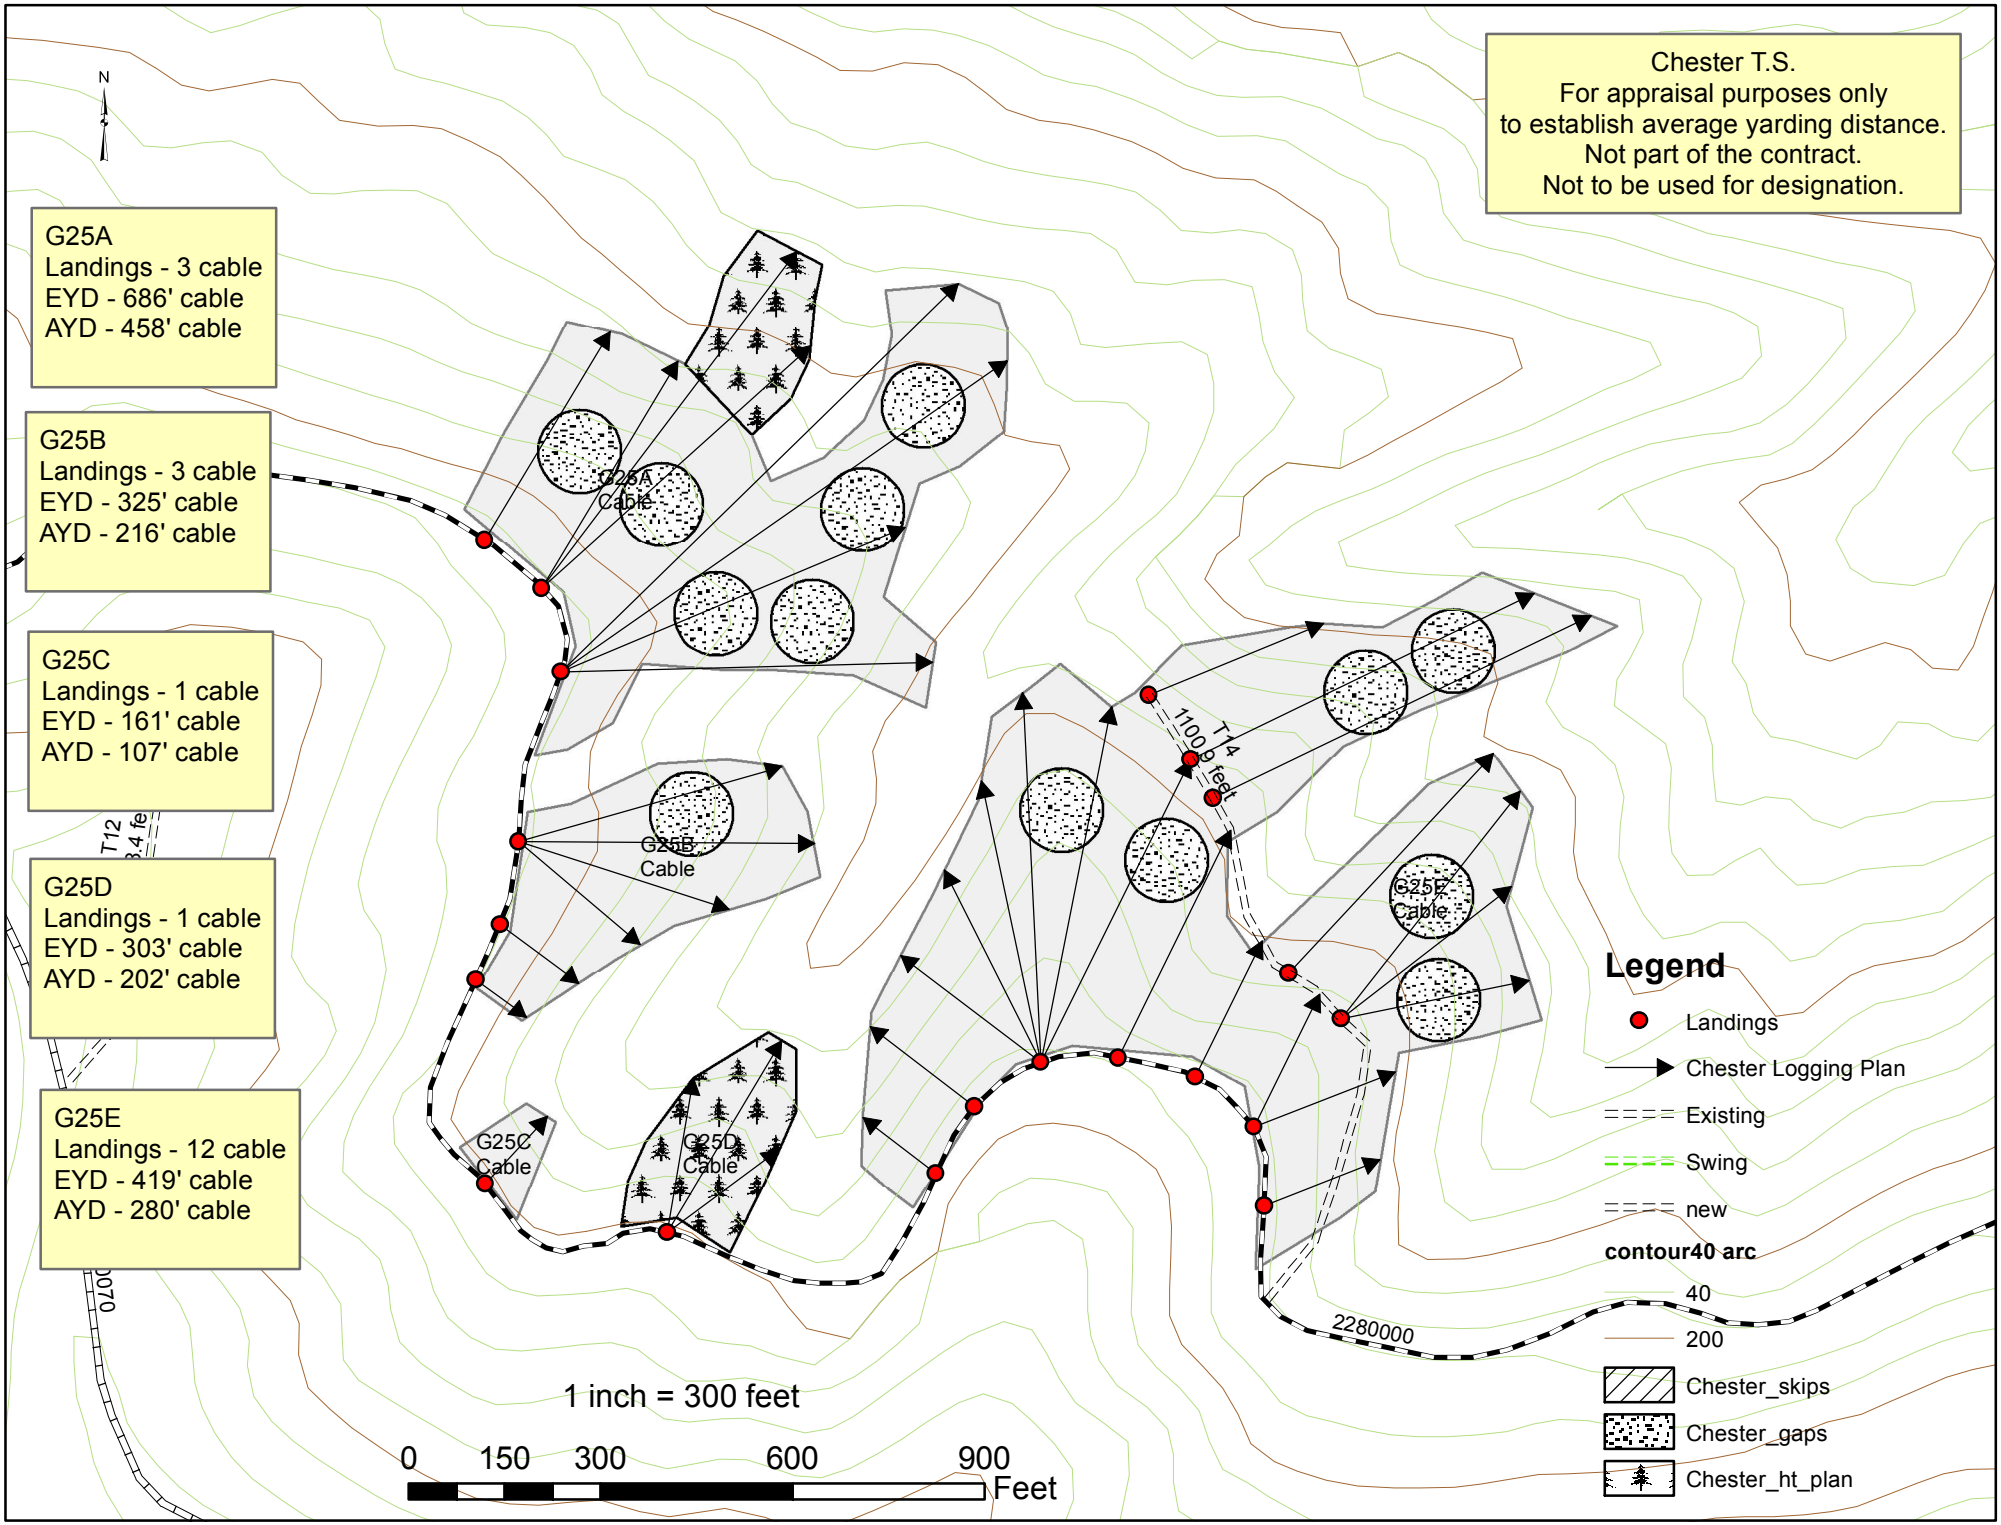
Chester T.S.
For appraisal purposes only
to establish average yarding distance.
Not part of the contract.
Not to be used for designation.
N
G25A
Landings - 3 cable
EYD - 686' cable
AYD - 458' cable
G25B
Landings - 3 cable
EYD - 325' cable
AYD - 216' cable
G25C
Landings - 1 cable
EYD - 161' cable
AYD - 107' cable
G25D
Landings - 1 cable
EYD - 303' cable
AYD - 202' cable
G25E
Landings - 12 cable
EYD - 419' cable
AYD - 280' cable
G25A Cable
G25B Cable
G25C Cable
G25D Cable
G25E Cable
T14
T12
2280000
1 inch = 300 feet
0
150
300
600
900
Feet
Legend
Landings
Chester Logging Plan
Existing
Swing
new
contour40 arc
40
200
Chester_skips
Chester_gaps
Chester_ht_plan

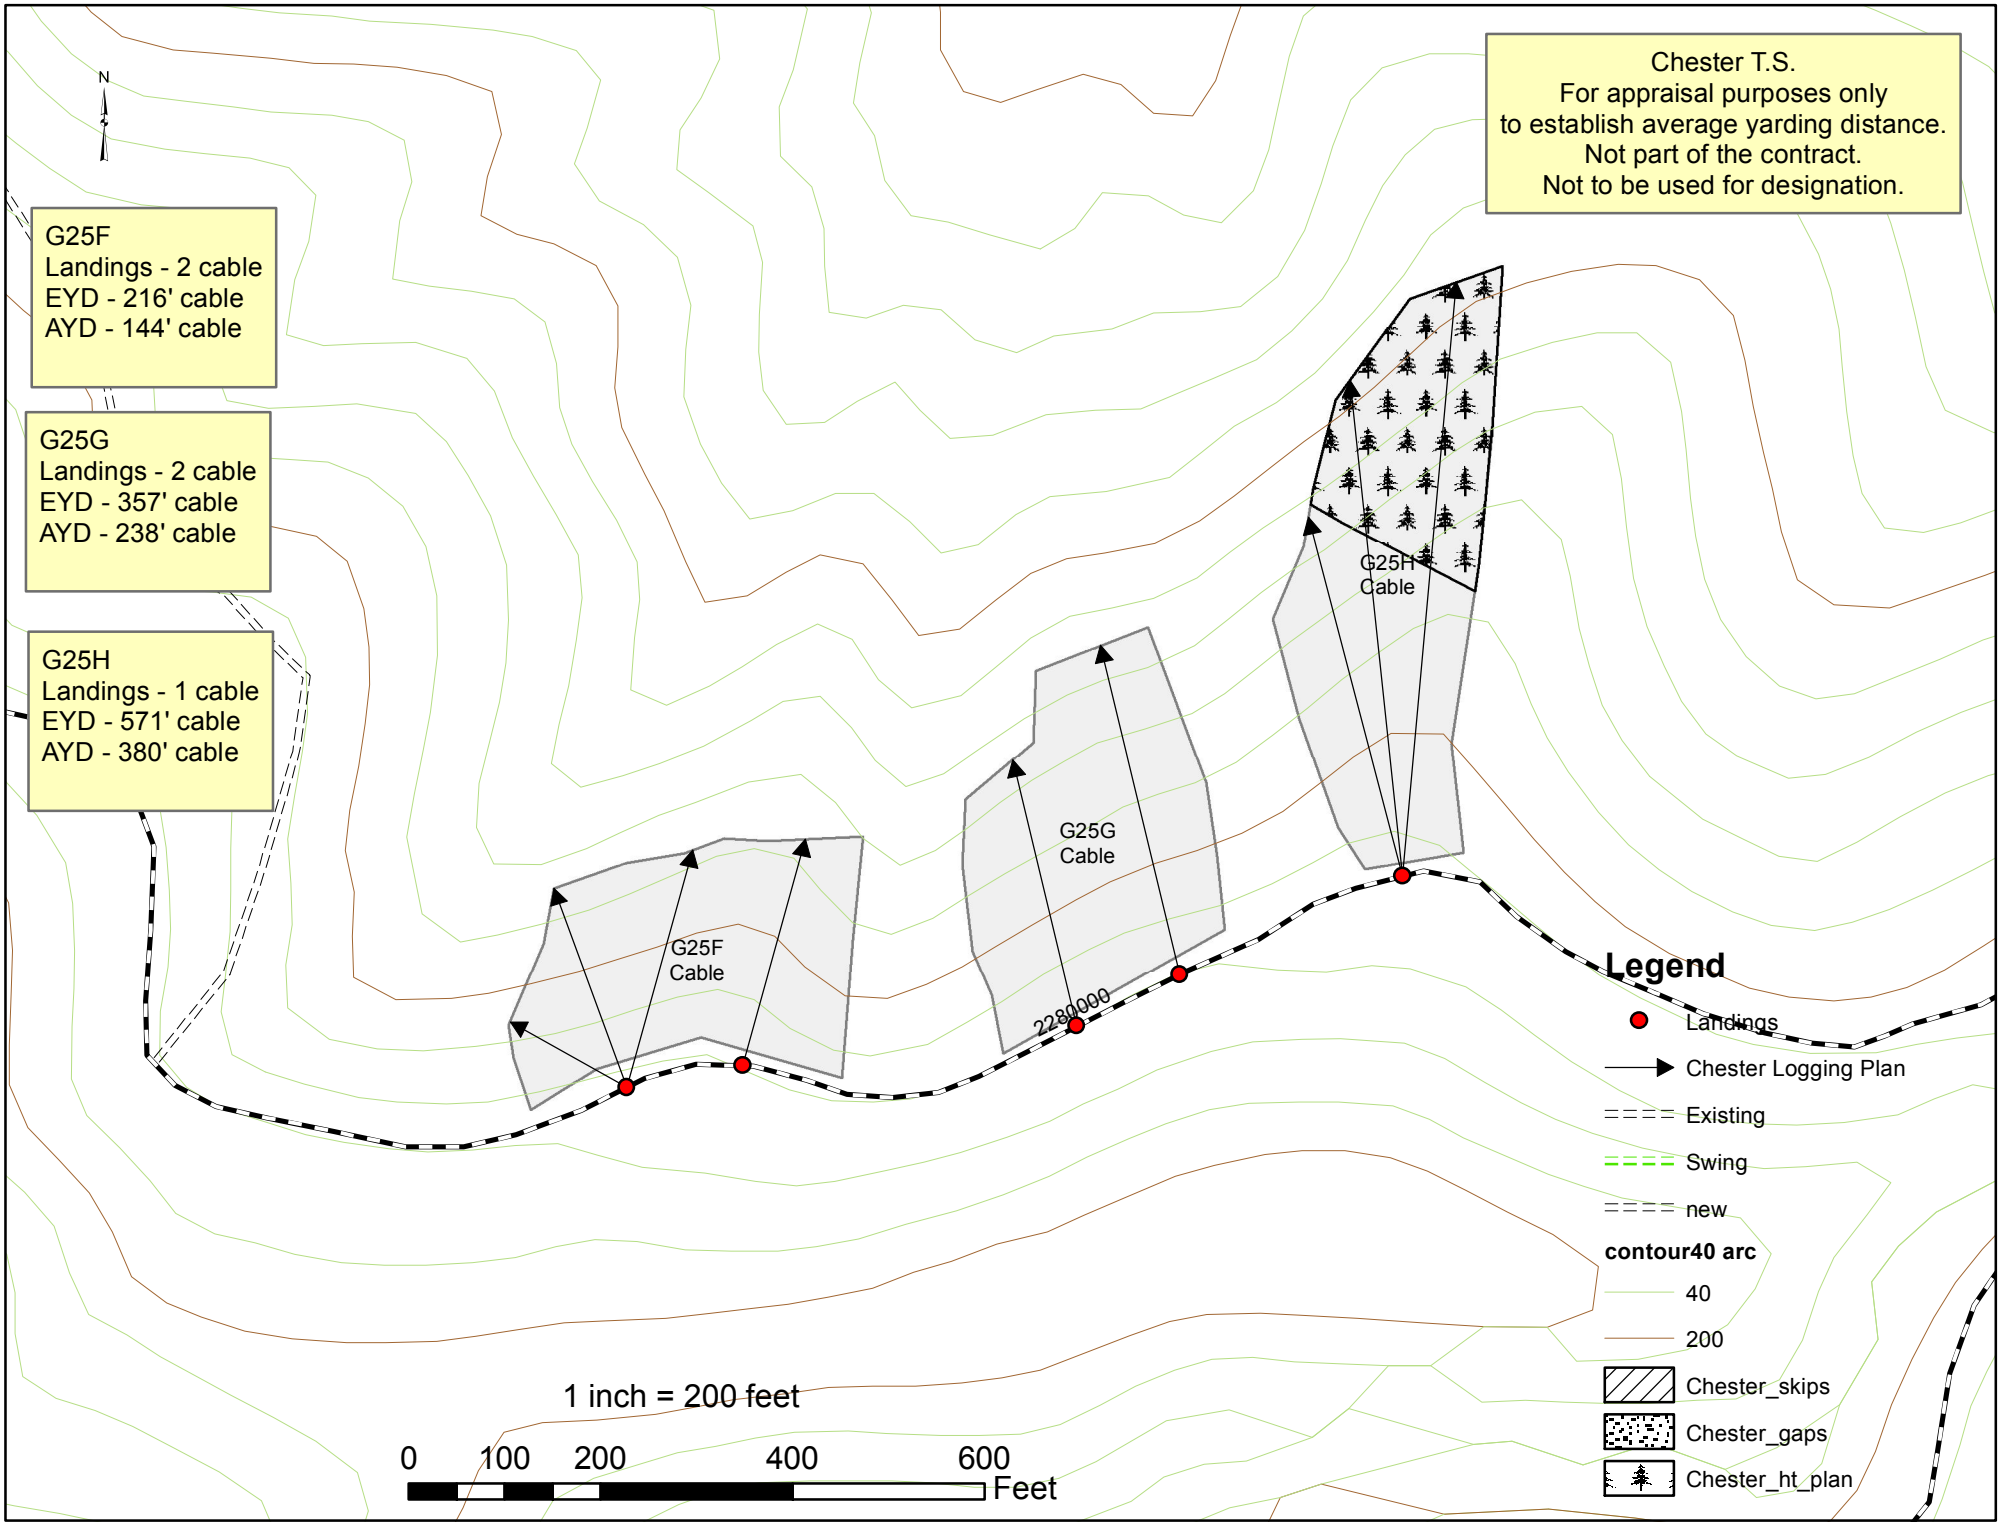
Chester T.S.
For appraisal purposes only
to establish average yarding distance.
Not part of the contract.
Not to be used for designation.
N
G25F
Landings - 2 cable
EYD - 216' cable
AYD - 144' cable
G25G
Landings - 2 cable
EYD - 357' cable
AYD - 238' cable
G25H
Landings - 1 cable
EYD - 571' cable
AYD - 380' cable
G25F
Cable
G25G
Cable
G25H
Cable
2280000
Legend
Landings
Chester Logging Plan
Existing
Swing
new
contour40 arc
40
200
Chester_skips
Chester_gaps
Chester_ht_plan
1 inch = 200 feet
0
100
200
400
600
Feet

Chester T.S.
For appraisal purposes only
to establish average yarding distance.
Not part of the contract.
Not to be used for designation.

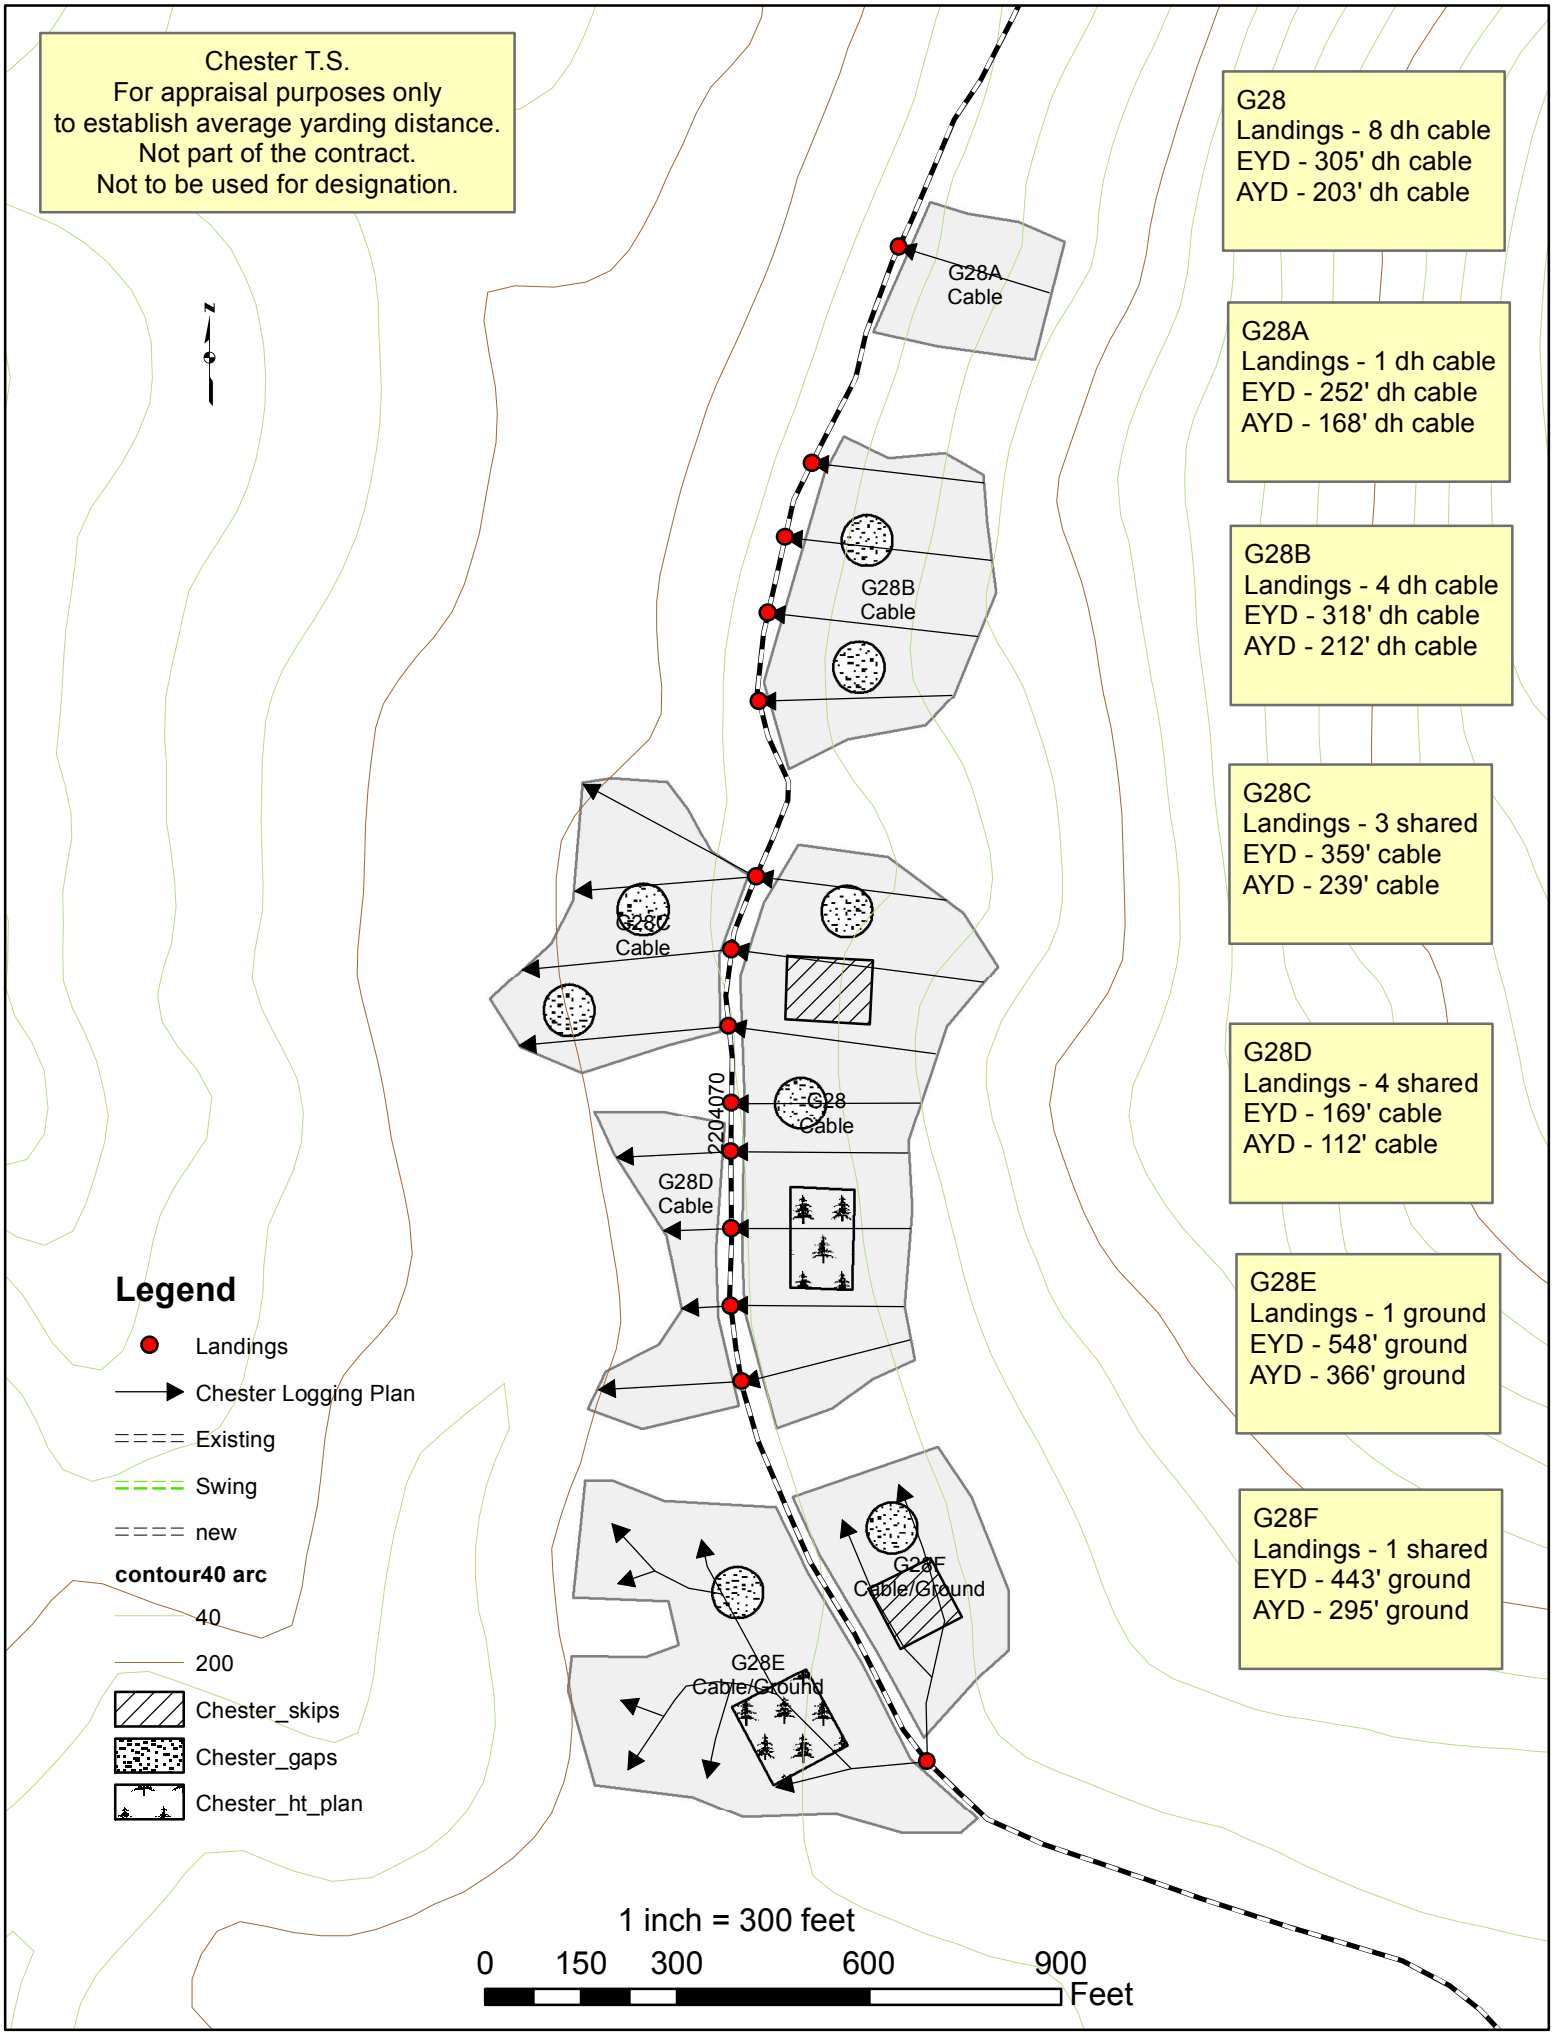

G28
Landings - 8 dh cable
EYD - 305' dh cable
AYD - 203' dh cable

G28A
Landings - 1 dh cable
EYD - 252' dh cable
AYD - 168' dh cable

G28B
Landings - 4 dh cable
EYD - 318' dh cable
AYD - 212' dh cable

G28C
Landings - 3 shared
EYD - 359' cable
AYD - 239' cable

G28D
Landings - 4 shared
EYD - 169' cable
AYD - 112' cable

G28E
Landings - 1 ground
EYD - 548' ground
AYD - 366' ground

G28F
Landings - 1 shared
EYD - 443' ground
AYD - 295' ground

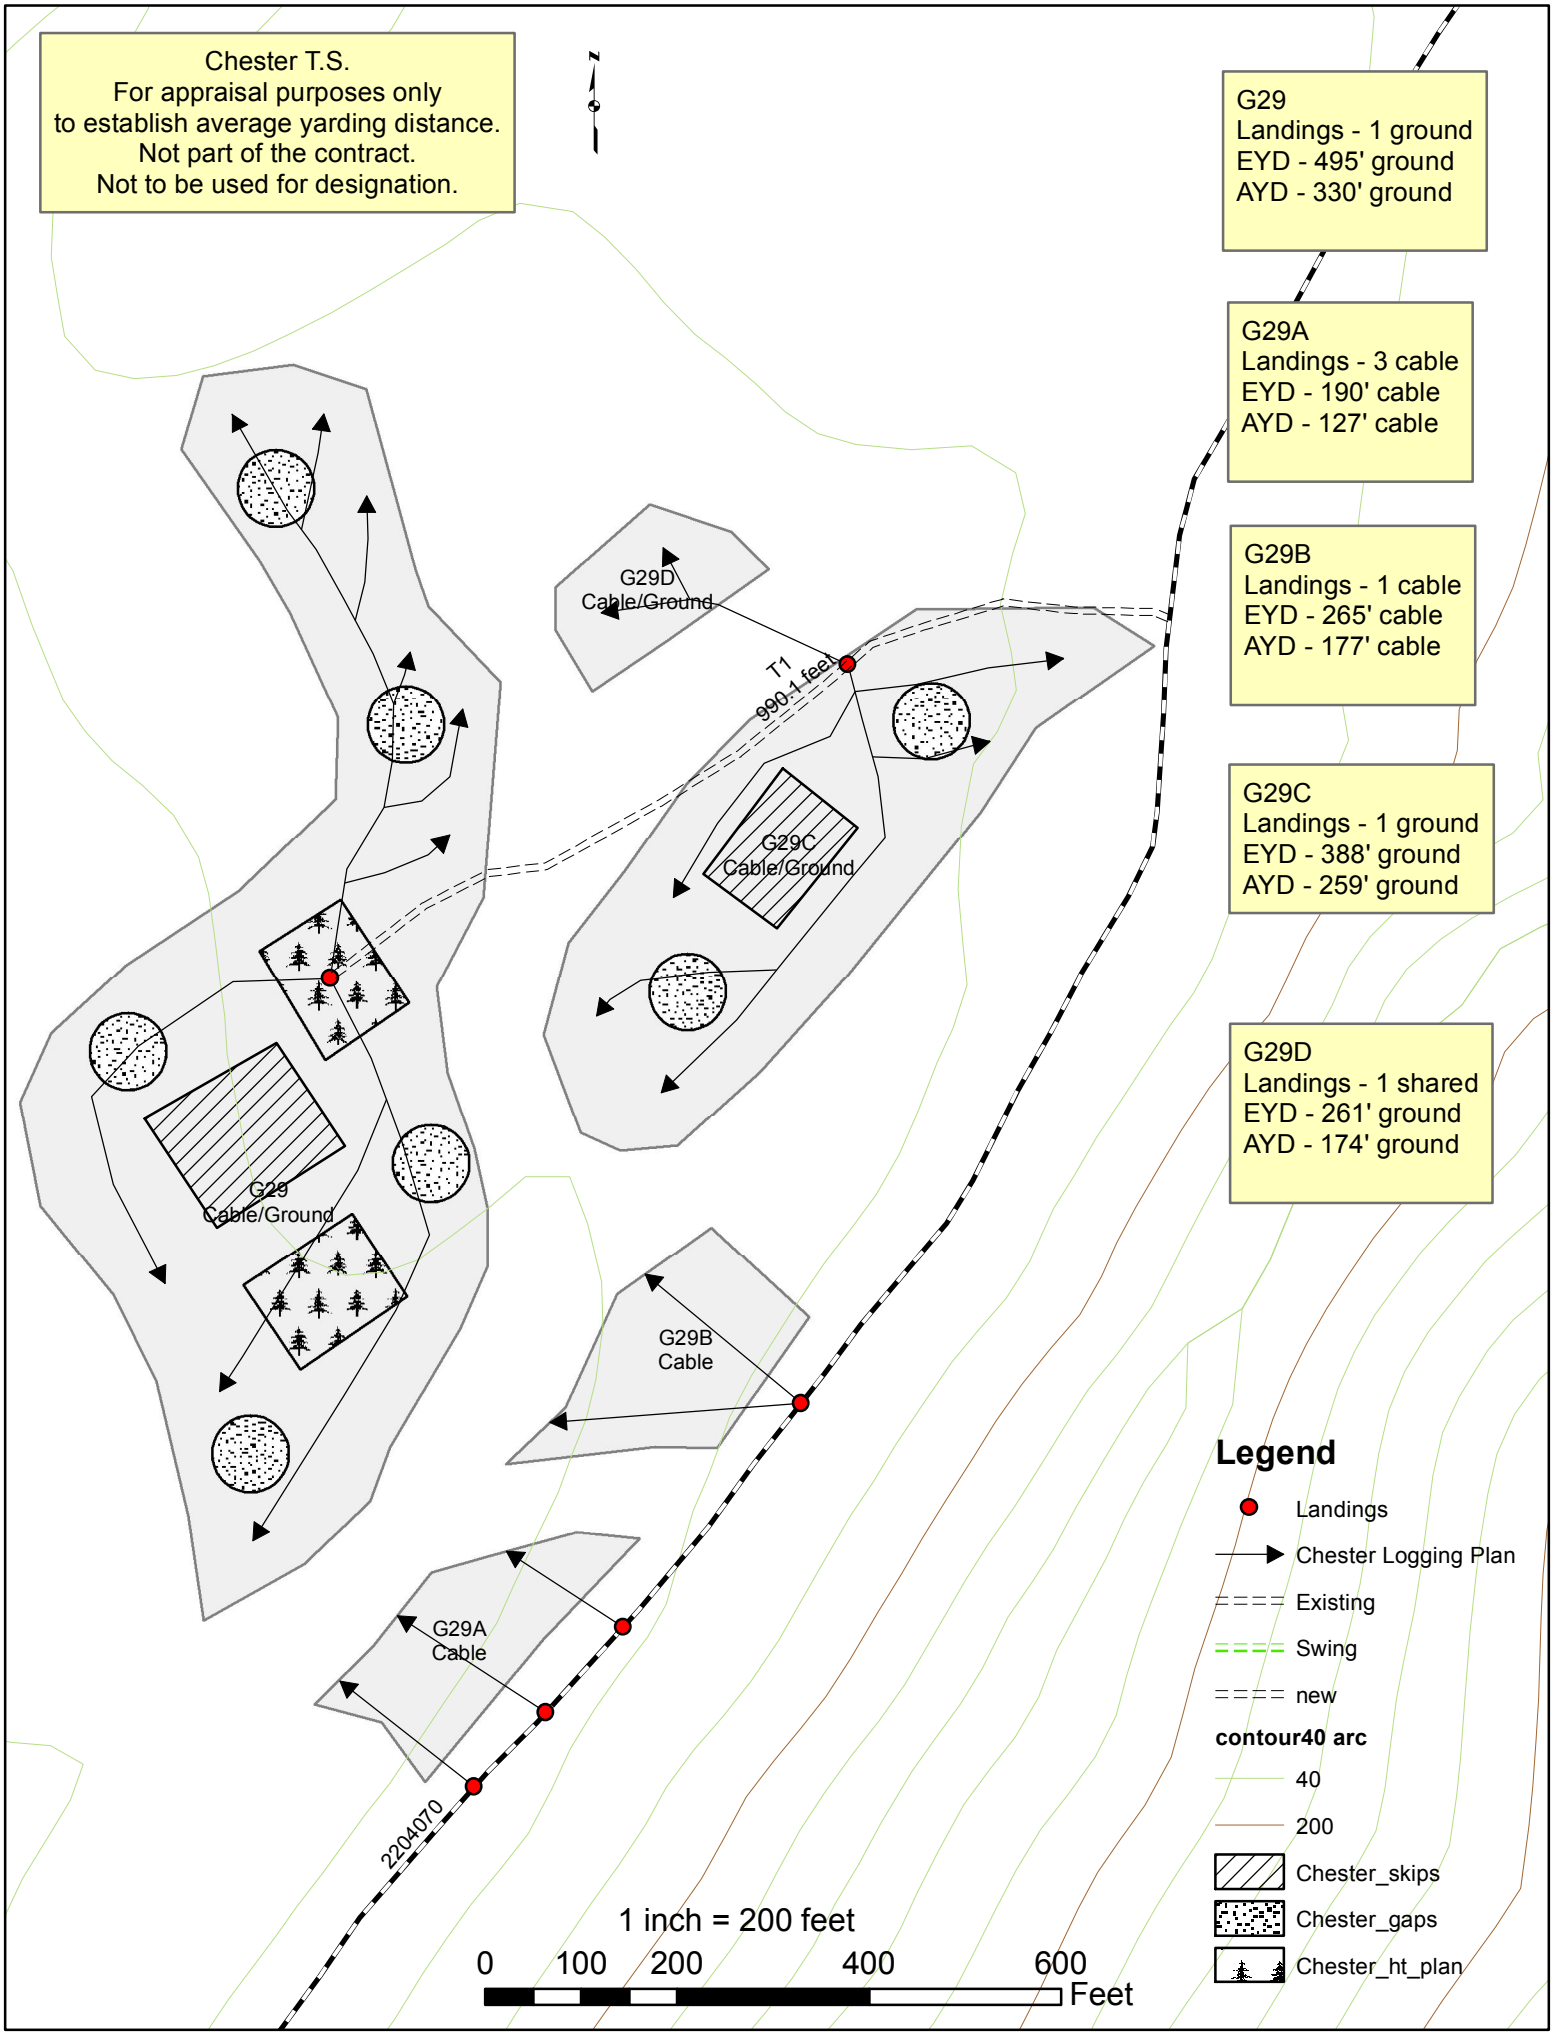
Chester T.S.
For appraisal purposes only
to establish average yarding distance.
Not part of the contract.
Not to be used for designation.
N
G29
Landings - 1 ground
EYD - 495' ground
AYD - 330' ground
G29A
Landings - 3 cable
EYD - 190' cable
AYD - 127' cable
G29B
Landings - 1 cable
EYD - 265' cable
AYD - 177' cable
G29C
Landings - 1 ground
EYD - 388' ground
AYD - 259' ground
G29D
Landings - 1 shared
EYD - 261' ground
AYD - 174' ground
G29D
Cable/Ground
T1
990.1 feet
G29C
Cable/Ground
G29
Cable/Ground
G29B
Cable
G29A
Cable
2204070
Legend
Landings
Chester Logging Plan
Existing
Swing
new
contour40 arc
40
200
Chester_skips
Chester_gaps
Chester_ht_plan
1 inch = 200 feet
0
100
200
400
600
Feet

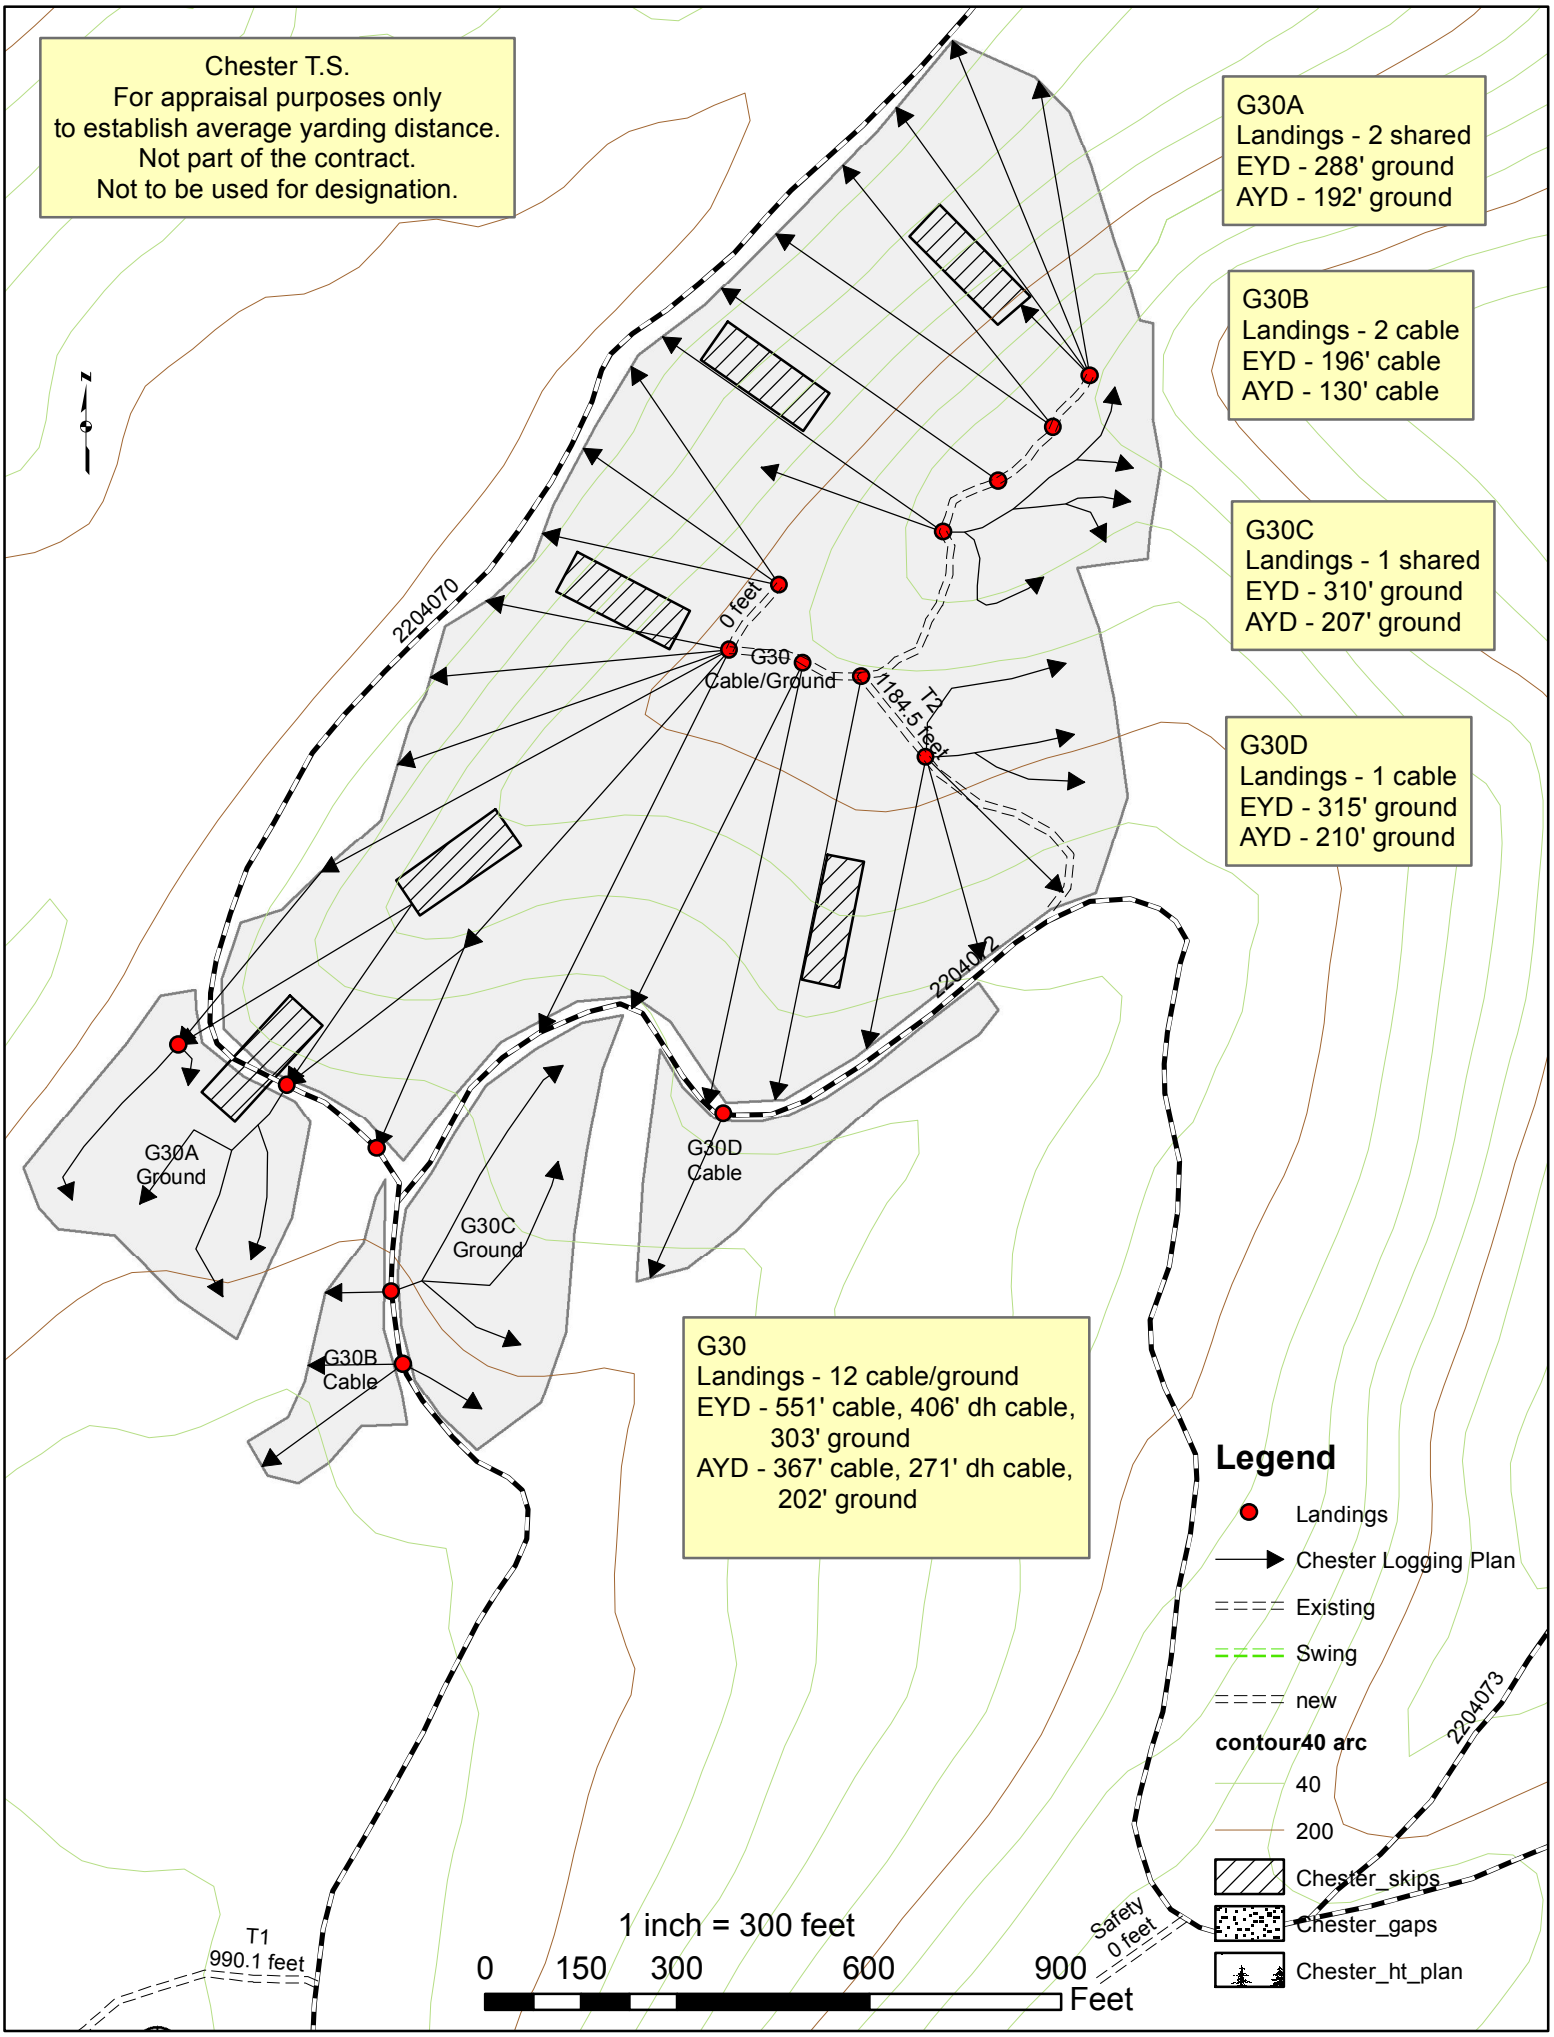
Chester T.S.
For appraisal purposes only
to establish average yarding distance.
Not part of the contract.
Not to be used for designation.
G30A
Landings - 2 shared
EYD - 288' ground
AYD - 192' ground
G30B
Landings - 2 cable
EYD - 196' cable
AYD - 130' cable
G30C
Landings - 1 shared
EYD - 310' ground
AYD - 207' ground
G30D
Landings - 1 cable
EYD - 315' ground
AYD - 210' ground
2204070
0 feet
G30
Cable/Ground
1184.5 feet
T2
2204072
G30A
Ground
G30C
Ground
G30D
Cable
G30B
Cable
G30
Landings - 12 cable/ground
EYD - 551' cable, 406' dh cable,
303' ground
AYD - 367' cable, 271' dh cable,
202' ground
Legend
Landings
Chester Logging Plan
Existing
Swing
new
contour40 arc
40
200
Chester_skips
Chester_gaps
Chester_ht_plan
2204073
Safety
0 feet
T1
990.1 feet
1 inch = 300 feet
0
150
300
600
900
Feet

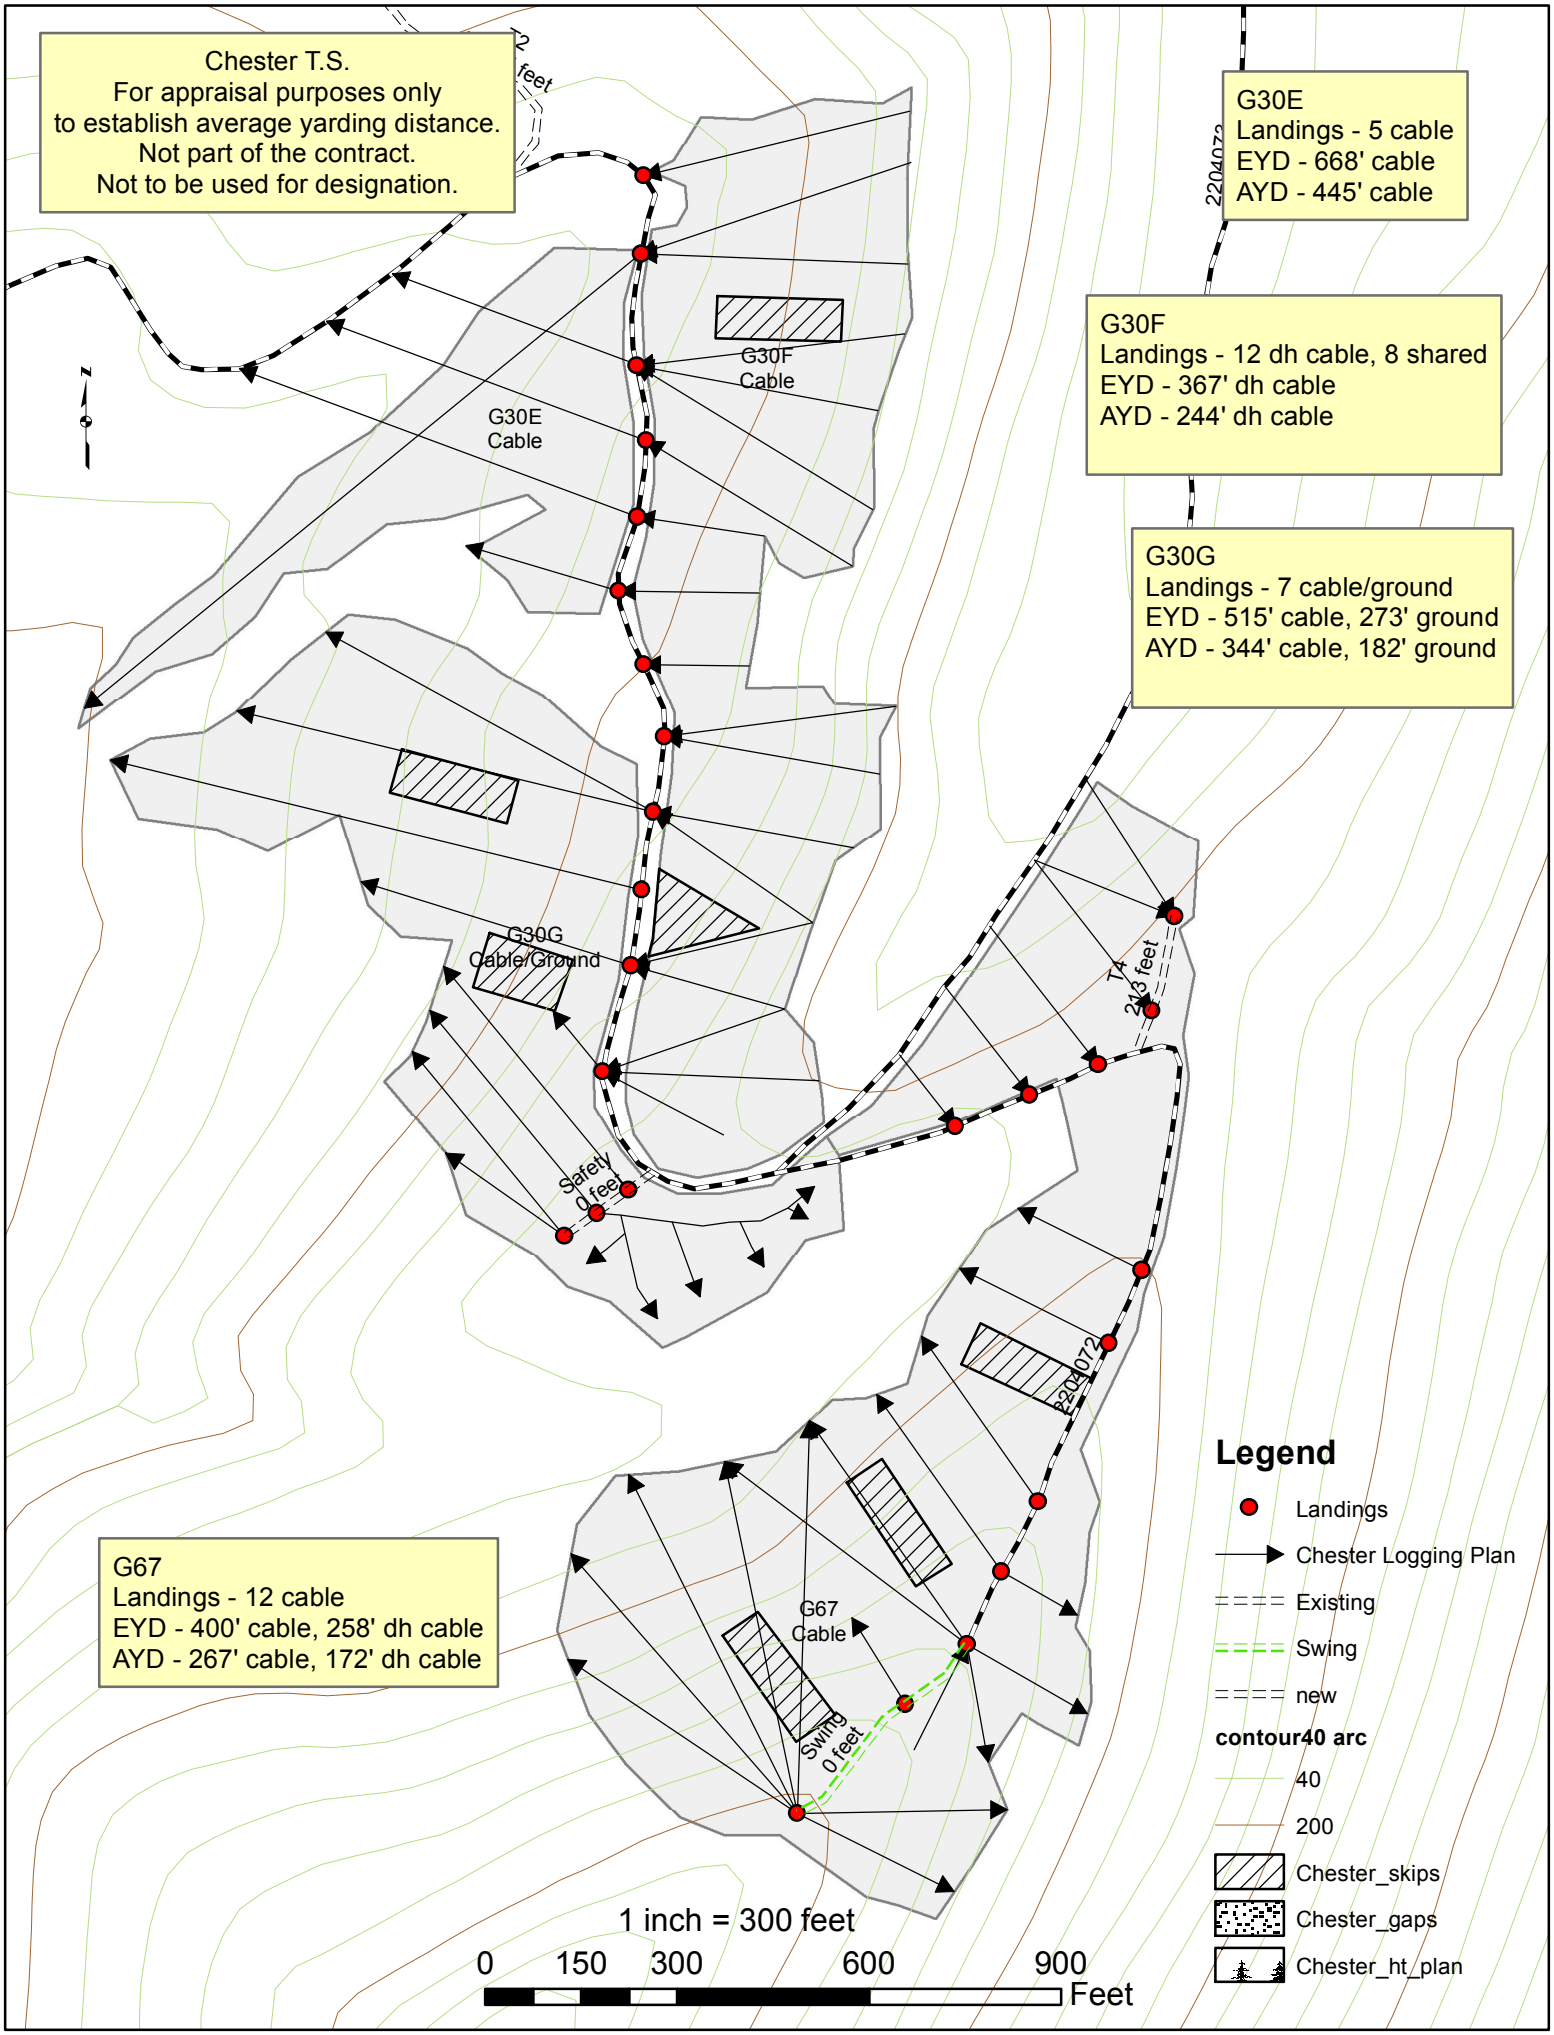
Chester T.S.
For appraisal purposes only
to establish average yarding distance.
Not part of the contract.
Not to be used for designation.
G30E
Landings - 5 cable
EYD - 668' cable
AYD - 445' cable
G30F
Landings - 12 dh cable, 8 shared
EYD - 367' dh cable
AYD - 244' dh cable
G30G
Landings - 7 cable/ground
EYD - 515' cable, 273' ground
AYD - 344' cable, 182' ground
G67
Landings - 12 cable
EYD - 400' cable, 258' dh cable
AYD - 267' cable, 172' dh cable
G30E Cable
G30F Cable
G30G Cable/Ground
G67 Cable
Safety 0 feet
Swing 0 feet
T4 243 feet
2204072
Legend
Landings
Chester Logging Plan
Existing
Swing
new
contour40 arc
40
200
Chester_skips
Chester_gaps
Chester_ht_plan
1 inch = 300 feet
0 150 300 600 900
Feet

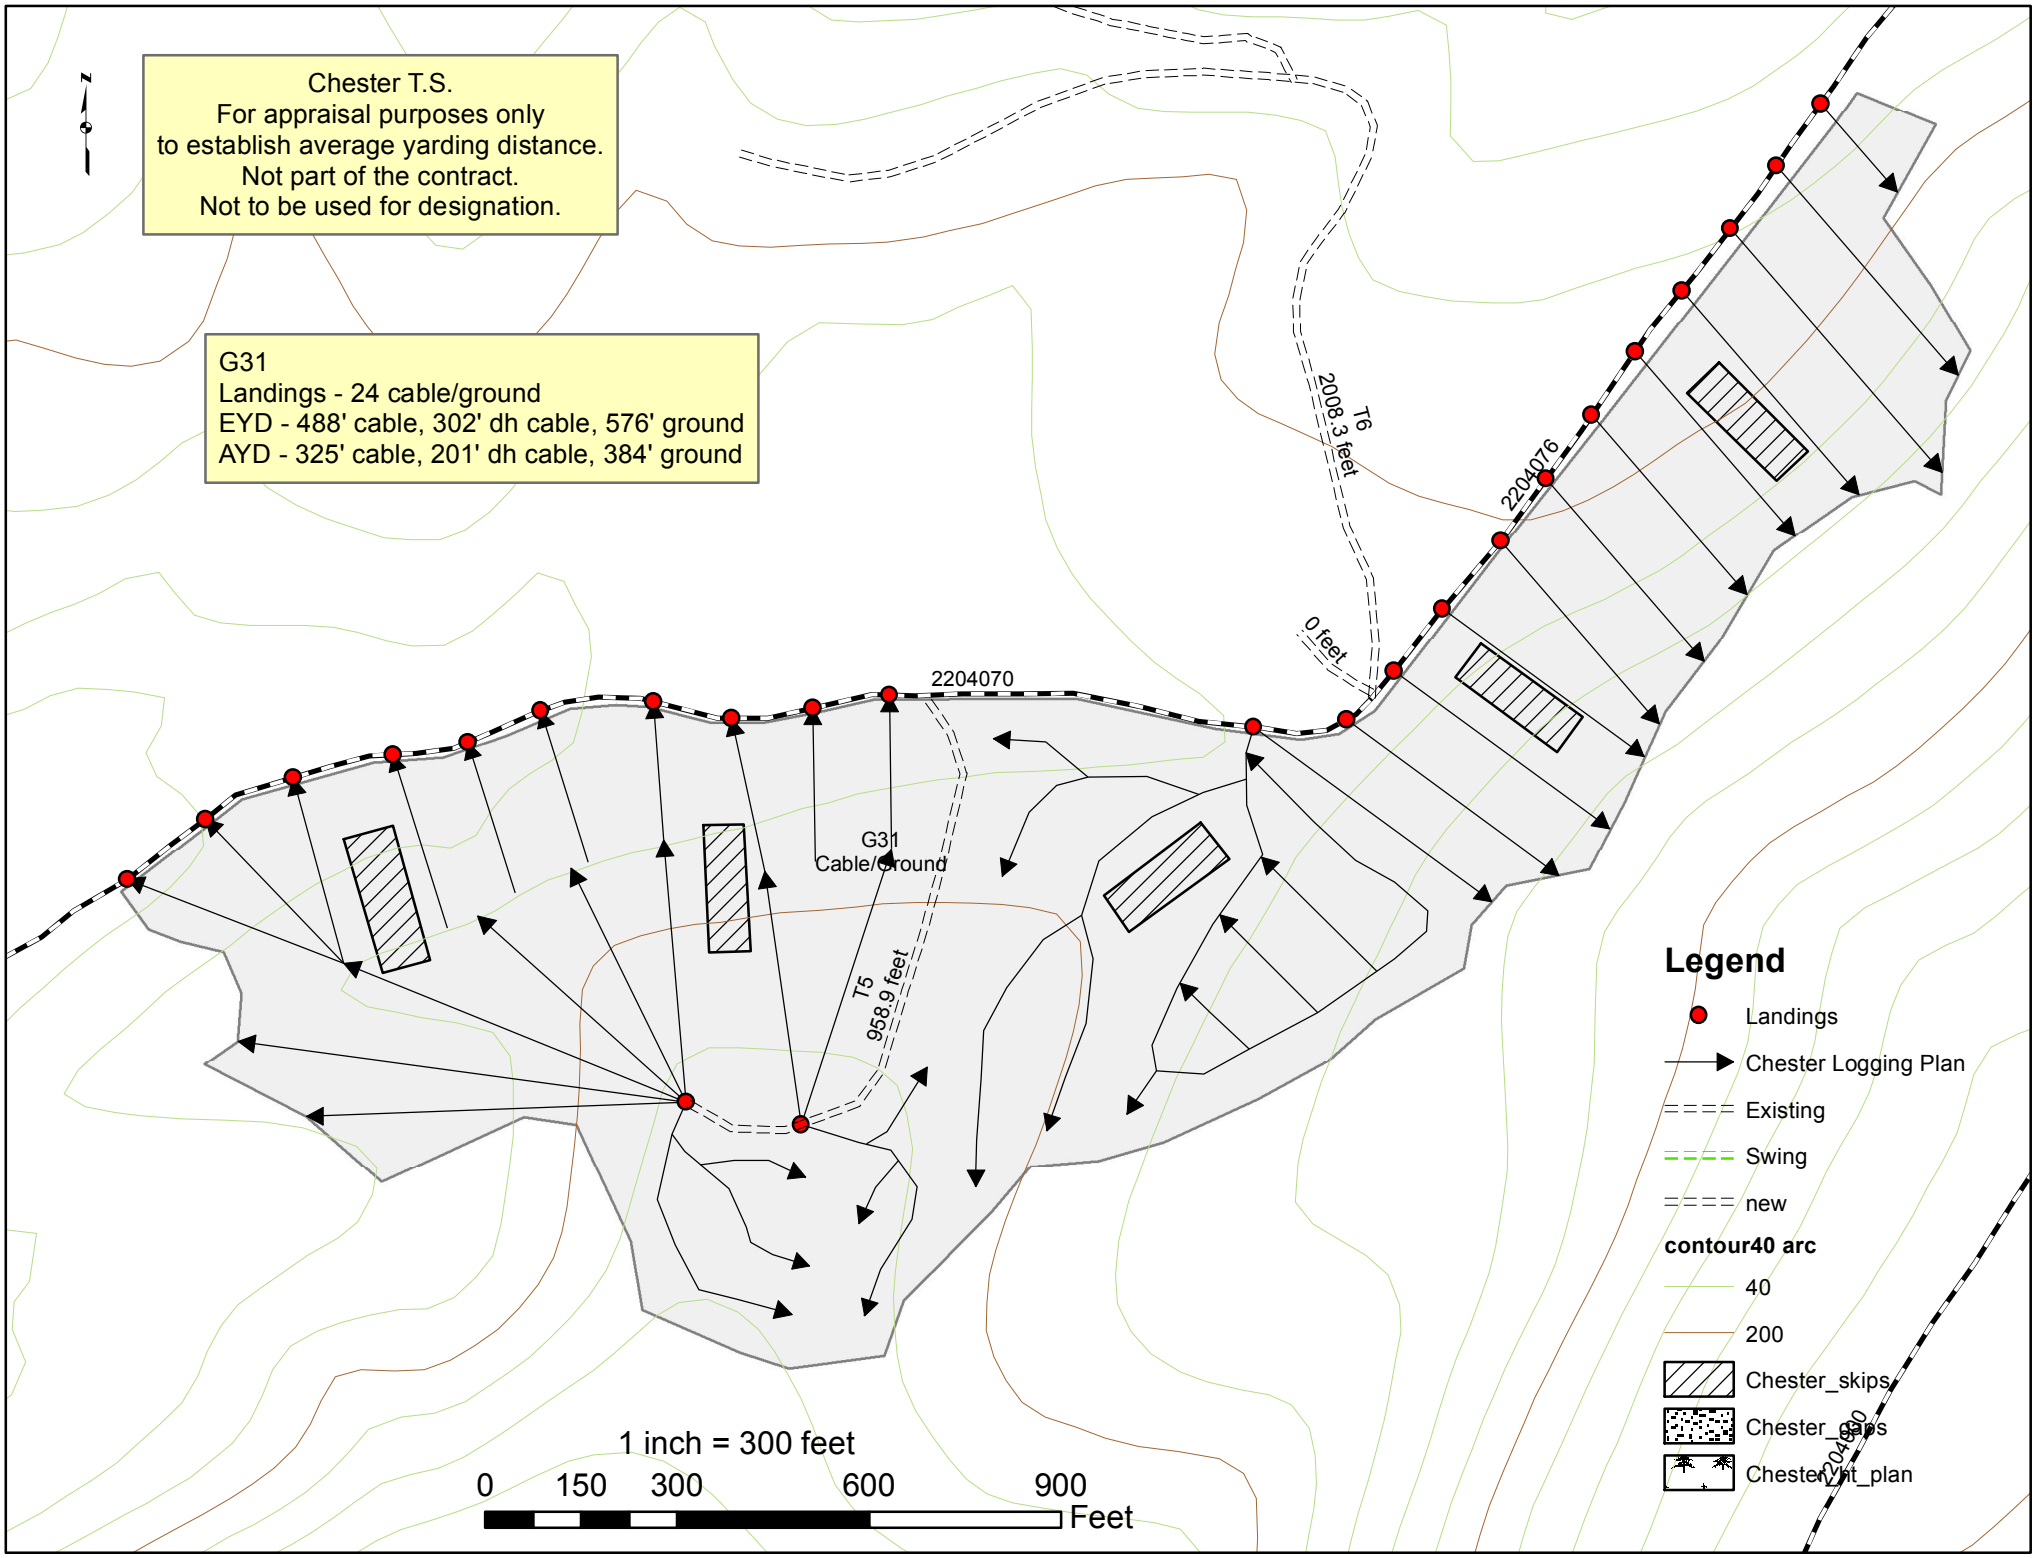
Chester T.S.
For appraisal purposes only
to establish average yarding distance.
Not part of the contract.
Not to be used for designation.
G31
Landings - 24 cable/ground
EYD - 488' cable, 302' dh cable, 576' ground
AYD - 325' cable, 201' dh cable, 384' ground
T6
2008.3 feet
0 feet
2204076
2204070
G31
Cable/Ground
T5
958.9 feet
Legend
Landings
Chester Logging Plan
Existing
Swing
new
contour40 arc
40
200
Chester_skips
Chester_gaps
Chester_lnt_plan
1 inch = 300 feet
0
150
300
600
900
Feet

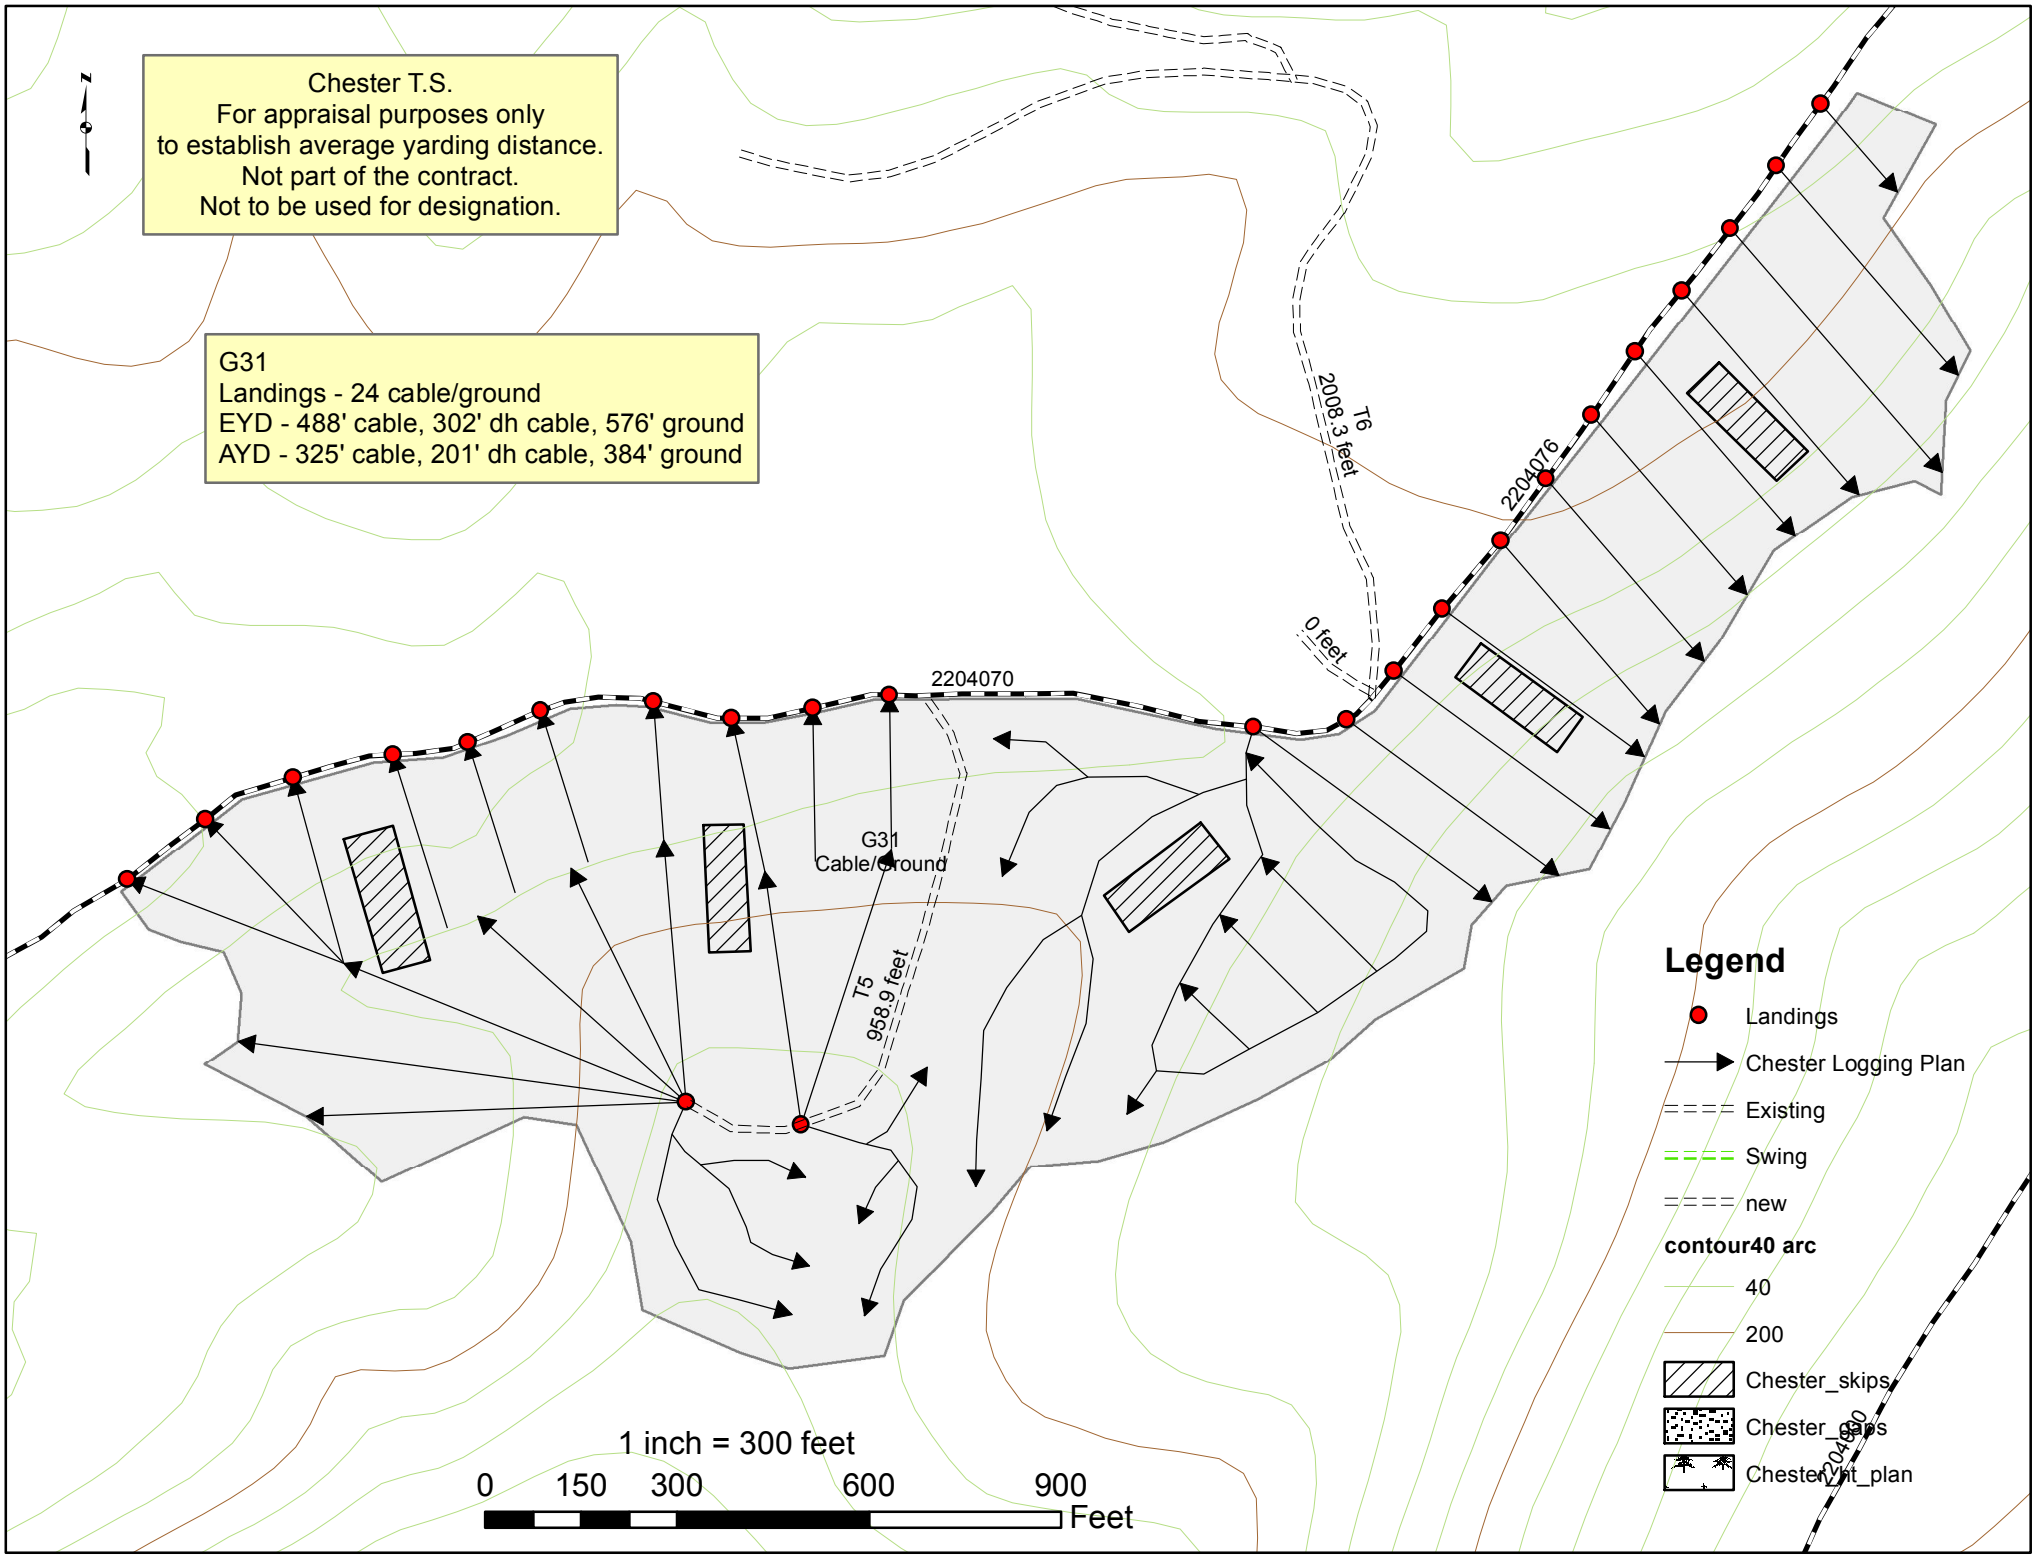
Chester T.S.
For appraisal purposes only
to establish average yarding distance.
Not part of the contract.
Not to be used for designation.
G31
Landings - 24 cable/ground
EYD - 488' cable, 302' dh cable, 576' ground
AYD - 325' cable, 201' dh cable, 384' ground
T6
2008.3 feet
0 feet
2204076
2204070
G31
Cable/Ground
T5
958.9 feet
Legend
Landings
Chester Logging Plan
Existing
Swing
new
contour40 arc
40
200
Chester_skips
Chester_gaps
Chester_lnt_plan
1 inch = 300 feet
0
150
300
600
900
Feet

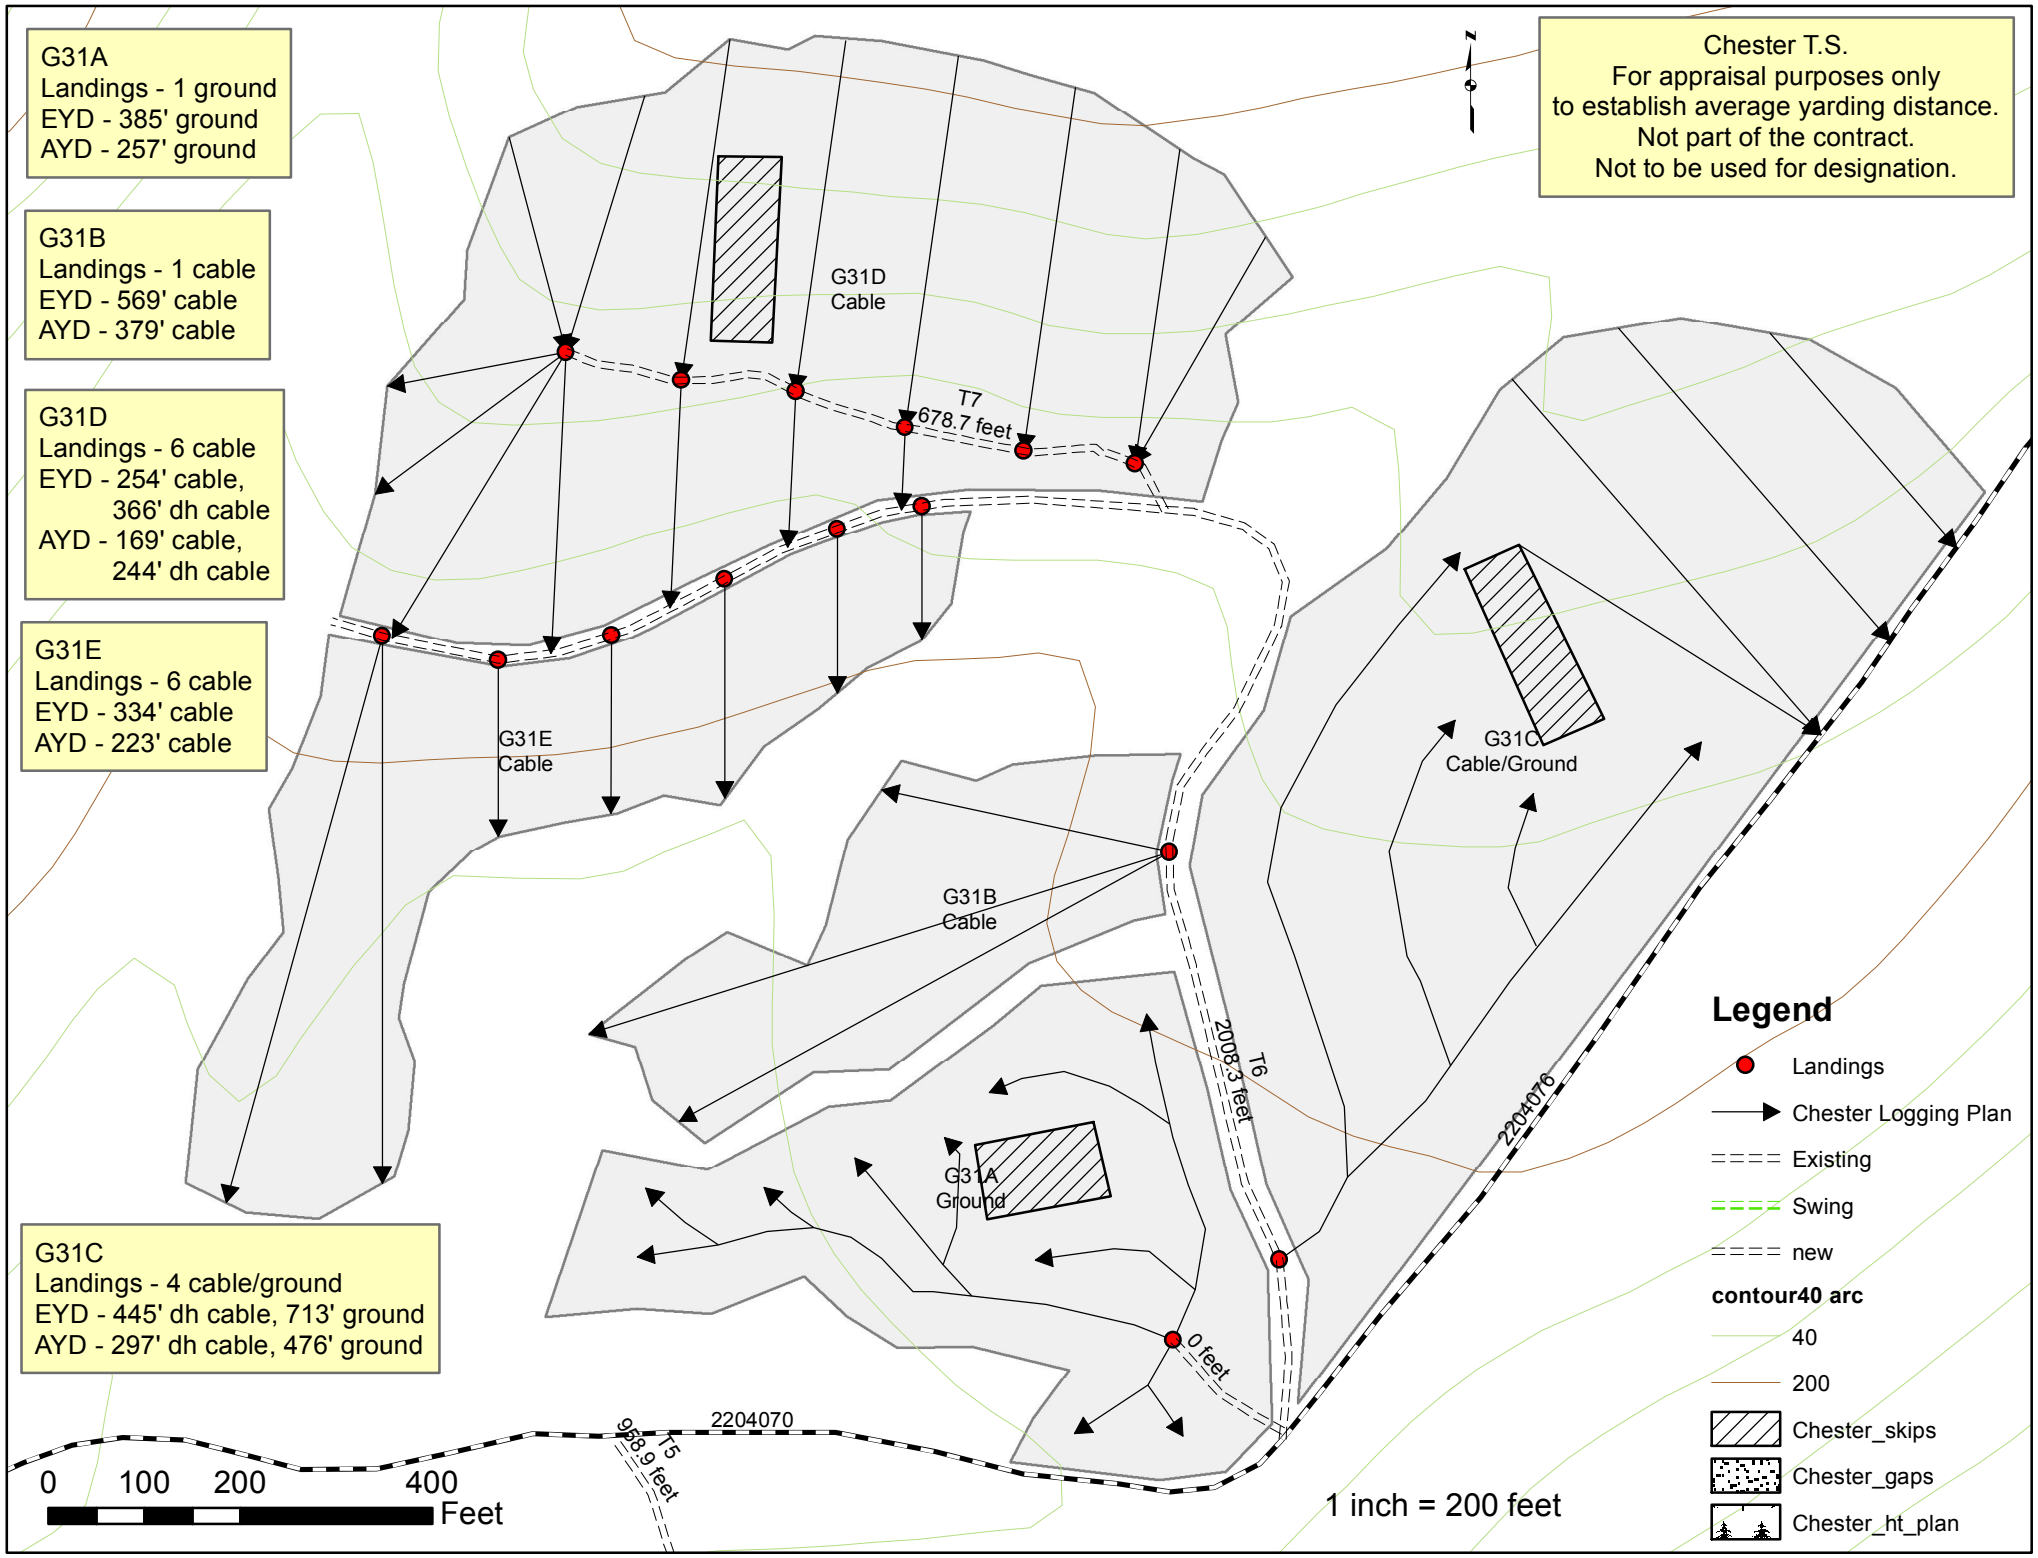
G31A
Landings - 1 ground
EYD - 385' ground
AYD - 257' ground
G31B
Landings - 1 cable
EYD - 569' cable
AYD - 379' cable
G31D
Landings - 6 cable
EYD - 254' cable,
366' dh cable
AYD - 169' cable,
244' dh cable
G31E
Landings - 6 cable
EYD - 334' cable
AYD - 223' cable
G31C
Landings - 4 cable/ground
EYD - 445' dh cable, 713' ground
AYD - 297' dh cable, 476' ground
Chester T.S.
For appraisal purposes only
to establish average yarding distance.
Not part of the contract.
Not to be used for designation.
N
G31D
Cable
T7
678.7 feet
G31E
Cable
G31C
Cable/Ground
G31B
Cable
G31A
Ground
T6
2008.3 feet
2204076
0 feet
2204070
T5
958.9 feet
0
100
200
400
Feet
1 inch = 200 feet
Legend
Landings
Chester Logging Plan
Existing
Swing
new
contour40 arc
40
200
Chester_skips
Chester_gaps
Chester_ht_plan