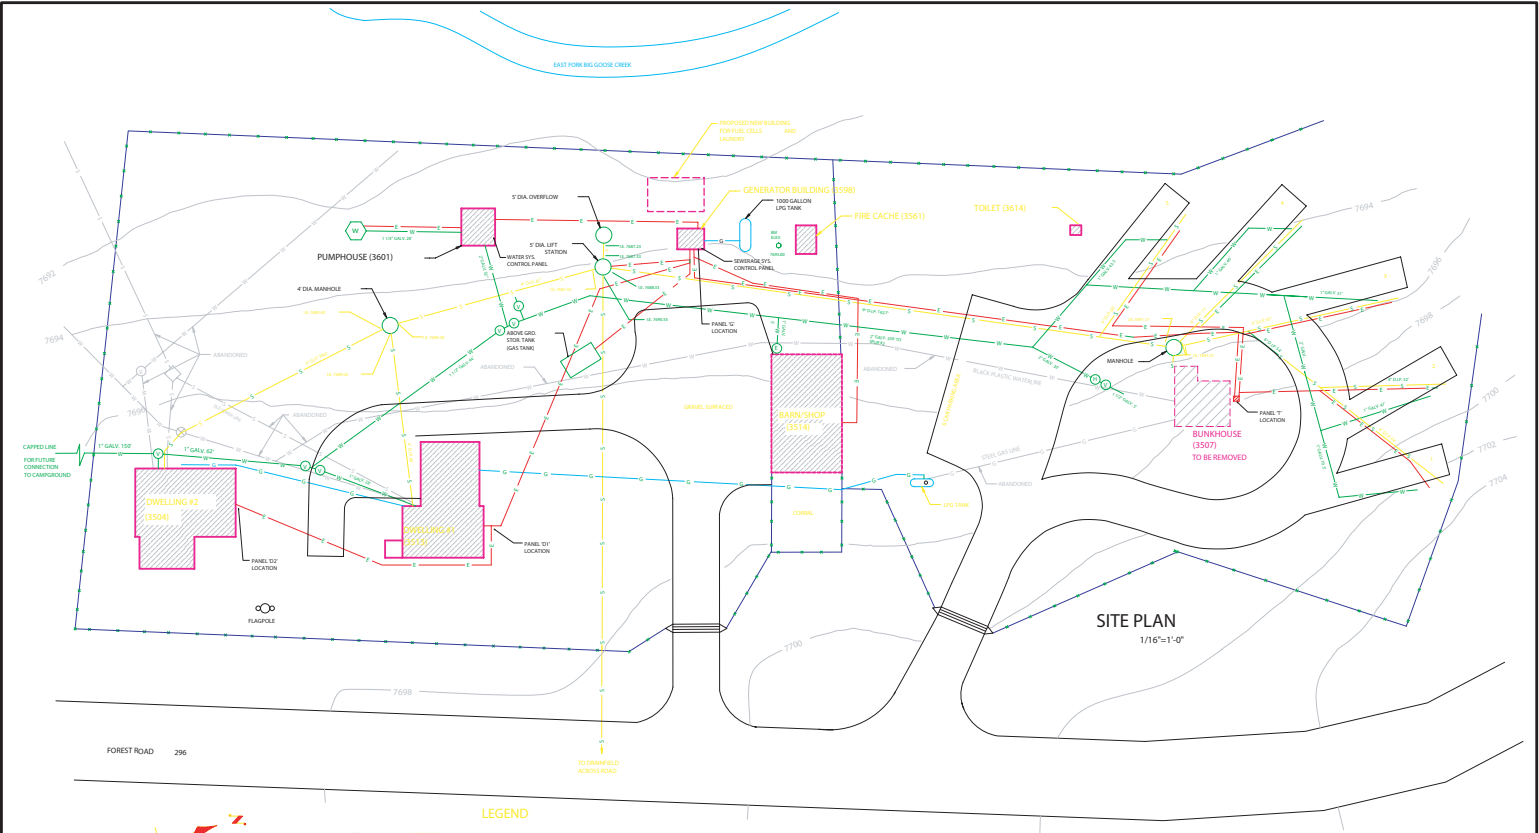

Reviewed by Tongue District Ranger: _____ Date: _____

Reviewed by Forest Engineer: _____ Date: _____

Approved by Forest Supervisor: _____ Date: _____

P:\PROJECTS\BIGGOOSE-001\DWG\SITE PLAN.DWG

CTC Concurrent Technologies Corporation
Engineering Consultants
100 CTC DRIVE, JOHNSTOWN, PENNSYLVANIA 15904

REVISIONS					
REV.	DATE	DESCRIPTION	BY	APPD	DATE
A	9-17-02	DRAWING CREATED	SAB	-	-

SCALE: AS NOTED
DRAWN BY: -
DATE: -
CHECKED BY: -
DATE: -
APPD BY: -

BIGHORN NATIONAL FOREST
BIG GOOSE RANGER STATION

TITLE: SITE DEVELOPMENT PLAN

DRAWING NO.: BIGGOOSE-001-SP01
REV. A