Louie Timber Sale
FLATHEAD NATIONAL FOREST
SWAN LAKE RANGER DISTRICT
MONTANA
Contour Interval 40'

1:15,840

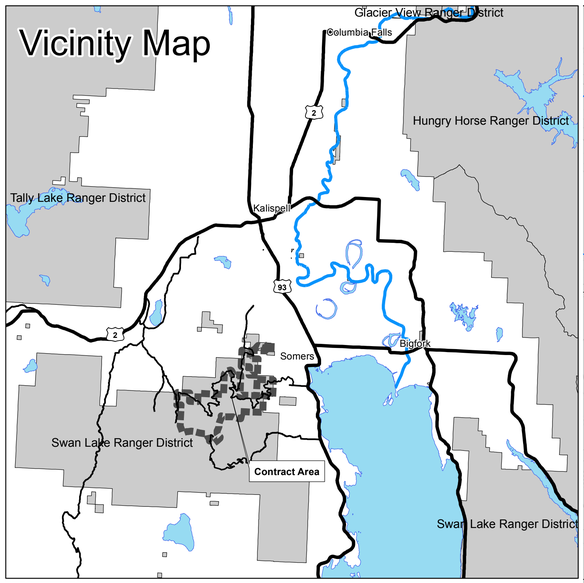

- Sale Area Boundary, B1.0
- Leave Tree Marking, C2.358#
- Species Designation C2.38#
- Tractor Logging Specified; B6.42, C6.4#
- Skyline Logging Specified; B6.42, C6.4#
- Existing Transportation System Road, B5.0
- Existing Transportation System Road (Open to Public)
- Specified Road Construction, A7, B5.0
- Specified Road Reconstruction, A7, B5.0
- Specified Road To Be Closed, Earth Berm C5.41#
- Specified Road To Be Closed, Gate C5.41#
- Keep Road Open, B6.22
- Road Restriction, C5.12#
- Traffic Control Signs B6.33, C6.33
- Protect Known Survey Monument, B6.23, C6.23
- Material Source - Stockpile C5.221#
- National Forest System Lands
- Other Ownership
- Hand Fireline and Fuelbreak, C6.7#
- Machine Fireline and Fuelbreak, C6.7#
- Protect Improvement - Trail, B6.22
- Protect Improvements - Overhead B6.2, B6.22, B6.221
- Protect Improvements - Underground B6.2, B6.22, B6.221

Unit	Acres	C6.7# Whole Tree Yarding	Fell Damaged Residual	Landing Cleanup	Slashing	Hand Fireline and Fuelbreak	Machine Fireline and Fuelbreak	Excavator Piling
78	15.6	X	X	X				
78A	4.7	X	X	X				
79	10.7		X	X	X	X		
80	6.8		X	X	X		X	
81	8.5		X	X	X		X	
82	12.1		X	X	X		X	
82A	1.8		X	X	X		X	
82B	7.0		X	X	X	X		
82C	2.9		X	X	X	X		
83	12.3		X	X	X		X	
84	13.7		X	X			X	
85	14.8		X	X	X	X		
85A	4.4		X	X	X		X	
86	23.8	X	X	X				
87	8.1		X	X				X
88	5.4		X	X	X			X
92	11.6	X	X	X				
99	11.1	X	X	X				
99A	7.0	X	X	X				
100	12.7	X	X	X				
100A	2.2	X	X	X				
103	8.3	X	X	X	X			
103A	8.8	X	X	X				
205	12.8	X	X	X				
206	10.2		X	X	X			X
206A	17.5	X	X	X				
207	11.8		X	X	X			X
207A	3.3		X	X	X			X
208	7.4	X	X	X				
209	35.1		X	X	X			X
210	34.1		X	X	X	X	X	
210A	7.1		X	X	X		X	
211	16.7		X	X	X	X		
212	4.2		X	X	X			X
212A	9.9	X	X	X				
212B	6.8	X	X	X	X			
212C	5.8	X	X	X	X			
213	22.7		X	X				X
214	25.8		X	X	X			X
218	7.6		X	X	X	X		
219	32.5		X	X		X		
219A	3.6		X	X				X
220	9.7	X	X	X				
221	58.8	X	X	X				
221A	7.3	X	X	X				
223	2.8		X	X				X
223A	5.6		X	X				X
224	7.2	X	X	X				
225	15.1	X	X	X				
226	29.3		X	X		X		
227	13.0		X	X				X
228	12.0	X	X	X				
228A	5.9	X	X	X				
228B	3.0	X	X	X				
229	23.4		X	X	X		X	
231	8.6	X	X	X				
231A	2.4	X	X	X				
232	16.5		X	X	X			X
232A	5.6		X	X	X			X
233	12.9		X	X	X	X		
234	1.7		X	X				X
235	8.2		X	X				X
236	18.8		X	X	X	X		
237	20.0		X	X	X	X		
238	25.2		X	X	X	X	X	
240	16.6	X	X	X				
259	9.7	X	X	X	X			
401	8.7		X	X				X
402	7.3		X	X				X
403	5.5		X	X				X
404	5.1		X	X				X
404A	2.3		X	X				X
405	11.9		X	X				X

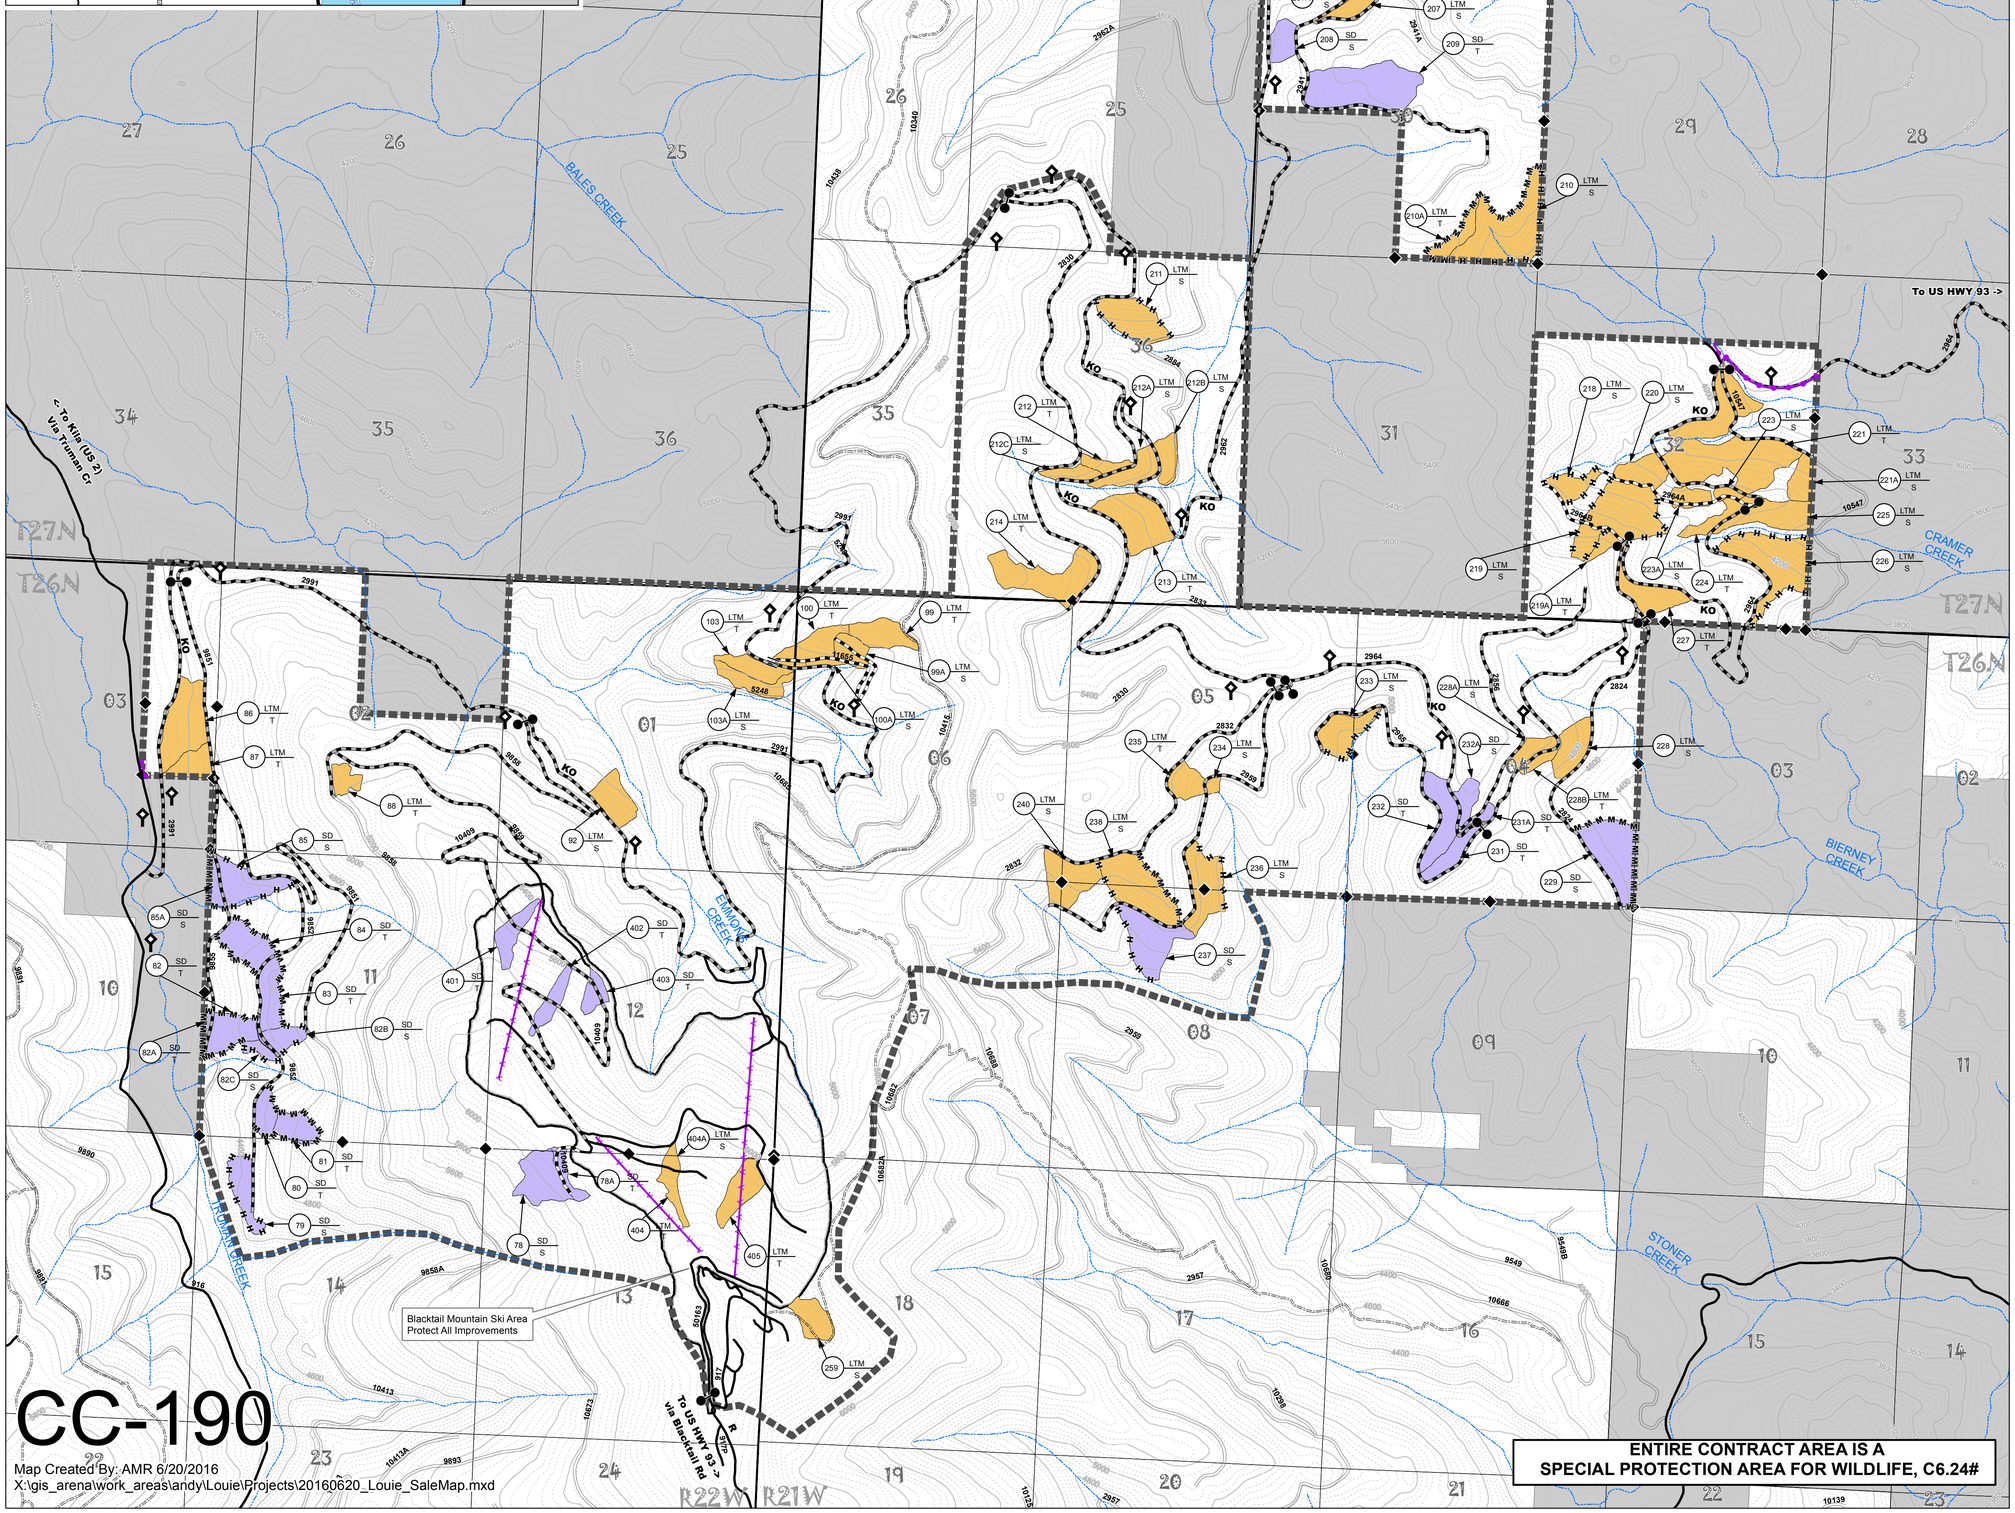

CC-190

Map Created By: AMR 6/20/2016
X:\gis_arena\work_areas\andy\Louie\Projects\20160620_Louie_SaleMap.mxd