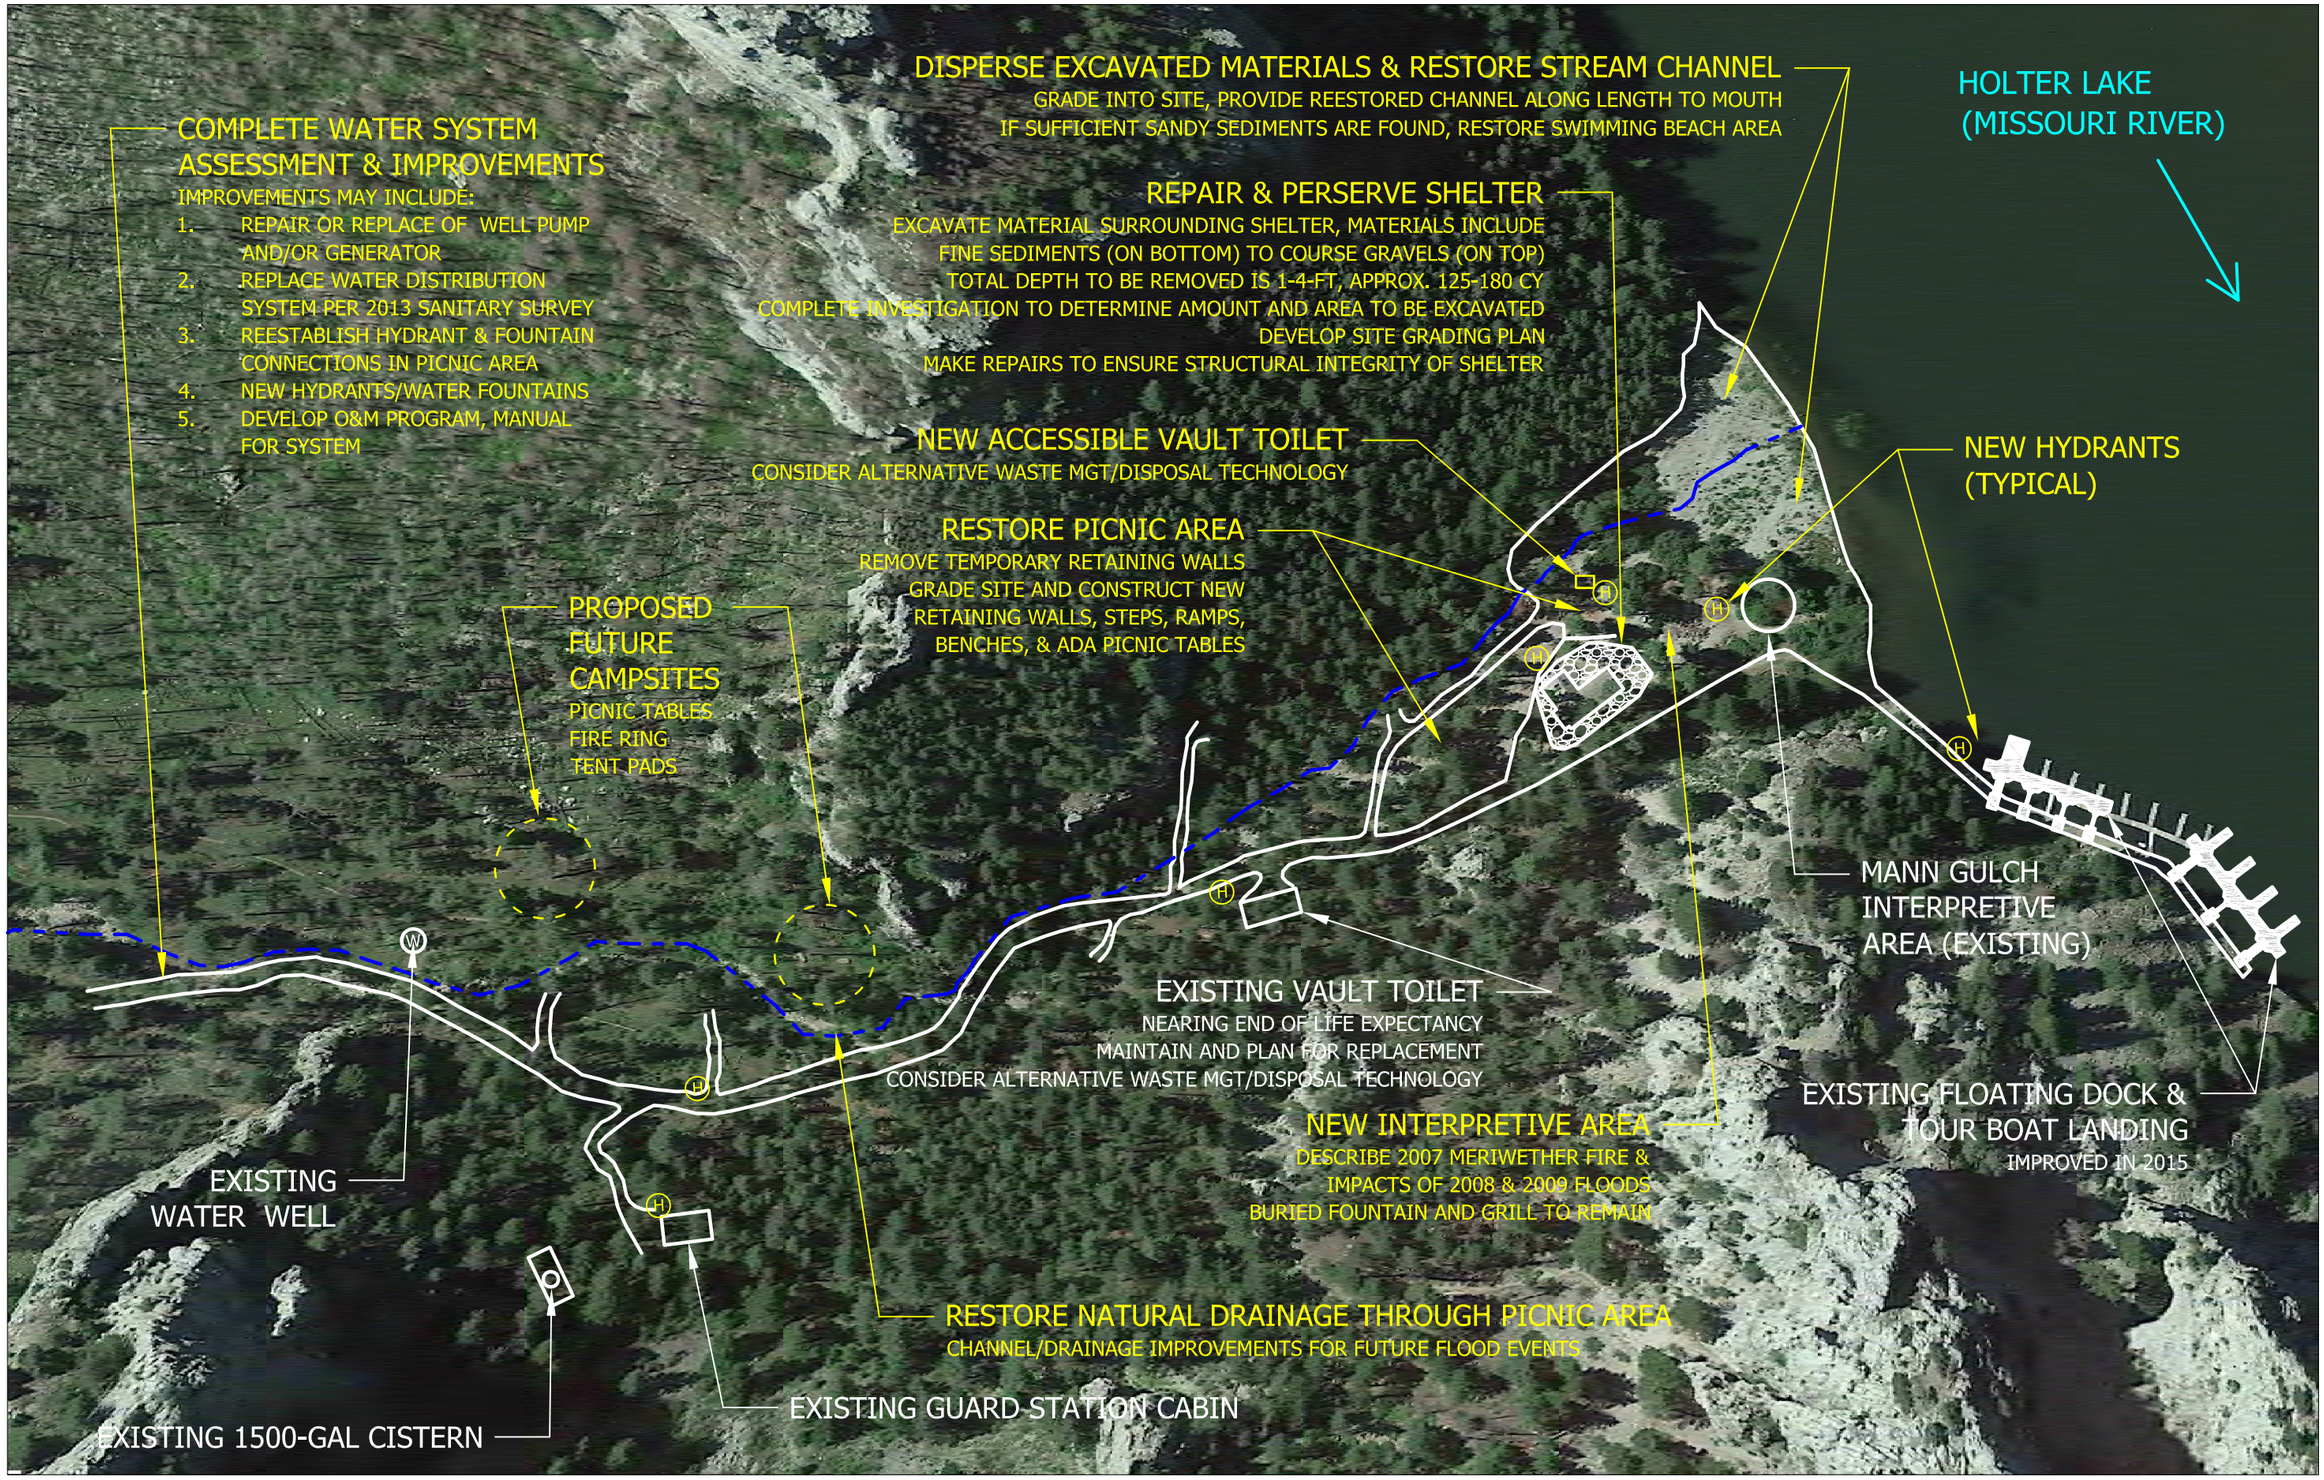

MERIWETHER PICNIC AREA

N

0′ 100′ 200′ 300′

Celebrating 20 years HydroSolutions est. 1999
HYDROLOGY AND ENGINEERING SERVICES
303 CLARKE STREET
HELENA, MONTANA
Phone: (406) 443-6169
Fax: (406) 443-6385

PREPARED FOR:
HELENA-LEWIS AND CLARK NATIONAL FOREST
2880 SKYWAY DRIVE
HELENA, MT 59602

GATES OF THE MOUNTAINS
MERIWETHER PICNIC AREA
CONCEPTUAL IMPROVEMENT PLAN

LEWIS AND CLARK COUNTY Sheet 1

REV	DATE	REVISIONS
0	05/17/19	CONCEPTUAL PLAN-PRELIMINARY DRAFT