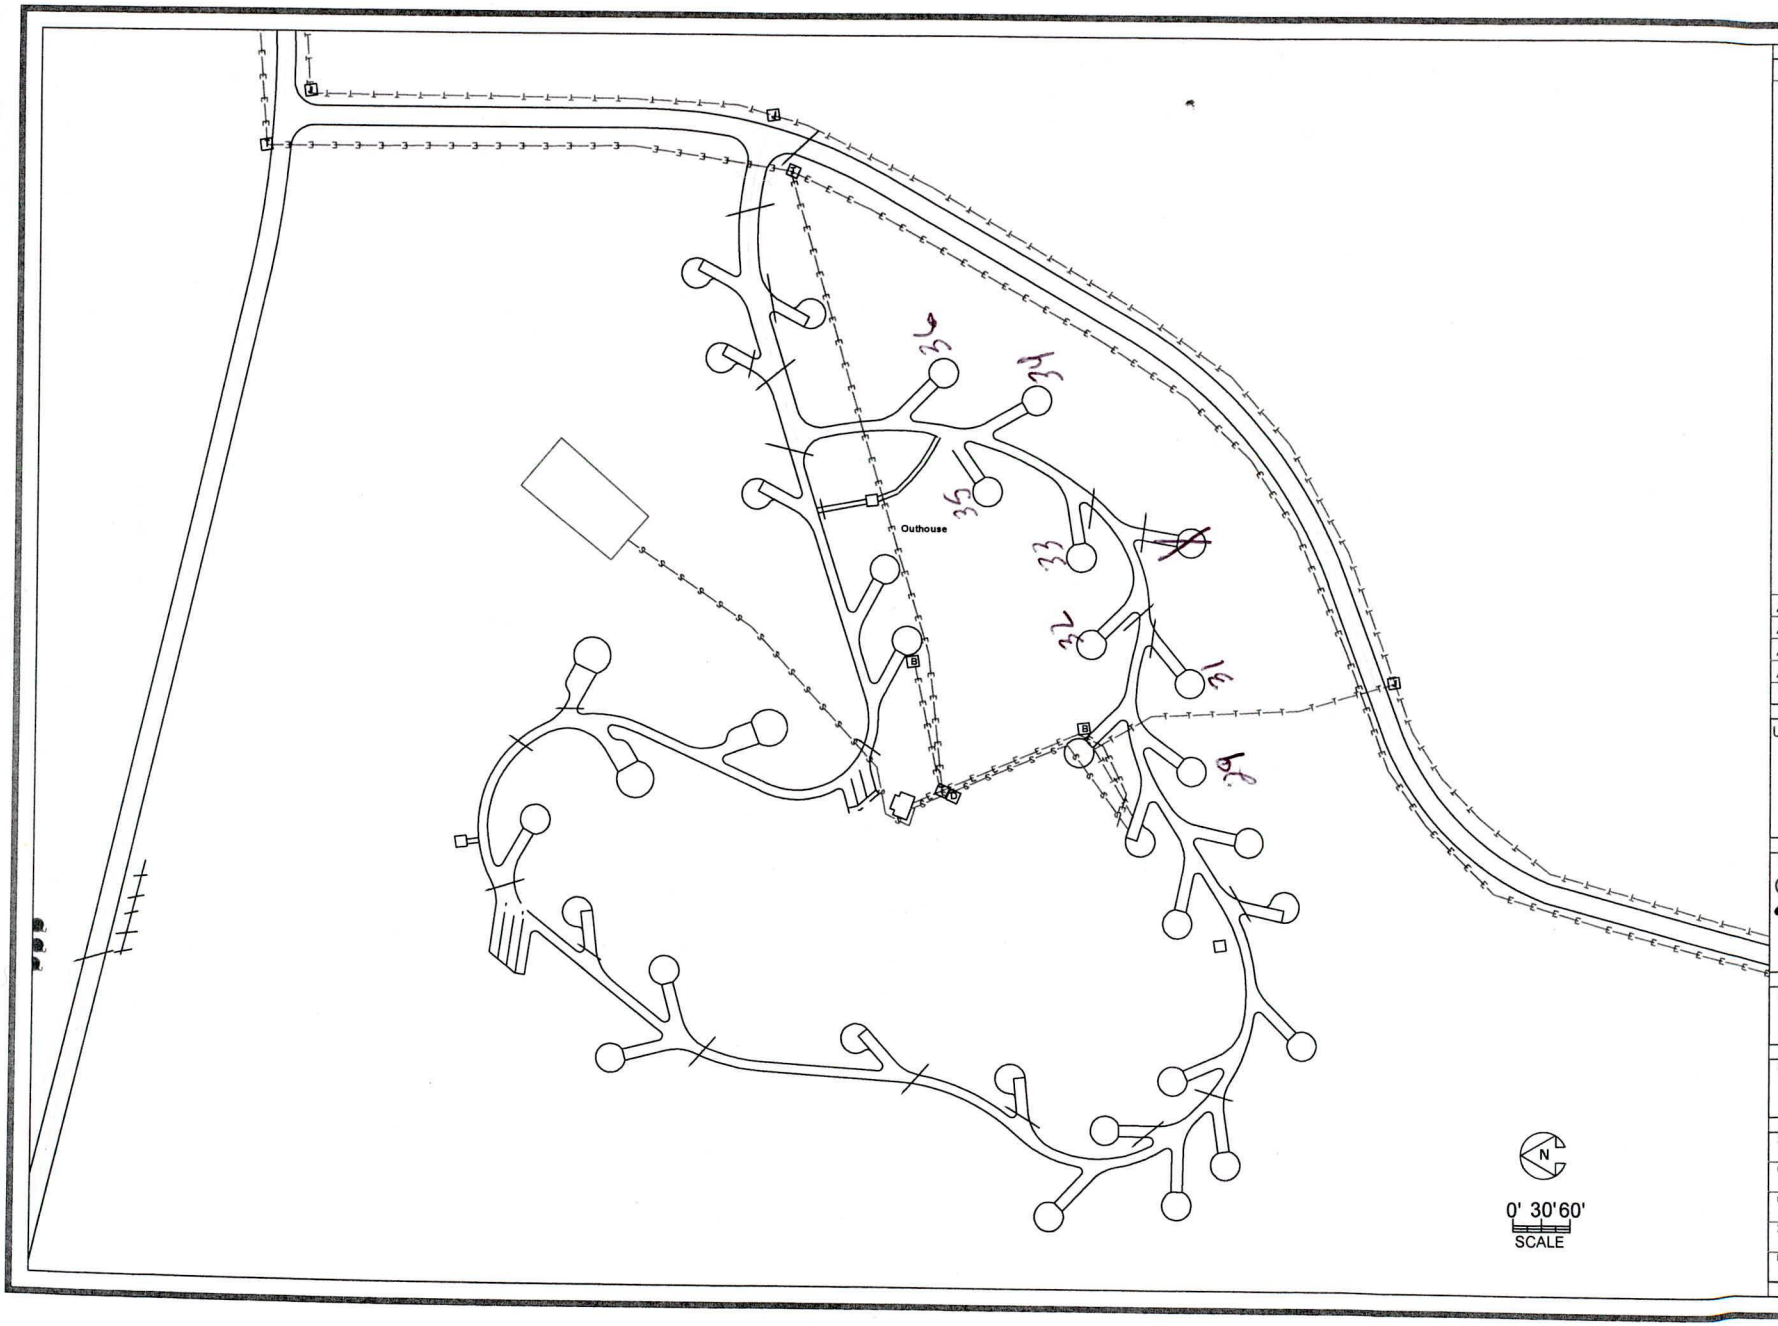

NOTES

No.	Revision/Issue	Date
1		
2		
3		
4	Additional Site Information - Rory Shea	4/17/03

U.S. DEPARTMENT OF AGRICULTURE
FOREST SERVICE
REGION 9

Project Name
Celina Lake Recreation Area
[redacted]
Hoosier National Forest
Tell City Ranger District

Designer
[redacted]

Drawing Title
[redacted]
Campground Loop[redacted]

Drawn M.Trainer	Project No. Q77100
Checked J.Janson	Drawing Sheet No. C-2
CAD Archive No.	
Date 1/13/2003	
Plotter Scale 1"=60'	Sheet 12 of 15