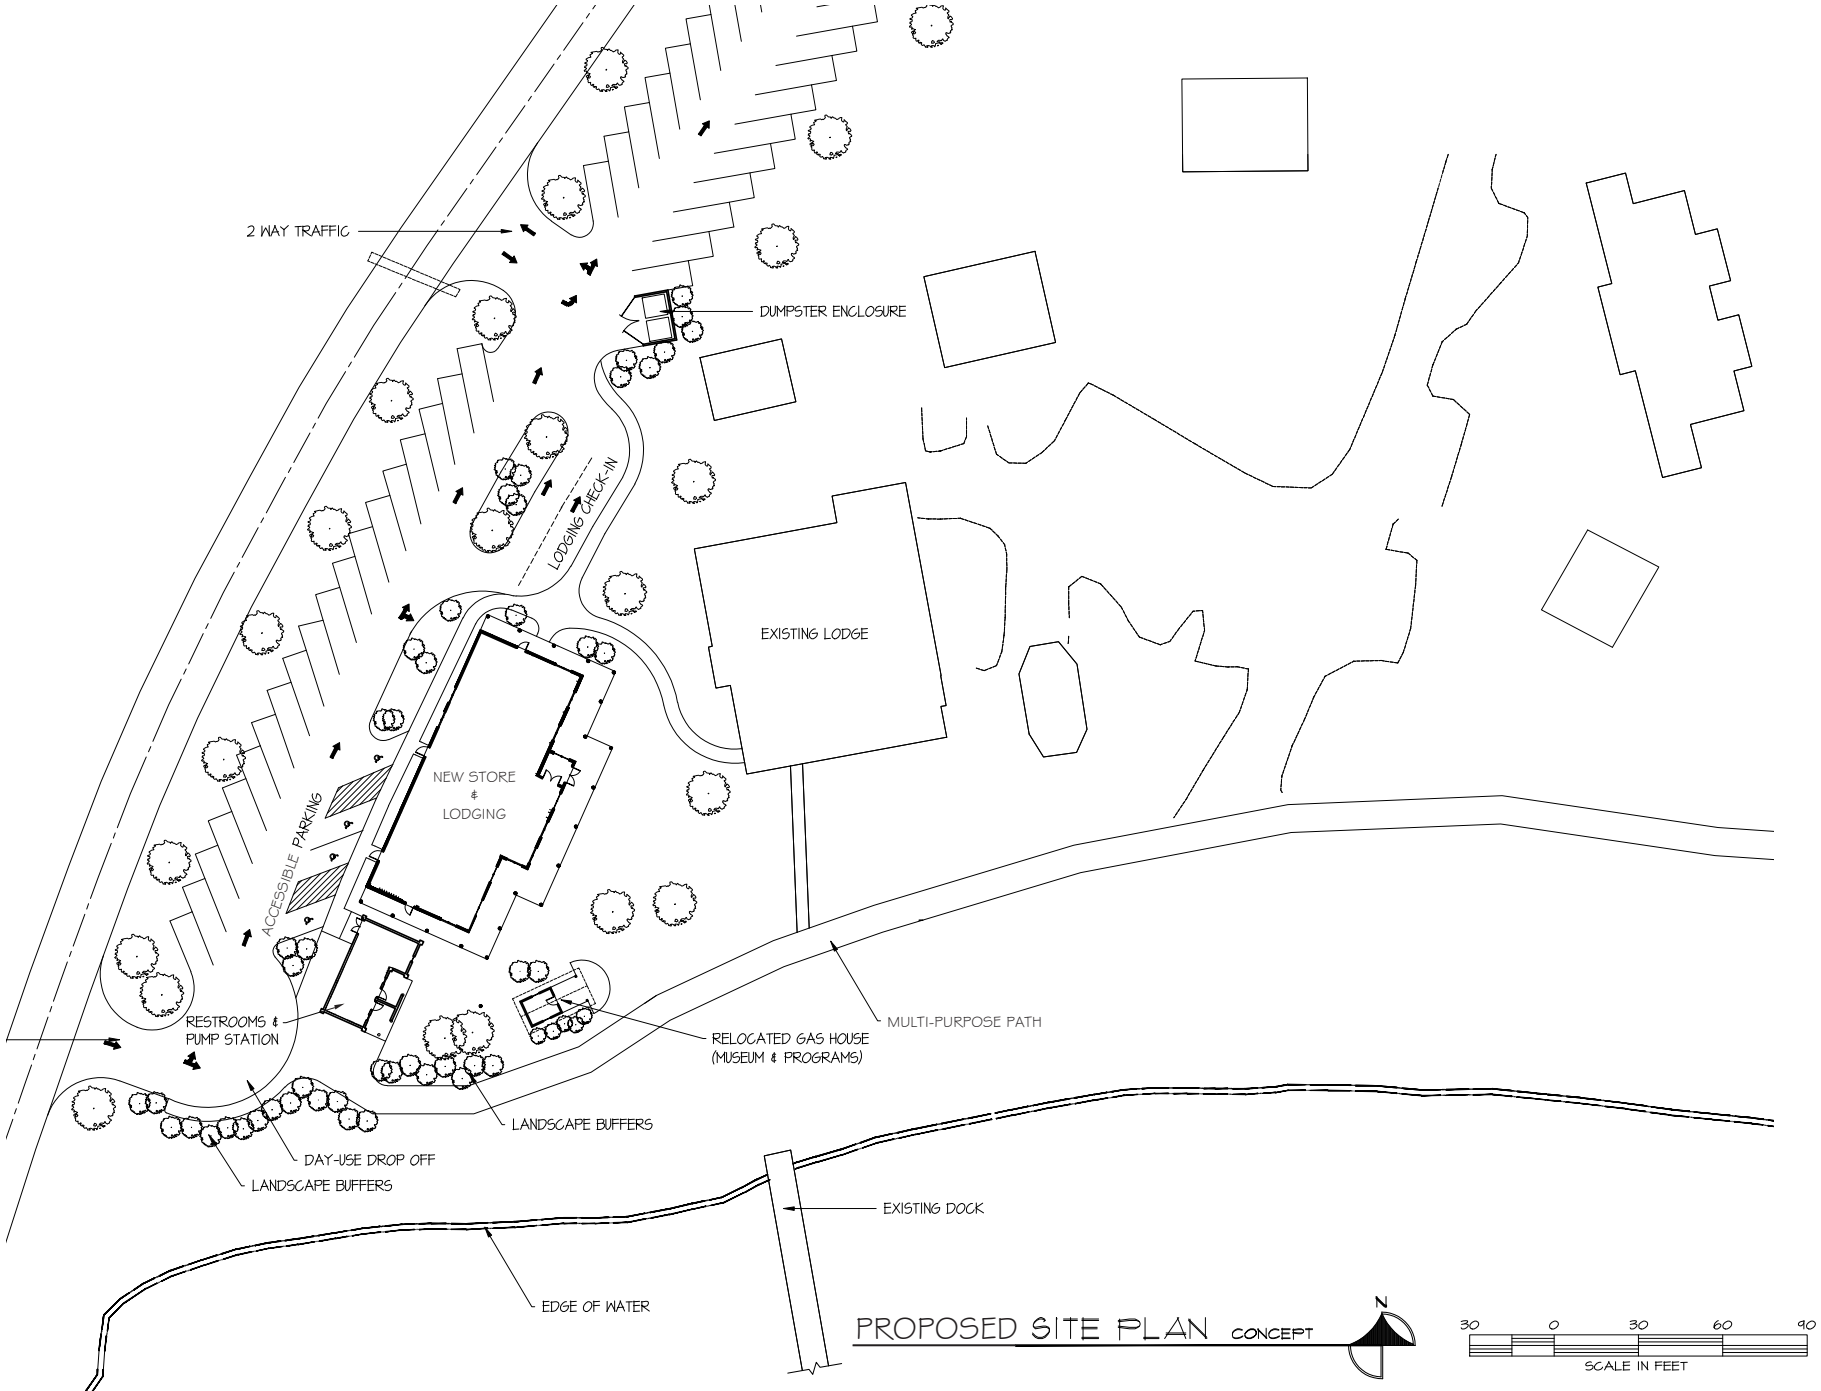

PROPOSED SITE PLAN CONCEPT