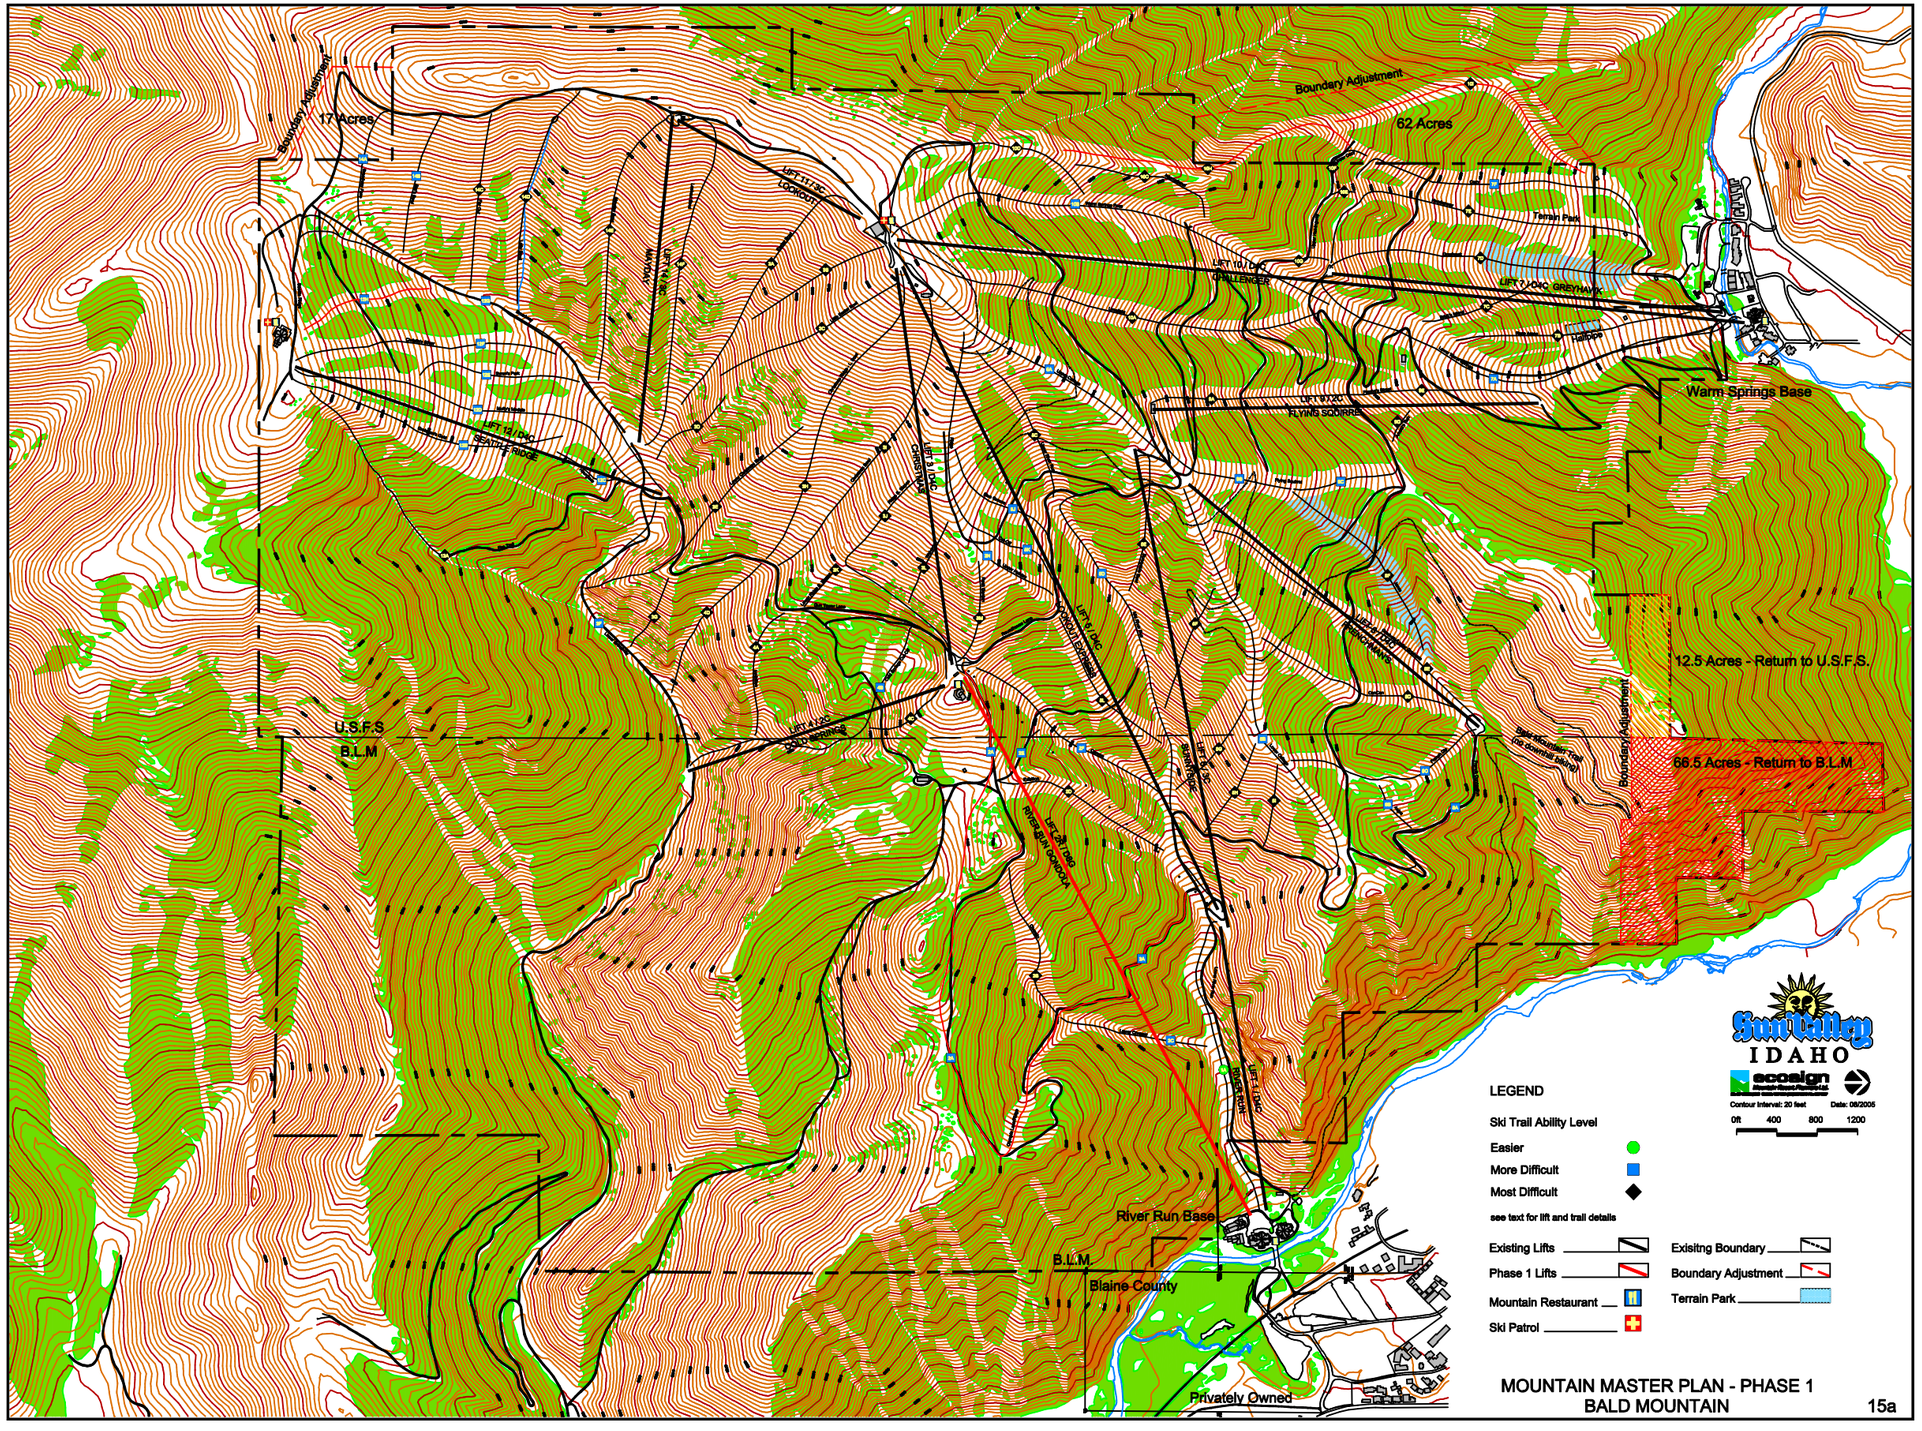

MOUNTAIN MASTER PLAN - PHASE 1
BALD MOUNTAIN

15a