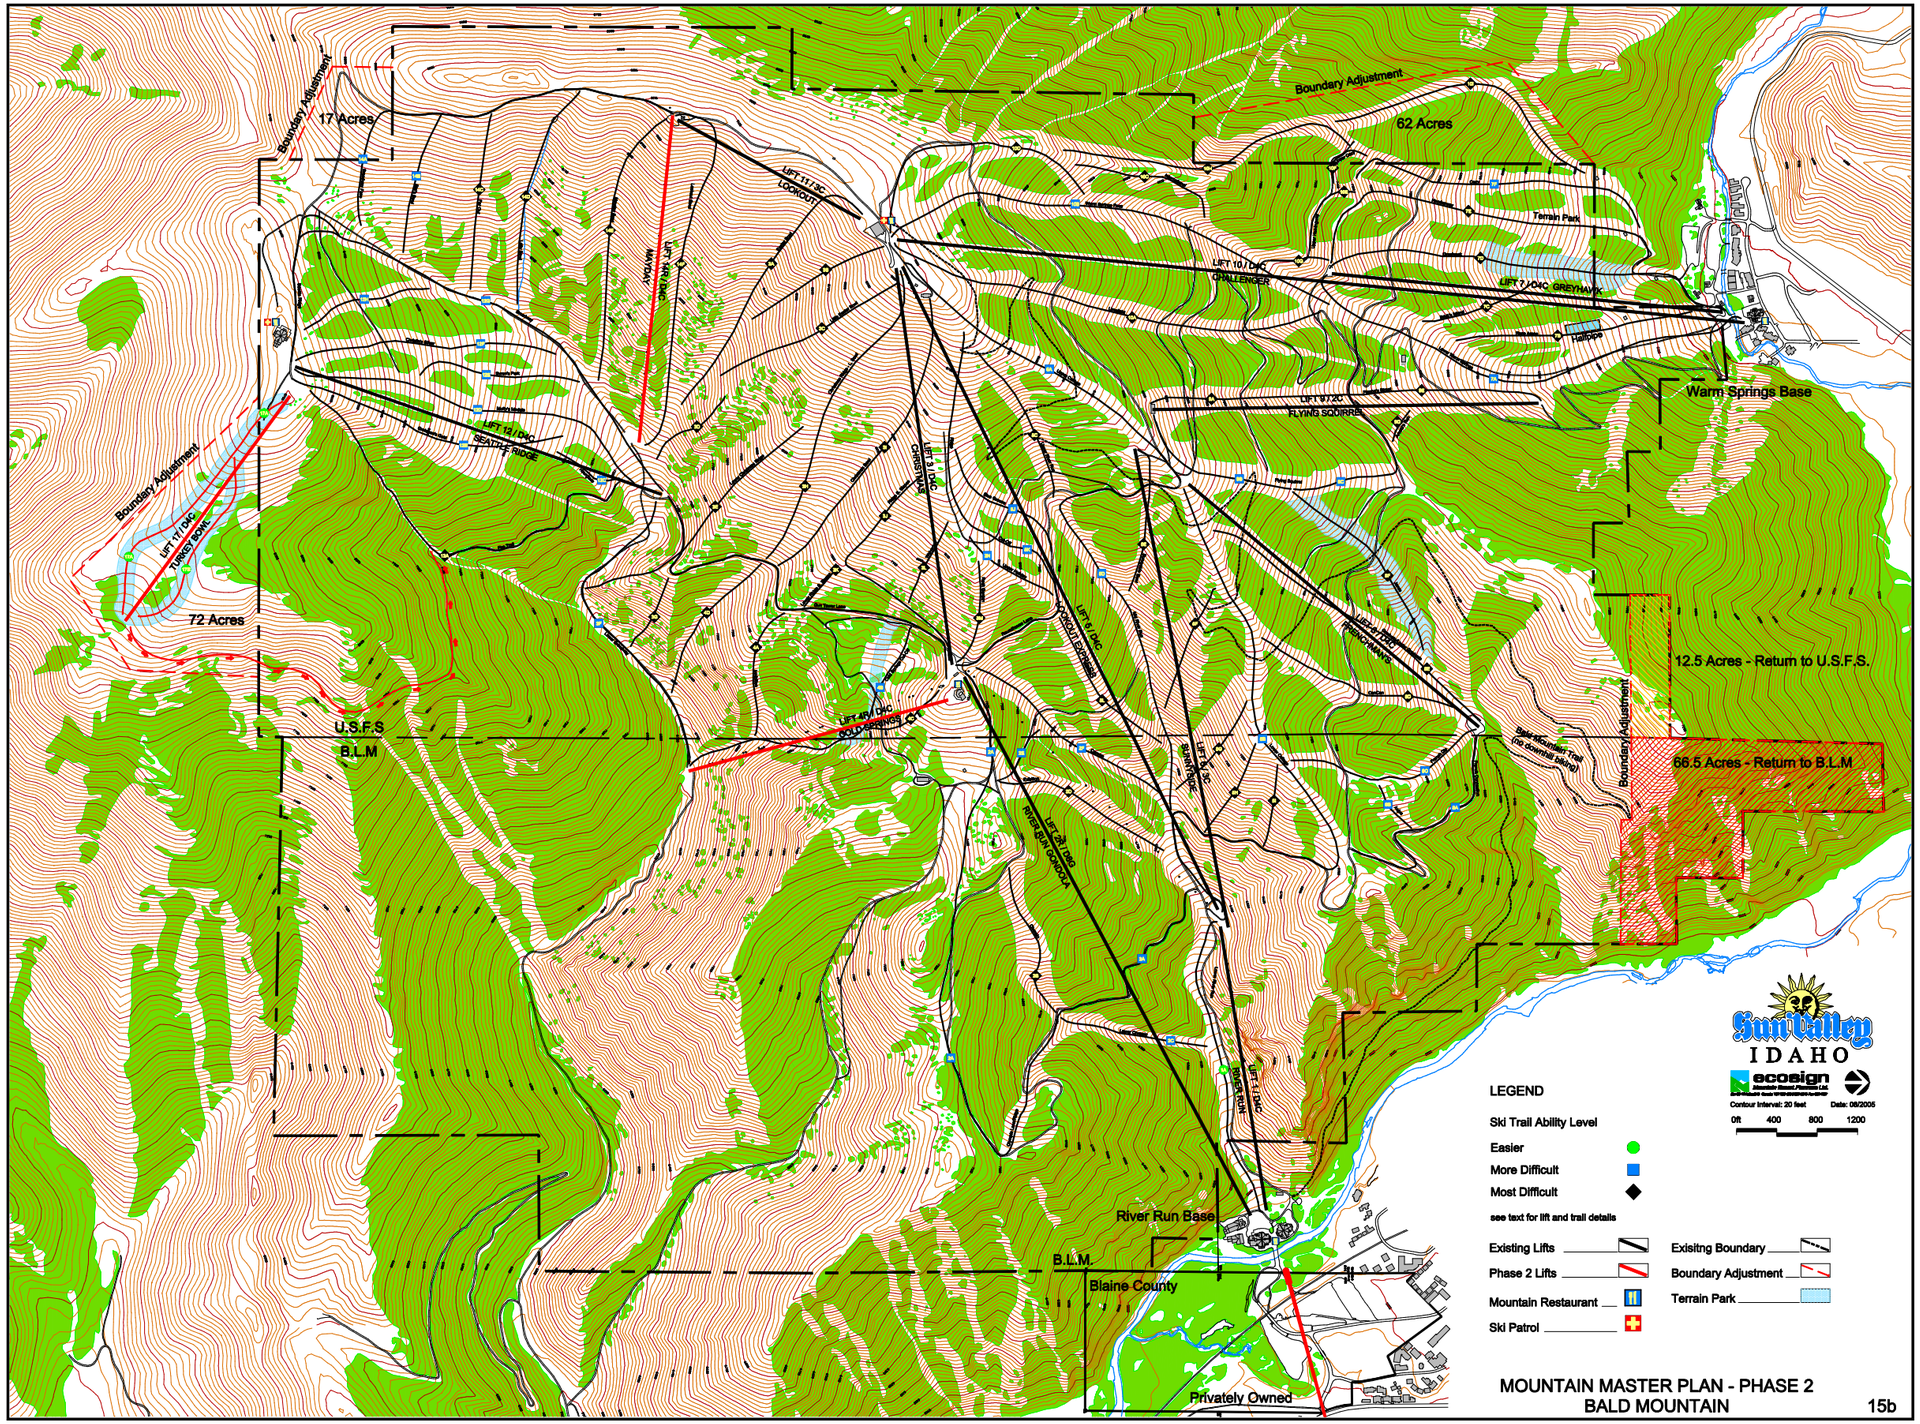

MOUNTAIN MASTER PLAN - PHASE 2
BALD MOUNTAIN

15b