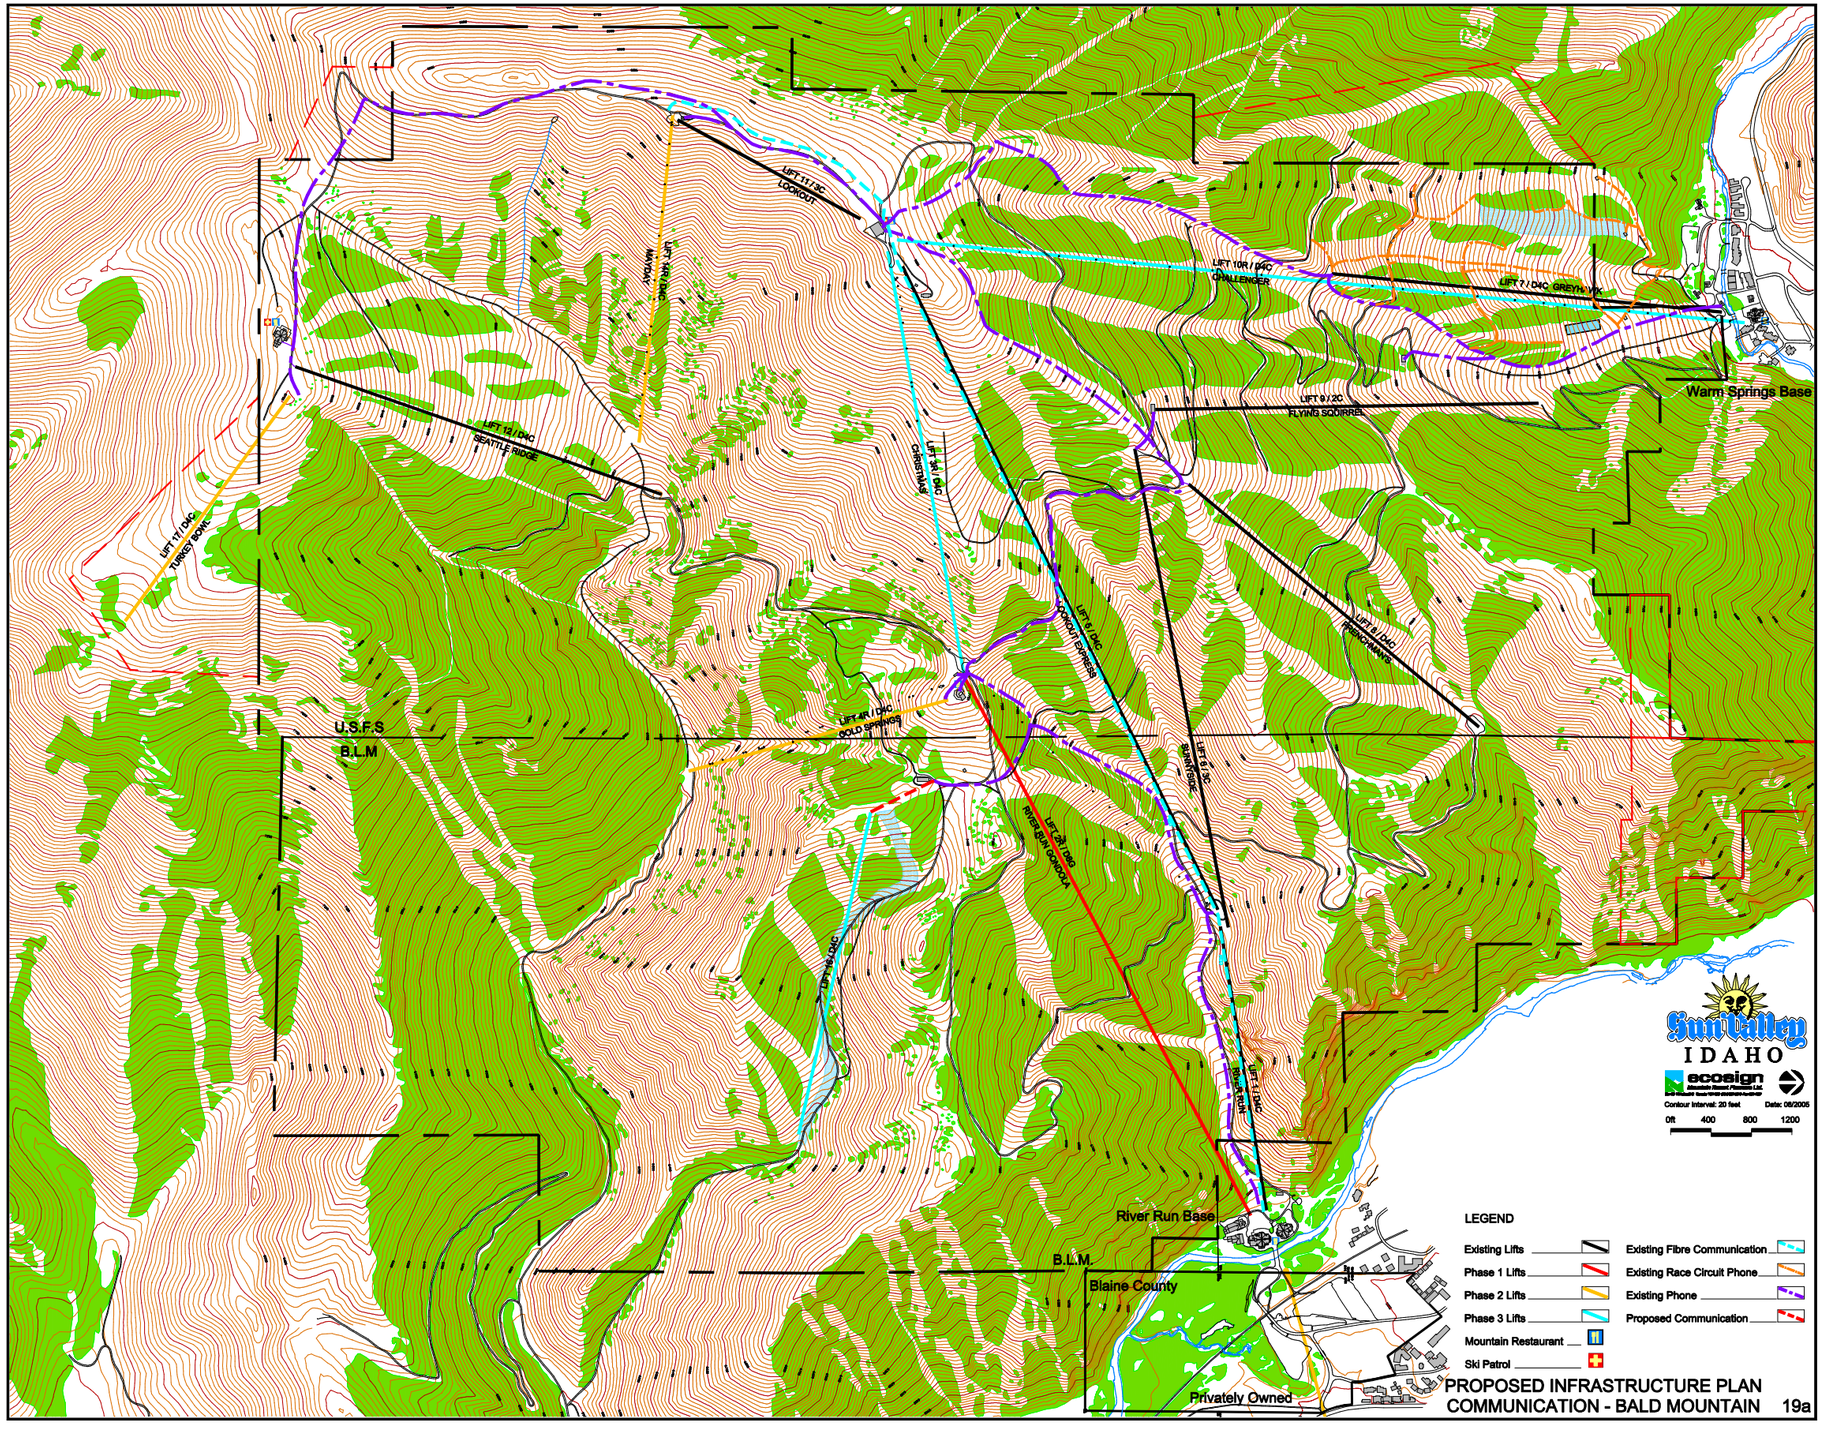

PROPOSED INFRASTRUCTURE PLAN
COMMUNICATION - BALD MOUNTAIN 19a