LEGEND

See drawing no 9 for soil series names and description.

Map Symbol	Capability District	Percent Allowable Coverage
CaD	4	20
CaE	2	1
CaF	1A	1
EfB	7	30
JeP	3	5
Ev	1B	1
Be	1B	1
RtF	1A	1

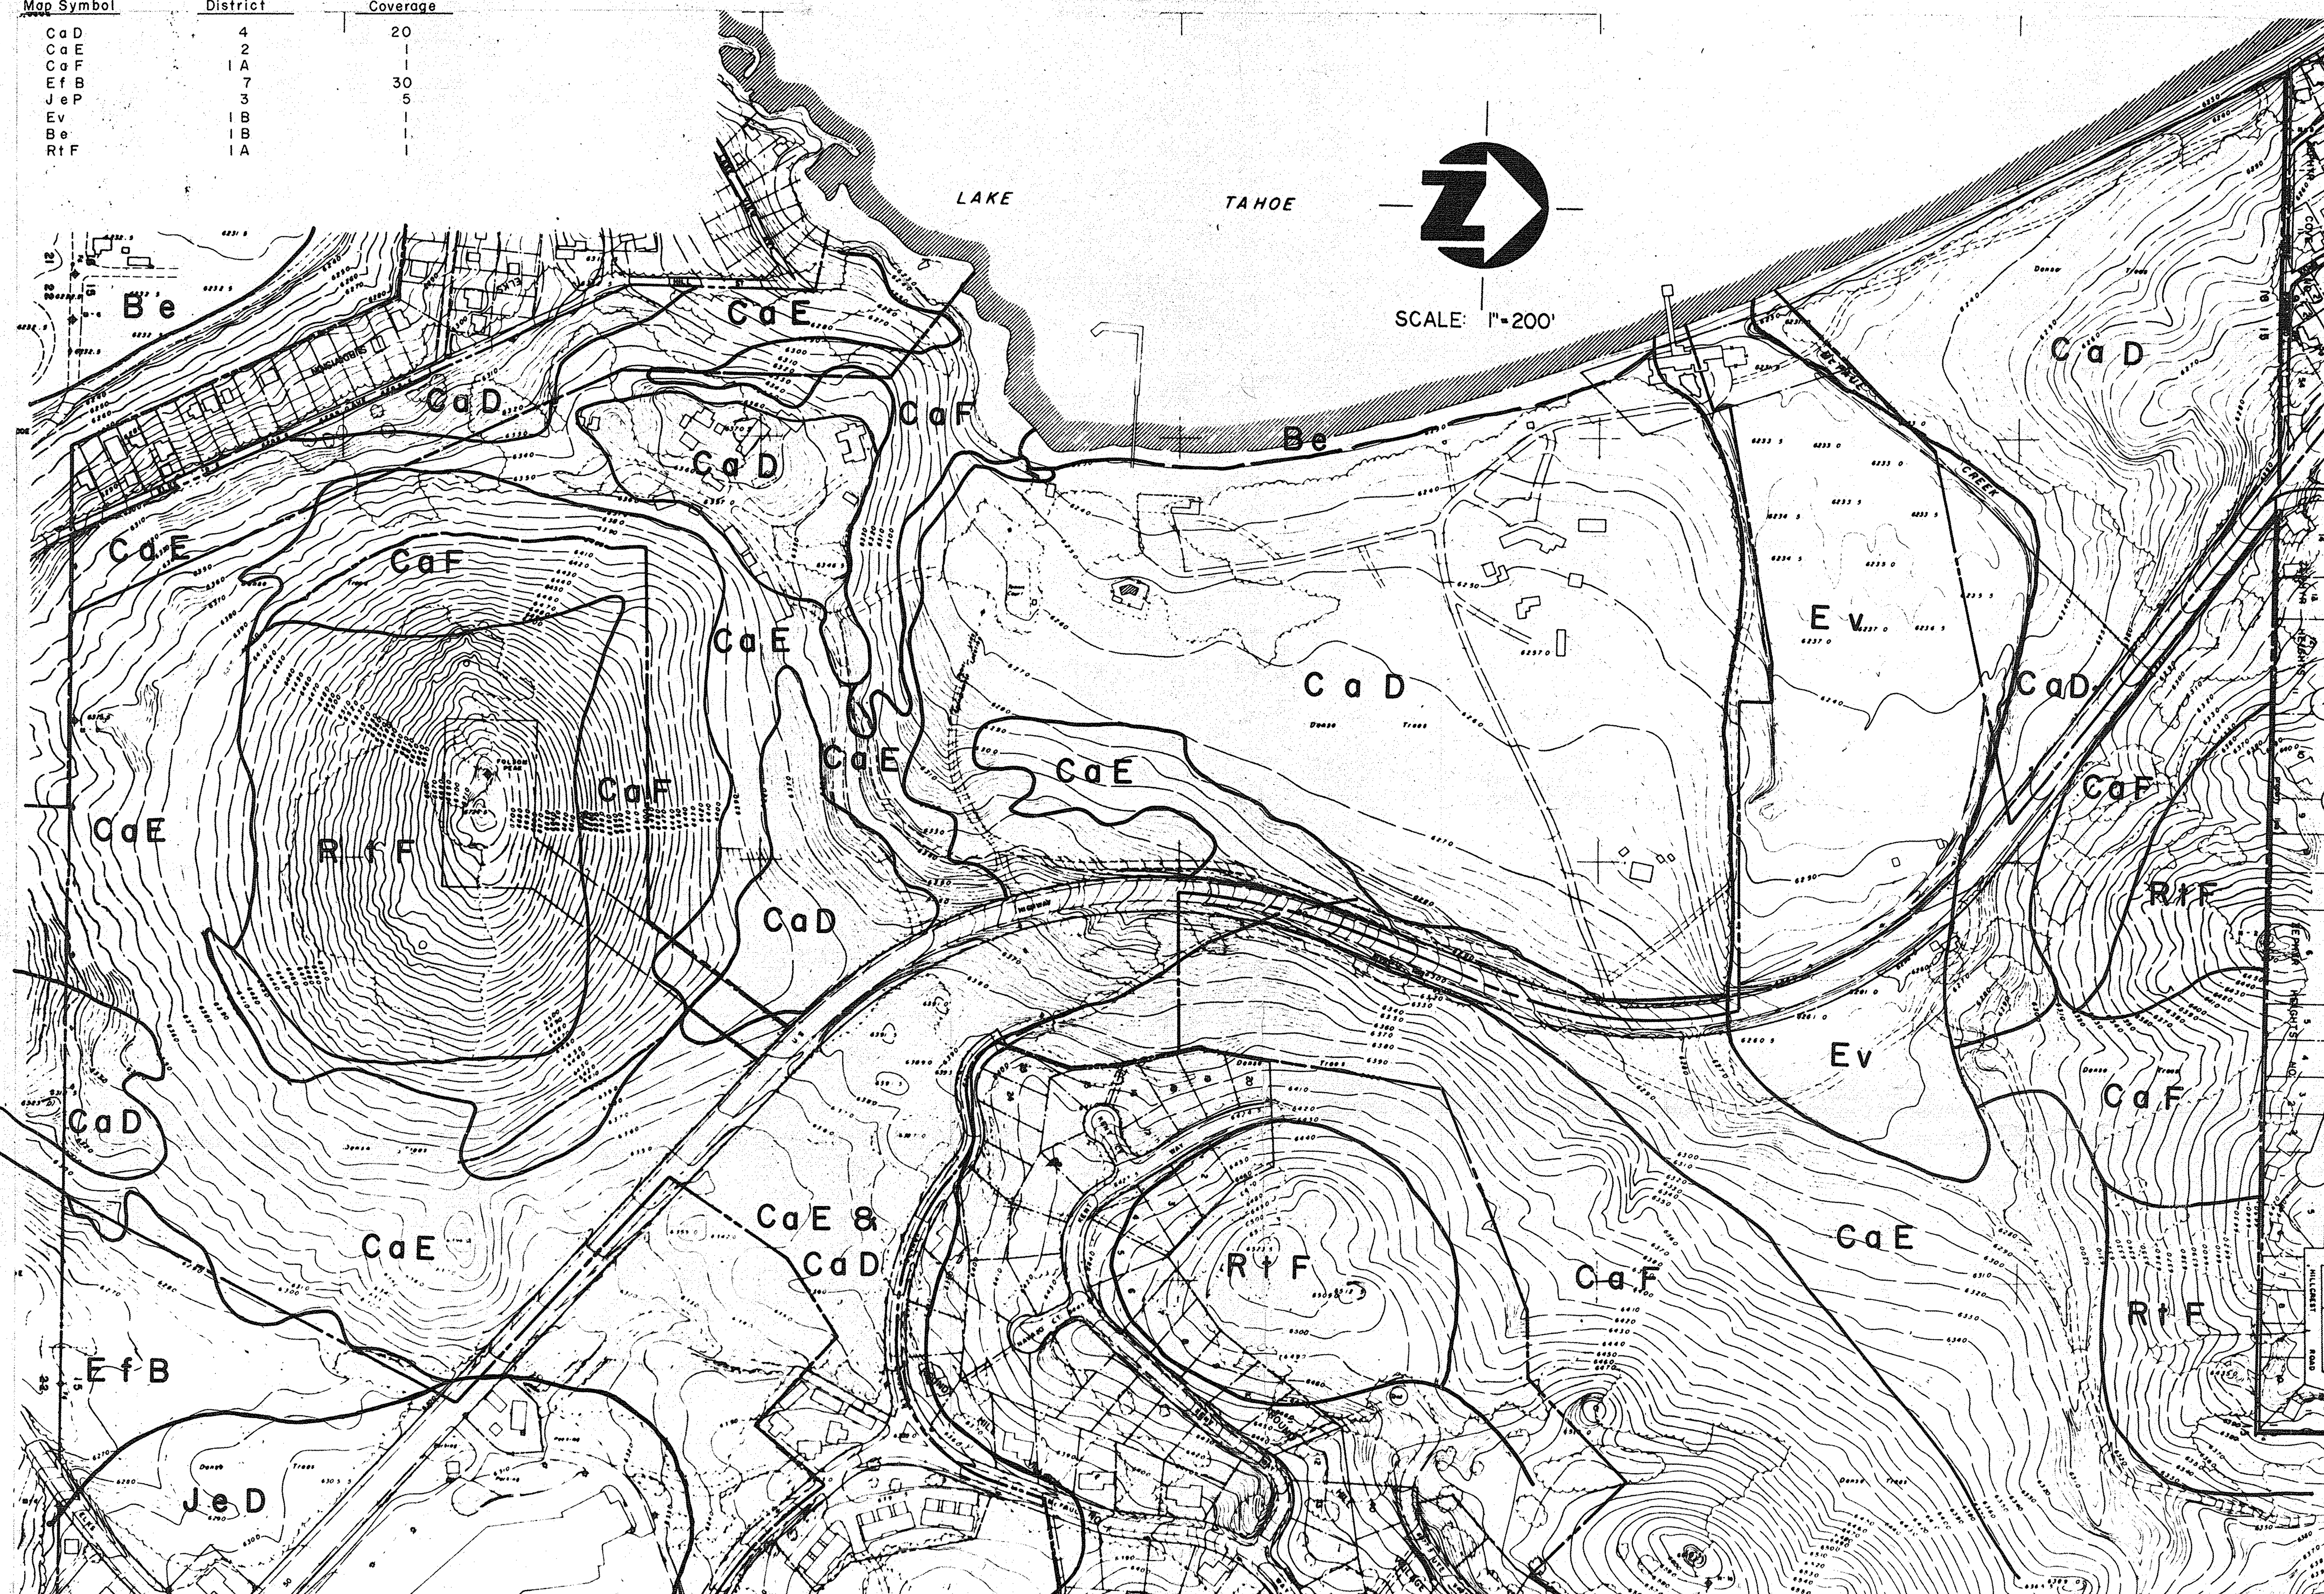

DATE	MARK	REVISIONS	BY

DESIGNED BY MS | DATE SURVEYED
DRAWN BY KP | DATE
CHECKED BY MS | DATE
APPROVED BY [signature]
DATE 11-4-74 R.E. NO. 1255

SHARP, KRATER & ASSOCIATES
CONSULTING ENGINEERS
3195 MILL STREET, RENO, NEVADA 89502

LAND CAPABILITY ANALYSIS
BOURNE PROPERTIES, DOUGLAS COUNTY, NEVADA

EXISTING SOILS MAP &
T.R.P.A. LAND CAPABILITY DISTRICTS

JOB NO. 4874
DATE 10-31-74
SHEET 5 OF 8

MAR 1 1984