LEGEND

Range of natural ground slope is indicated as a percentage.

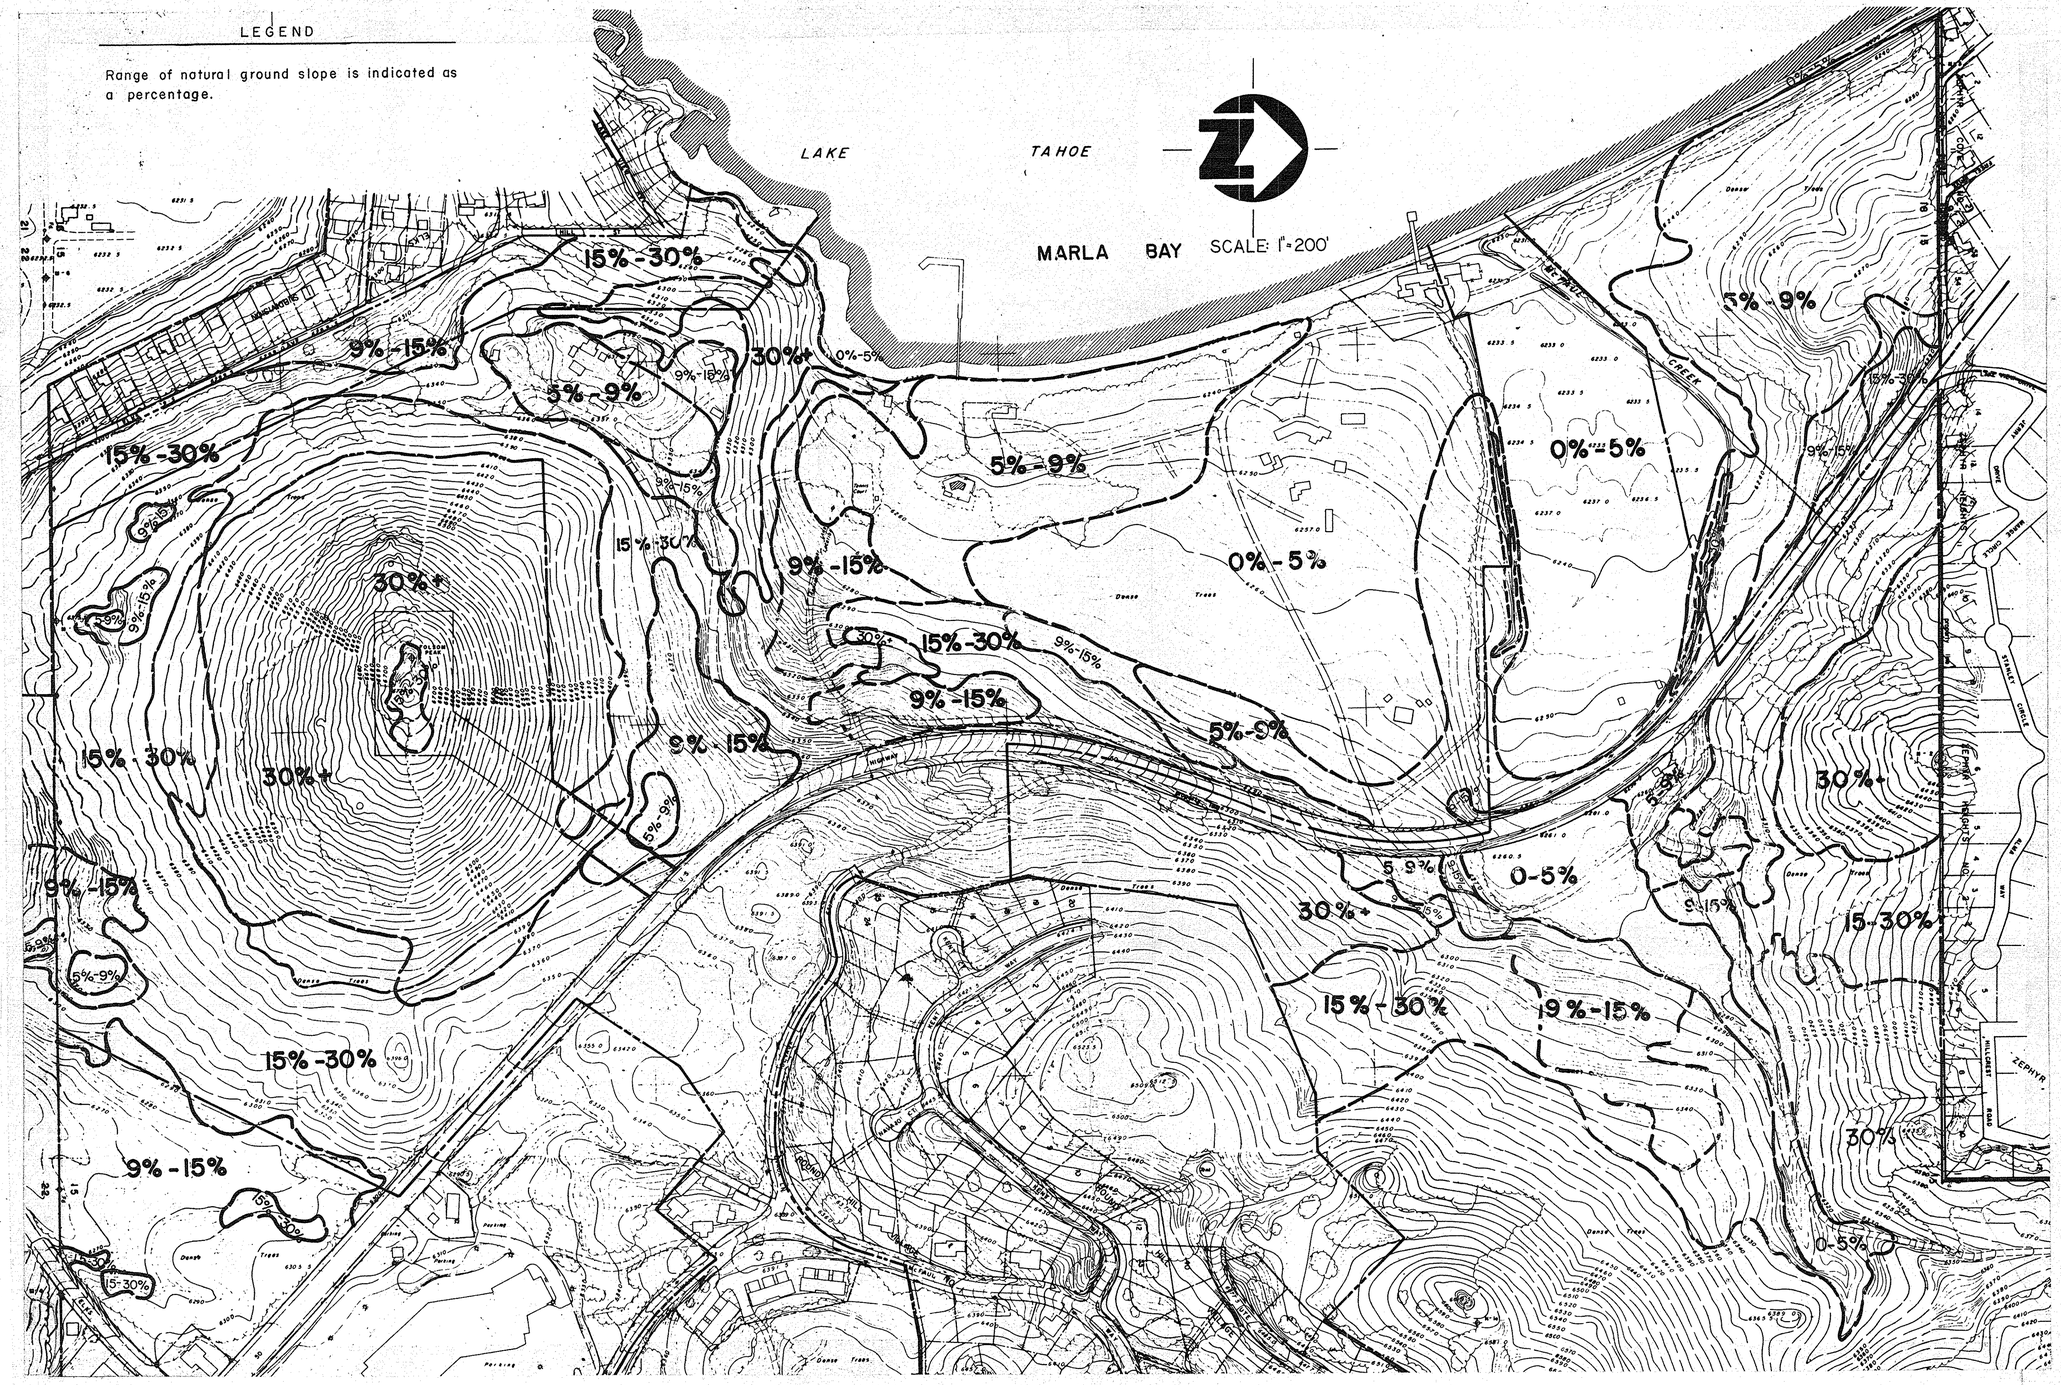

DESIGNED BY M.S.	DATE SURVEYED		
DRAWN BY K.P.	DATE		
CHECKED BY M.S.	DATE		
APPROVED BY			
DATE 11-4-74	R.E. NO. 1255		

DATE	MARK	REVISIONS	BY

SHARP, KRATER & ASSOCIATES
CONSULTING ENGINEERS
3195 MILL STREET, RENO, NEVADA 89502

LAND CAPABILITY ANALYSIS
BOURNE PROPERTIES DOUGLAS COUNTY NEVADA

SLOPE ANALYSIS

JOB NO. 48.74

DATE 10-14-74

SHEET 6 OF 8

MAR 1 1984