LEGEND

MAP SYMBOL	SOIL SERIES	SLOPE PERCENT	CAPABILITY DISTRICT	PERCENT ALLOWABLE COVERAGE
C a D	CAGWIN ROCK OUTCROP COMPLEX	5 to 15	4	20
C a E	" "	15 to 30	2	1
C a F	" "	over 30	1 A	1
E b C	ELMIRA GRAVELLY LOAMY COURSE SAND	0 to 9	6	30
E b E	" "	9 to 30	4	20
E c E	ELMIRA STONY LOAMY COURSE SAND	9 to 30	4	20
E f B	ELMIRA — GEFO LOAMY COURSE SAND	0 to 5	7	30
E v	ELMIRA LOAMY COURSE SAND, WET VARIANT		1 B	1
J E D	JABU COARSE SANDY LOAM	5 to 15	3	5
R t F	ROCK OUTCROP TOEM	30 to 50	1 A	1
■	TEST PIT LOCATION (TP-1) AND NUMBER			

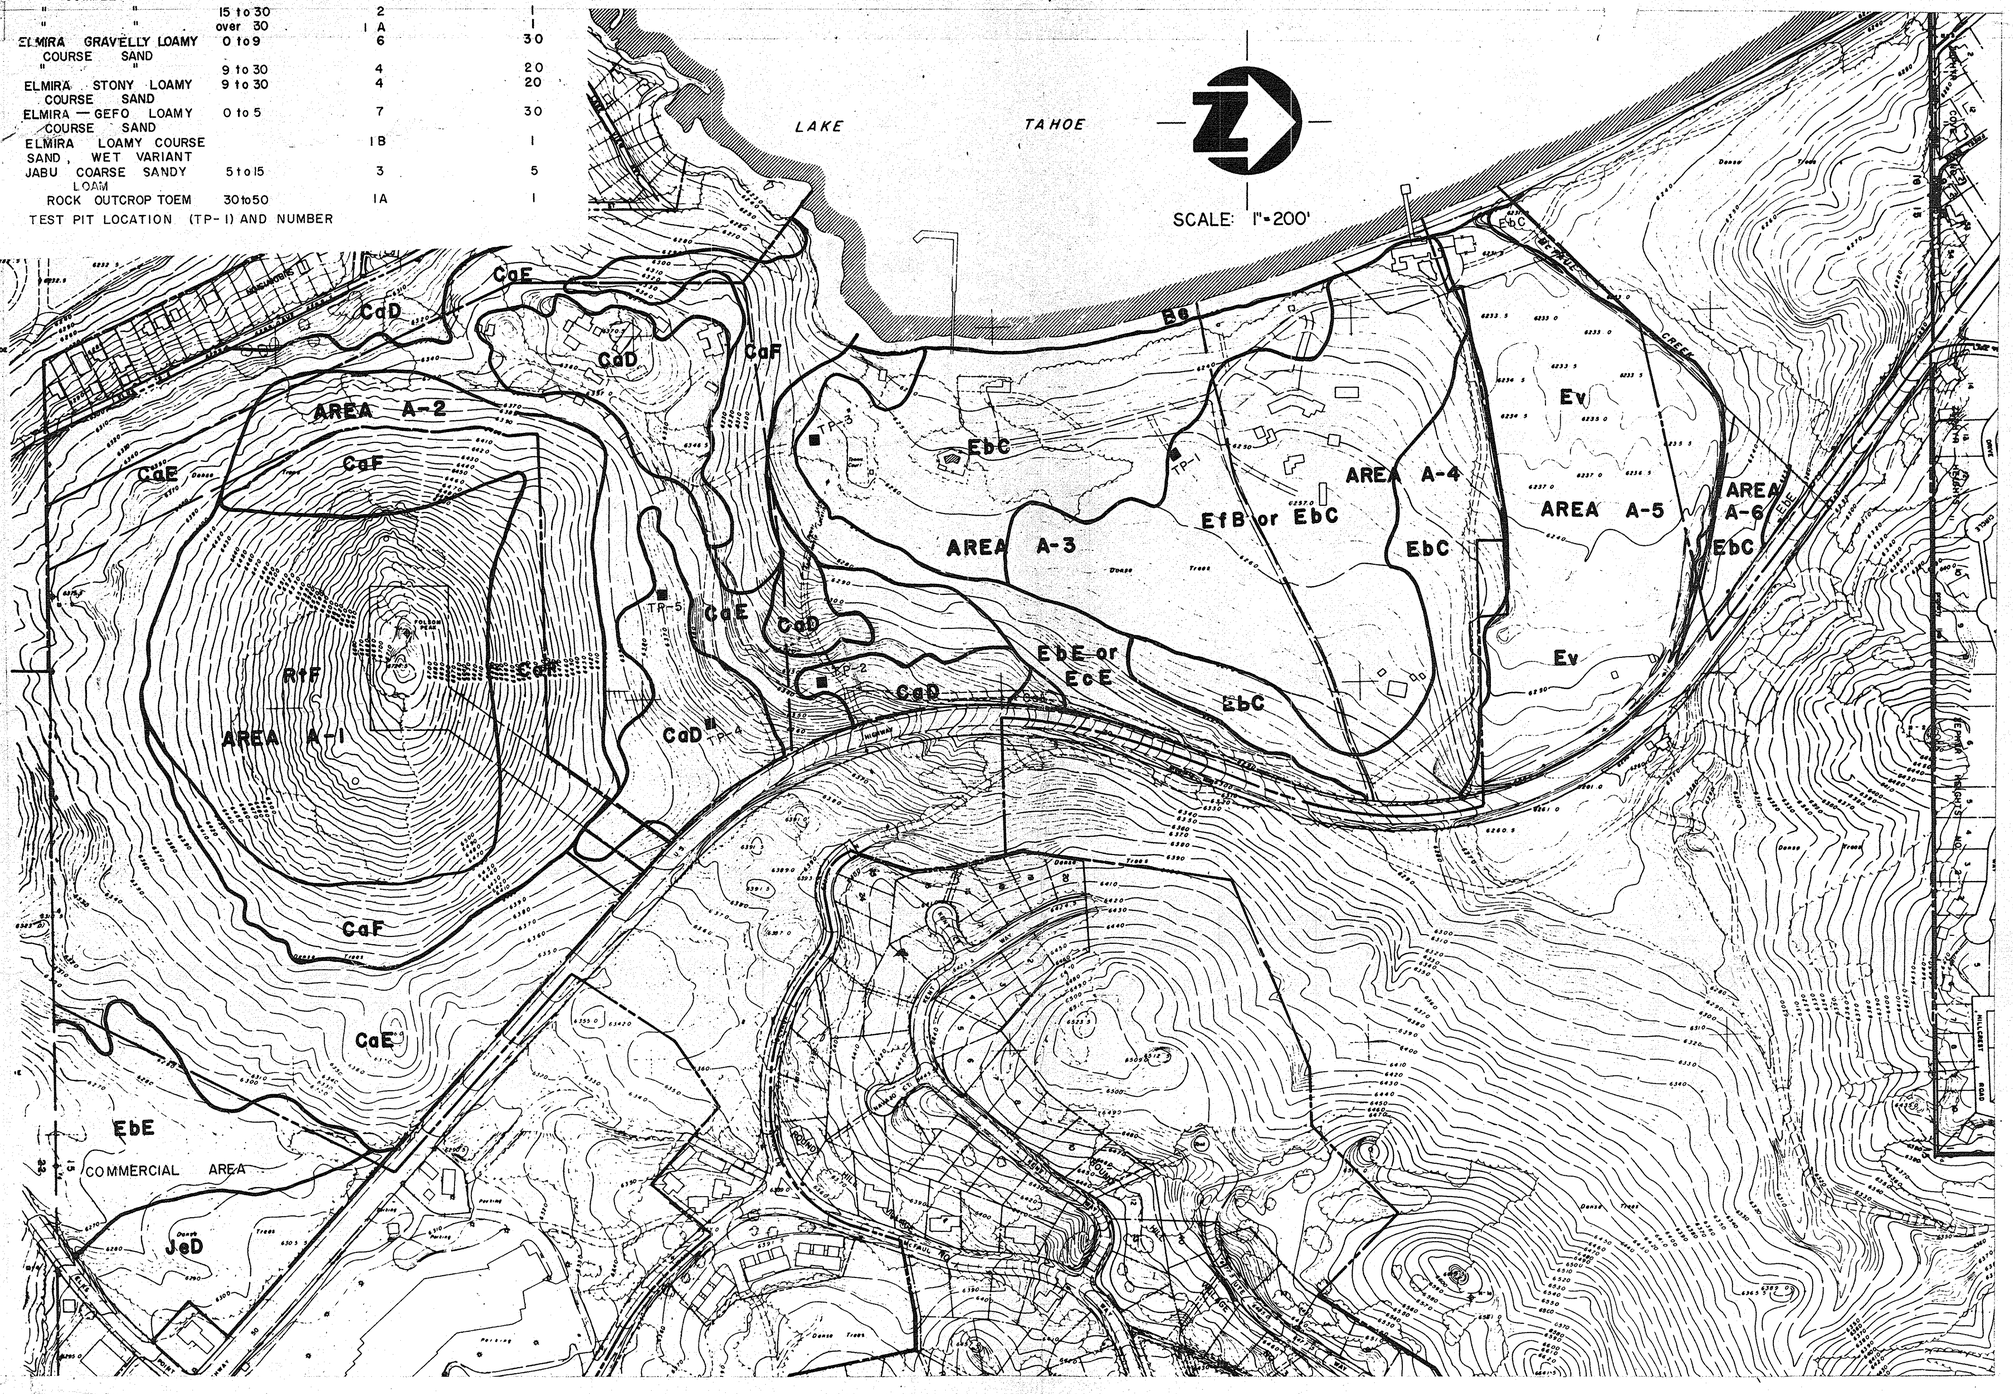

SHARP, KRATER & ASSOCIATES
CONSULTING ENGINEERS
3195 MILL STREET, RENO, NEVADA 89502

DESIGNED BY MS
DRAWN BY KP
CHECKED BY MS
APPROVED BY
DATE 11-4-74
R.E. NO. 1255
DATE SURVEYED
DATE
DATE
DATE
MARK
REVISIONS
BY

LAND CAPABILITY ANALYSIS
BOURNE PROPERTIES DOUGLAS COUNTY NEVADA

SOILS MAP AND T.R.P.A. LAND CAPABILITY DISTRICTS

JOB NO. 4874
DATE 10-24-74
SHEET 8 OF 8

MAR 1 1984