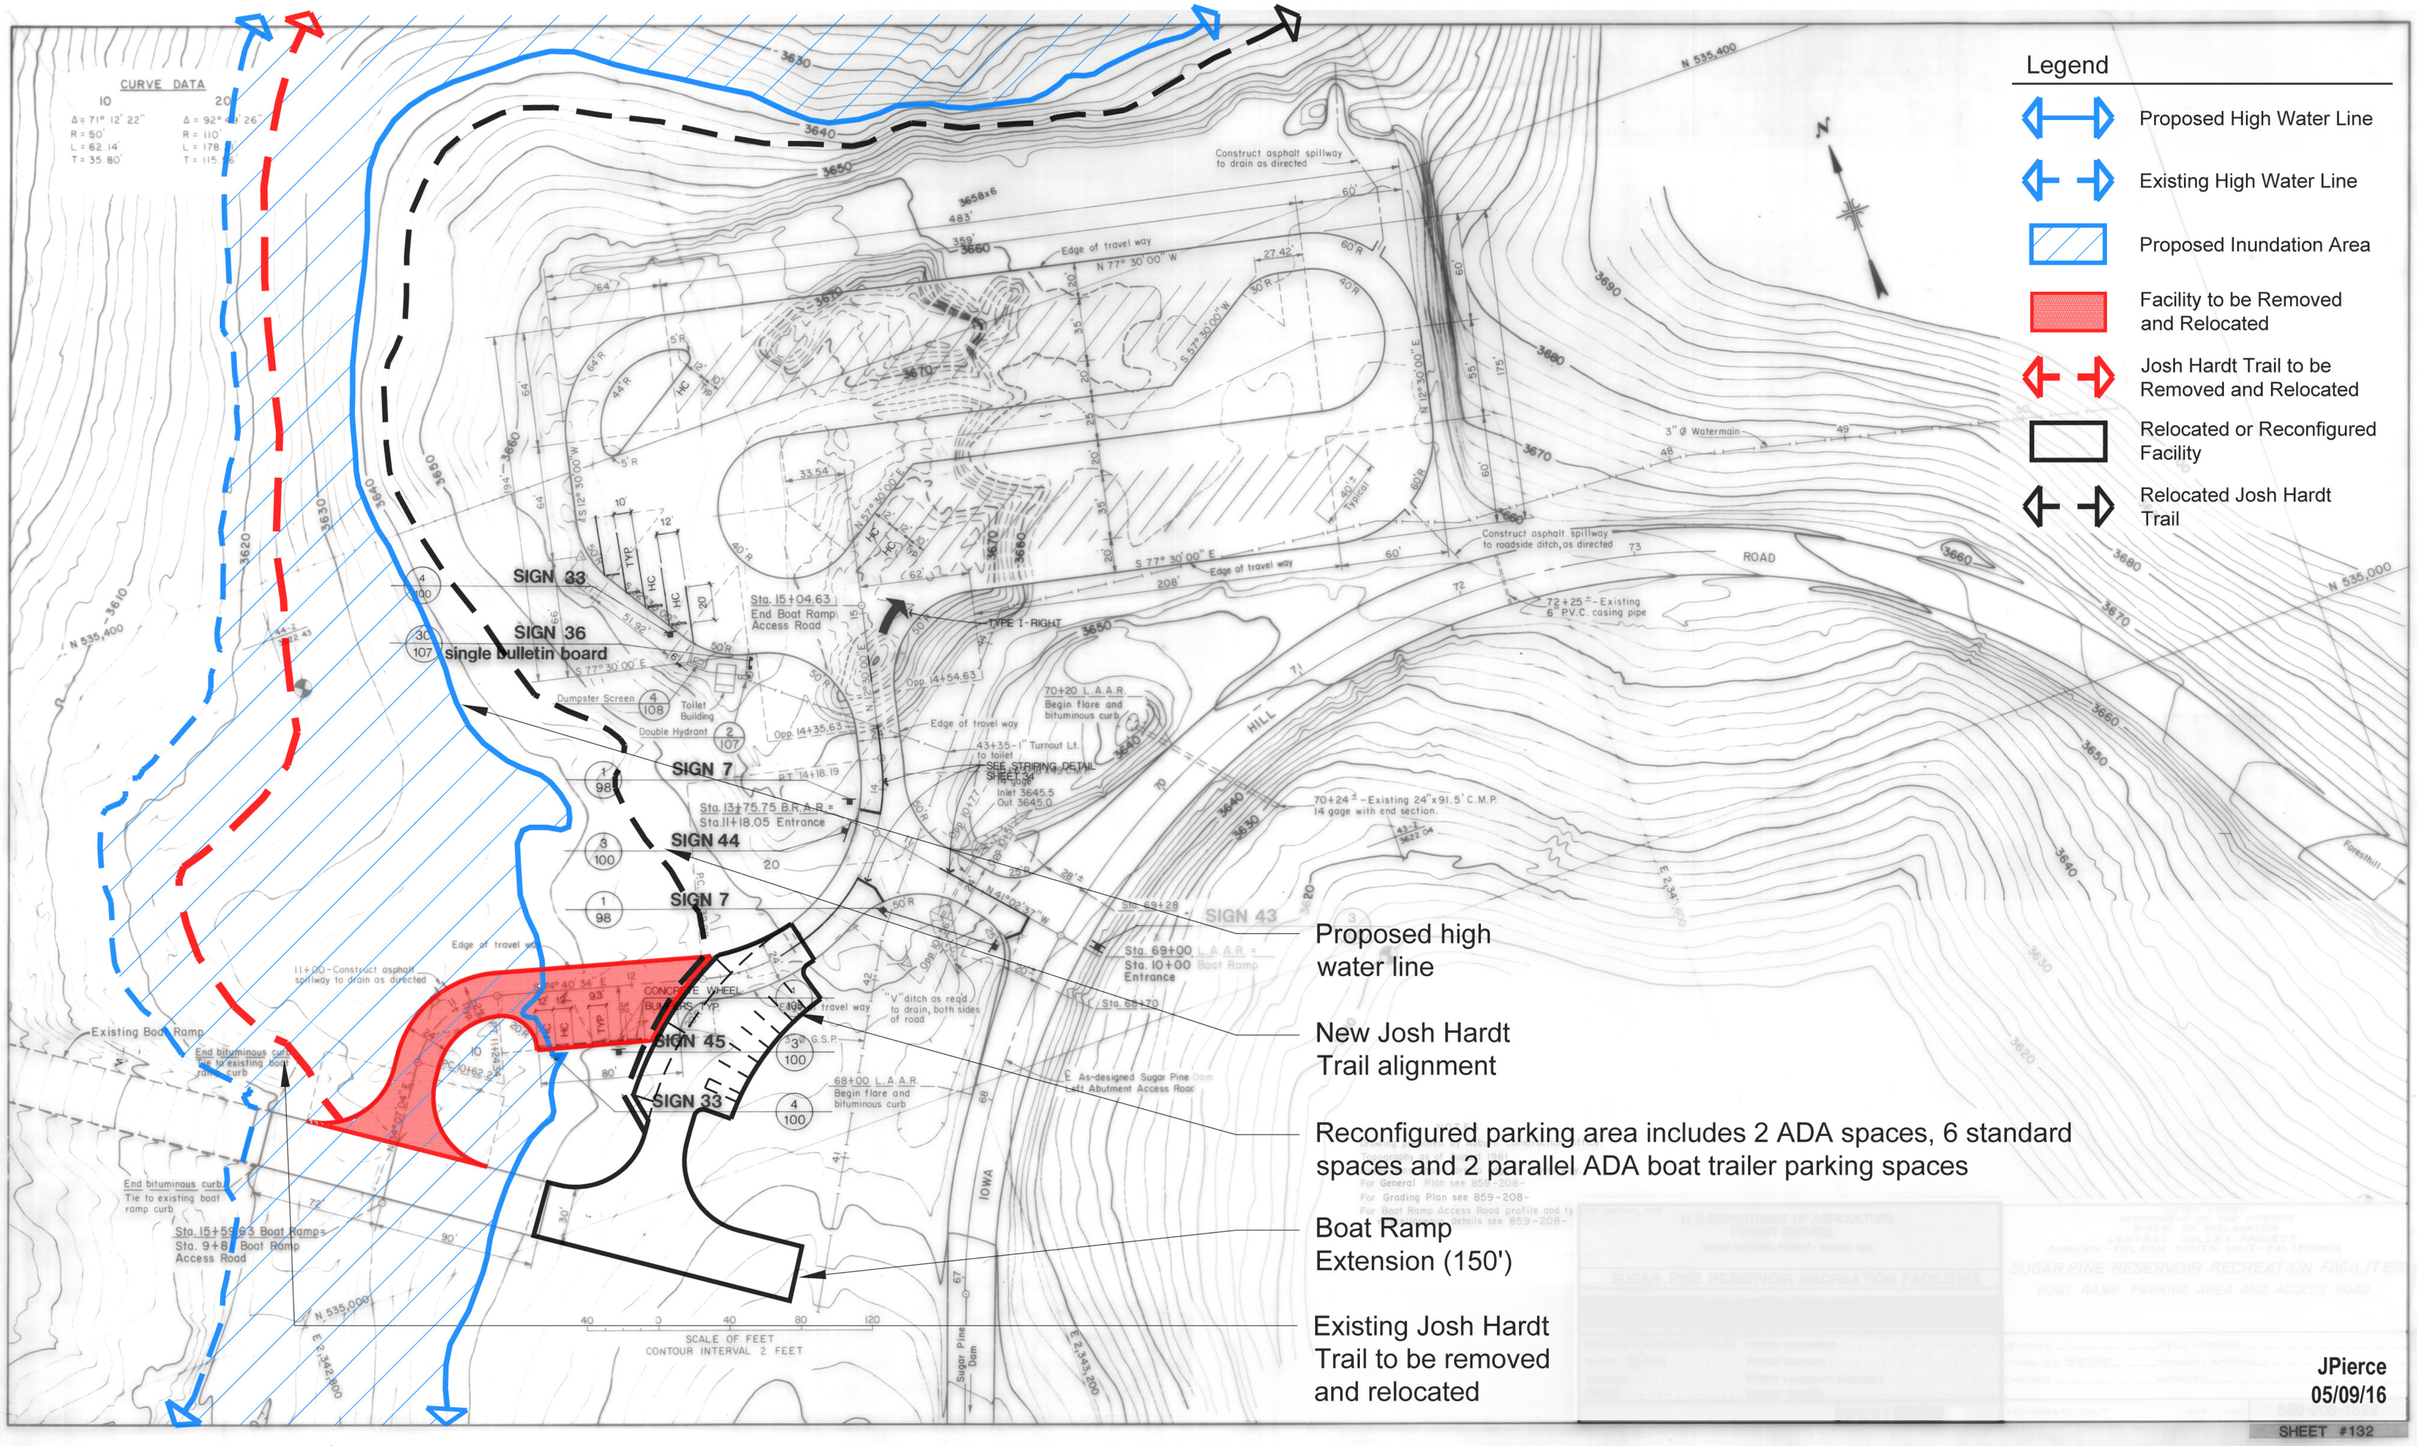


SHEET 4: SUGAR PINE BOAT RAMP