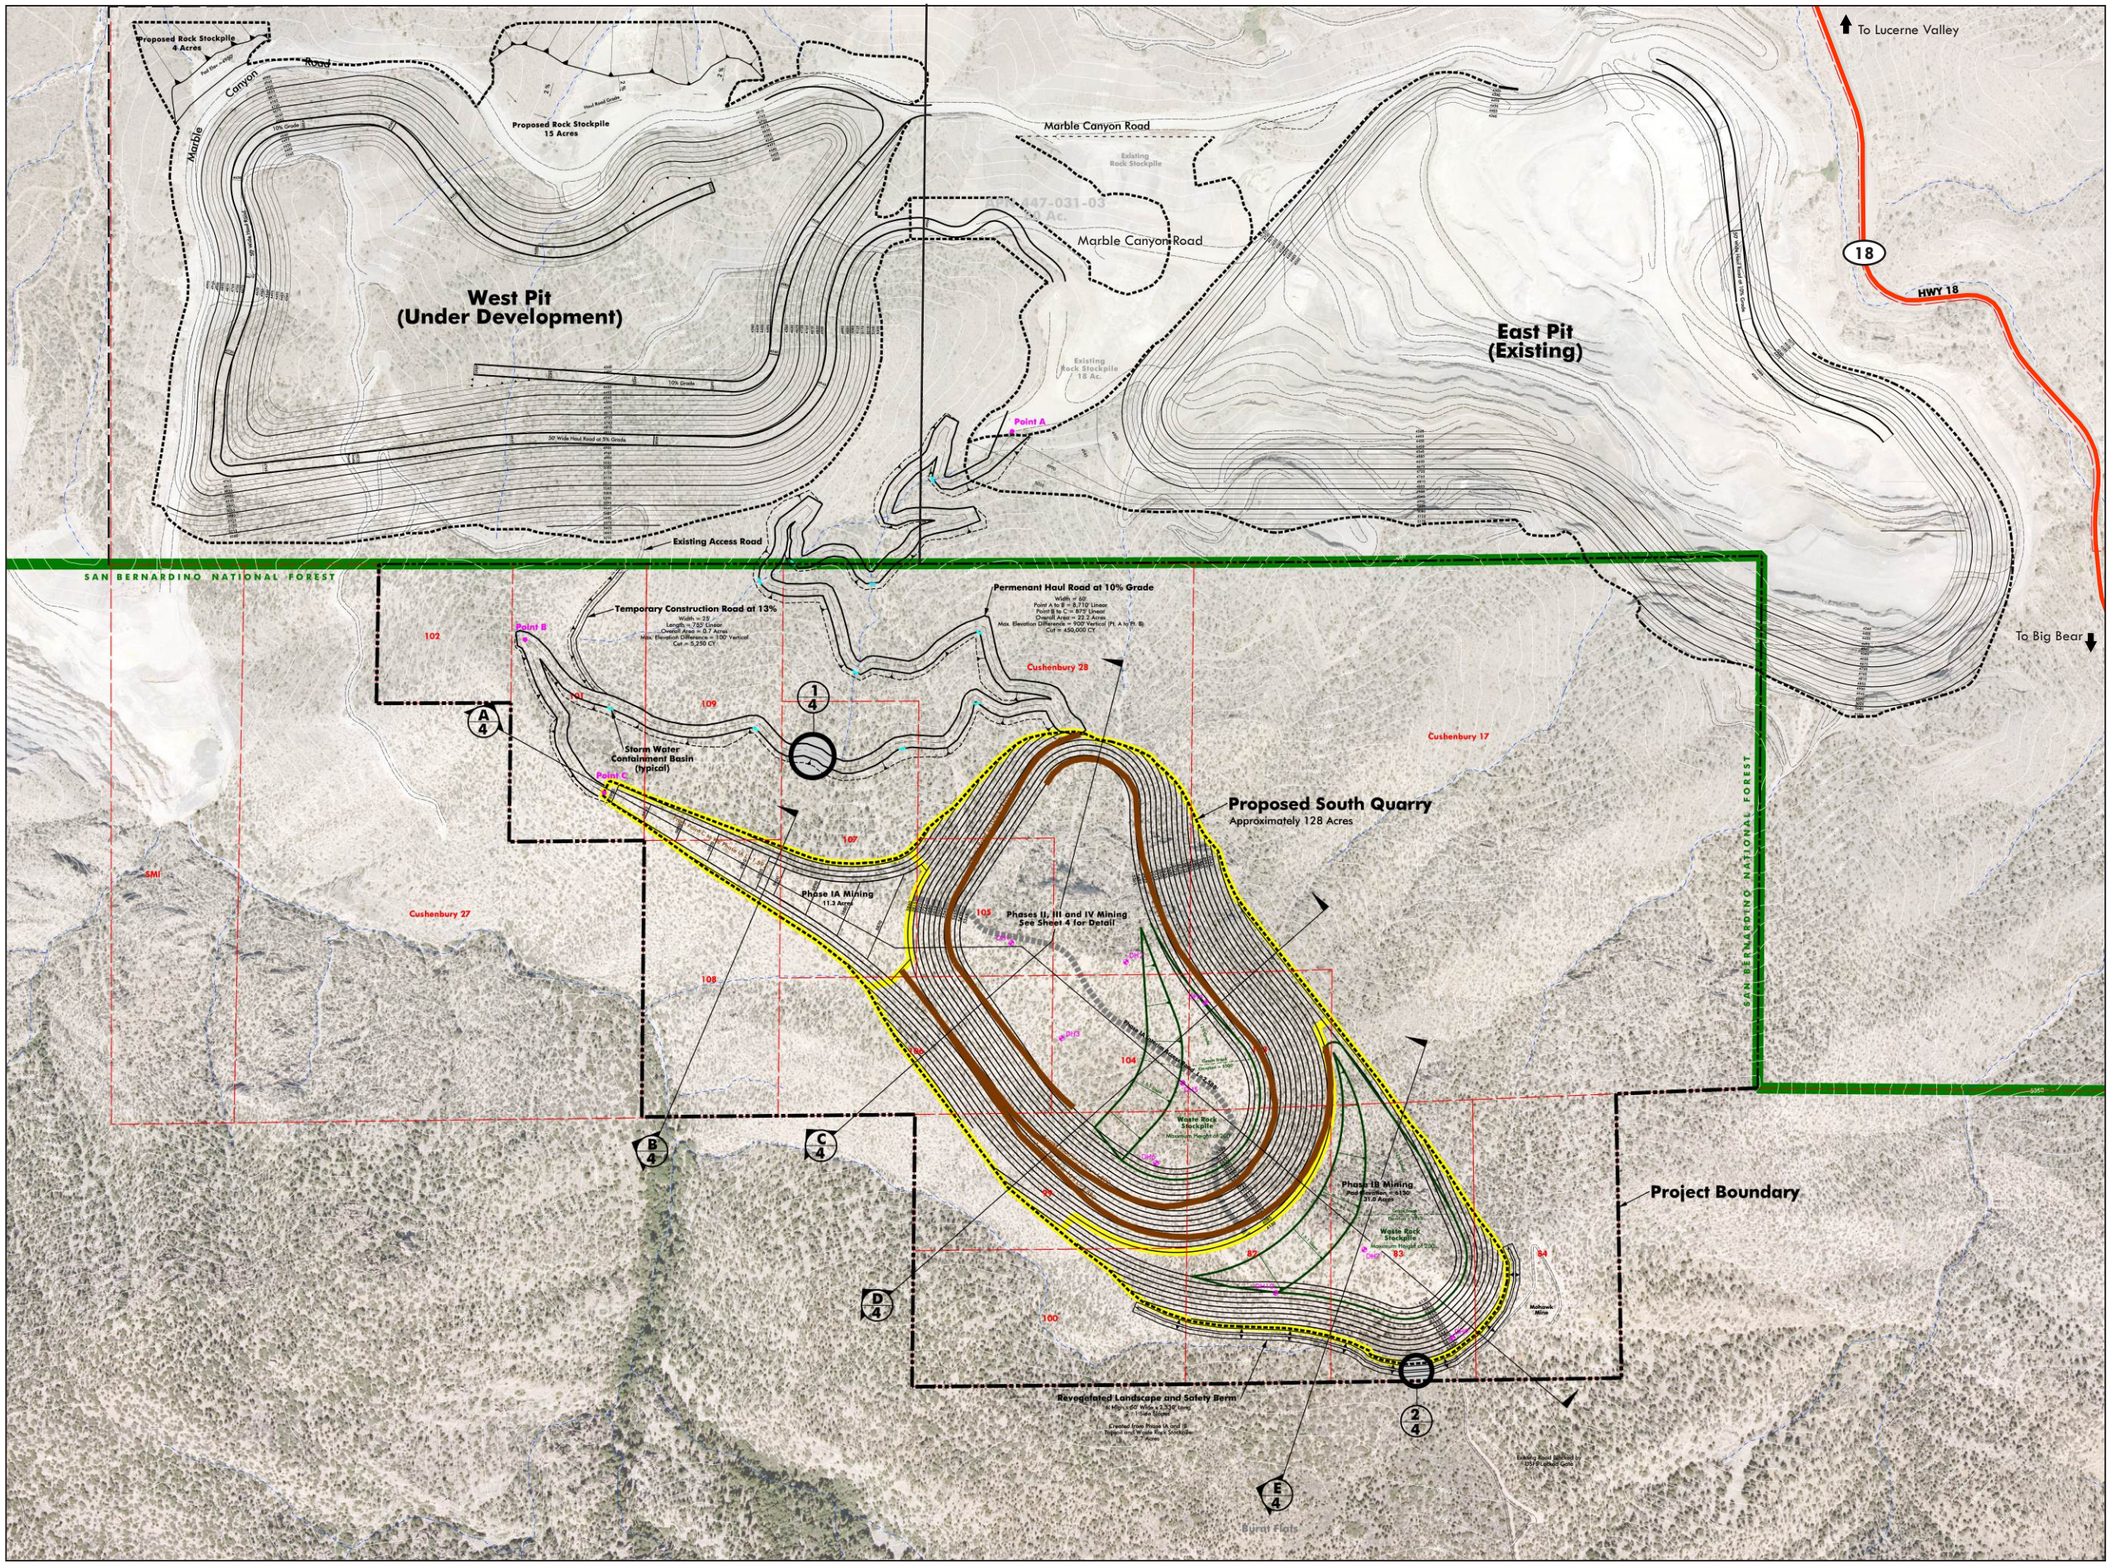

LEGEND

- Proposed South Quarry Project Boundary
- Phase Boundary
- Proposed South Quarry Limits of Disturbance
- Proposed South Quarry Contours
- Existing Permitted Limits of Disturbance
- U.S.F.S Boundary
- Claim Boundary

Note: See Appendix B for list of claims.

0 800
Feet

LILBURN
CORPORATION

Existing and Planned Operations

Mitsubishi Cement Corporation - South Quarry

San Bernardino National Forest

Figure 3