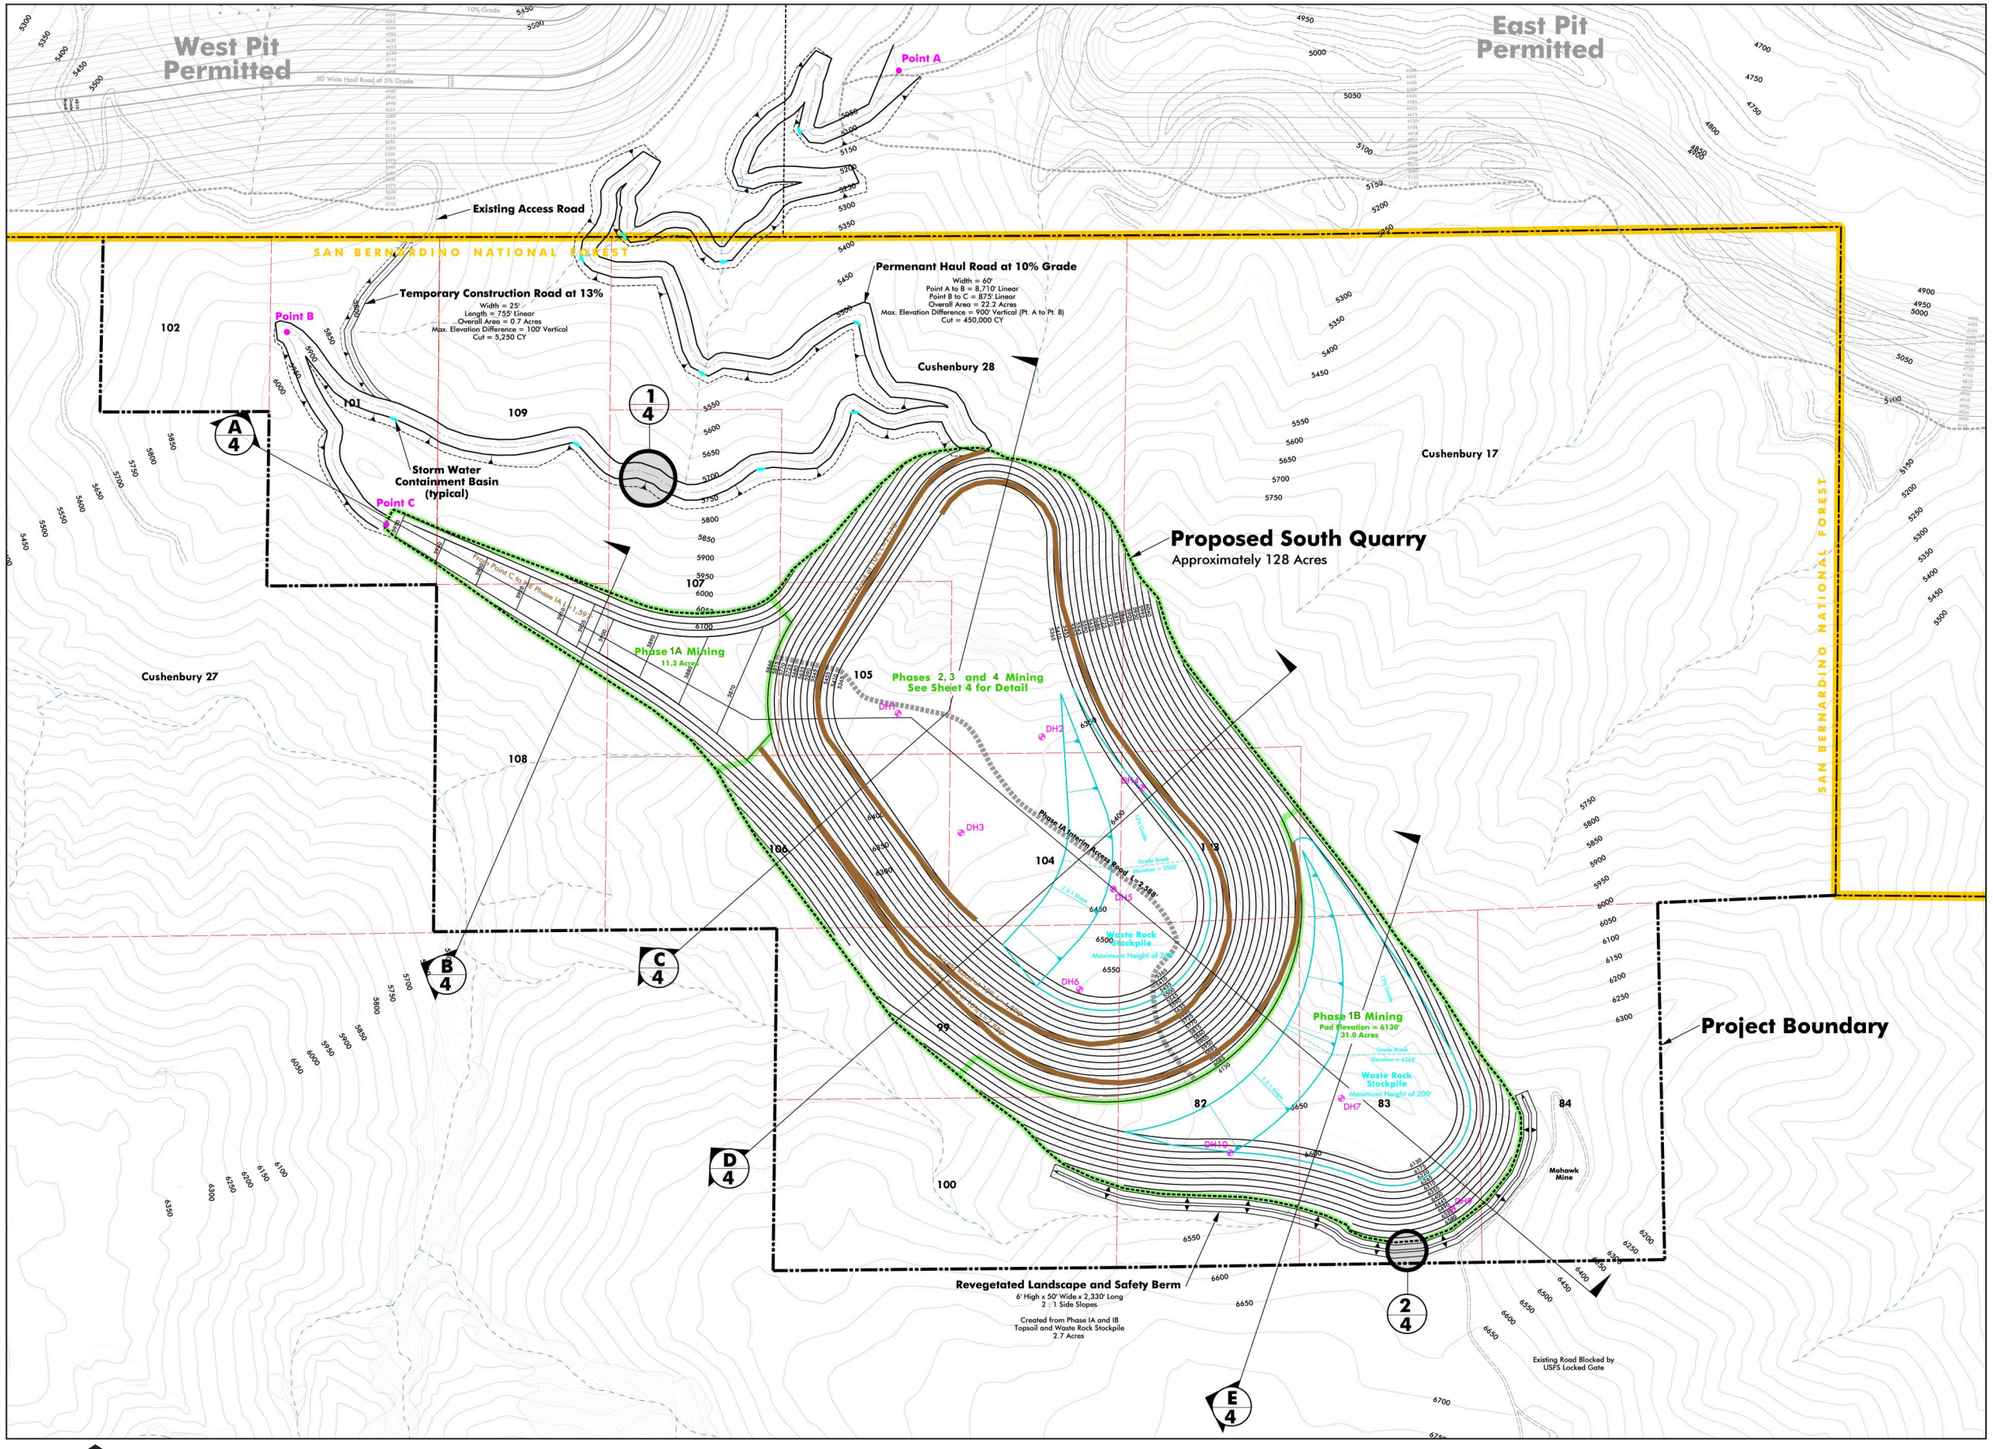

LEGEND

- Limits of Disturbance
- Phase Boundary
- Interior Quarry Haul Road
- Mining Claim
- DH2 Geologic Drill Hole

SECTION CALLOUT

Section Letter Located on Sheet (A / 5)

DETAIL CALLOUT

Detail Number Located on Sheet (3 / 5)

N

0 525

Feet

LILBURN CORPORATION

South Quarry Plot Plan

Mitsubishi Cement Corporation - South Quarry

County of San Bernardino, California

Figure 5